


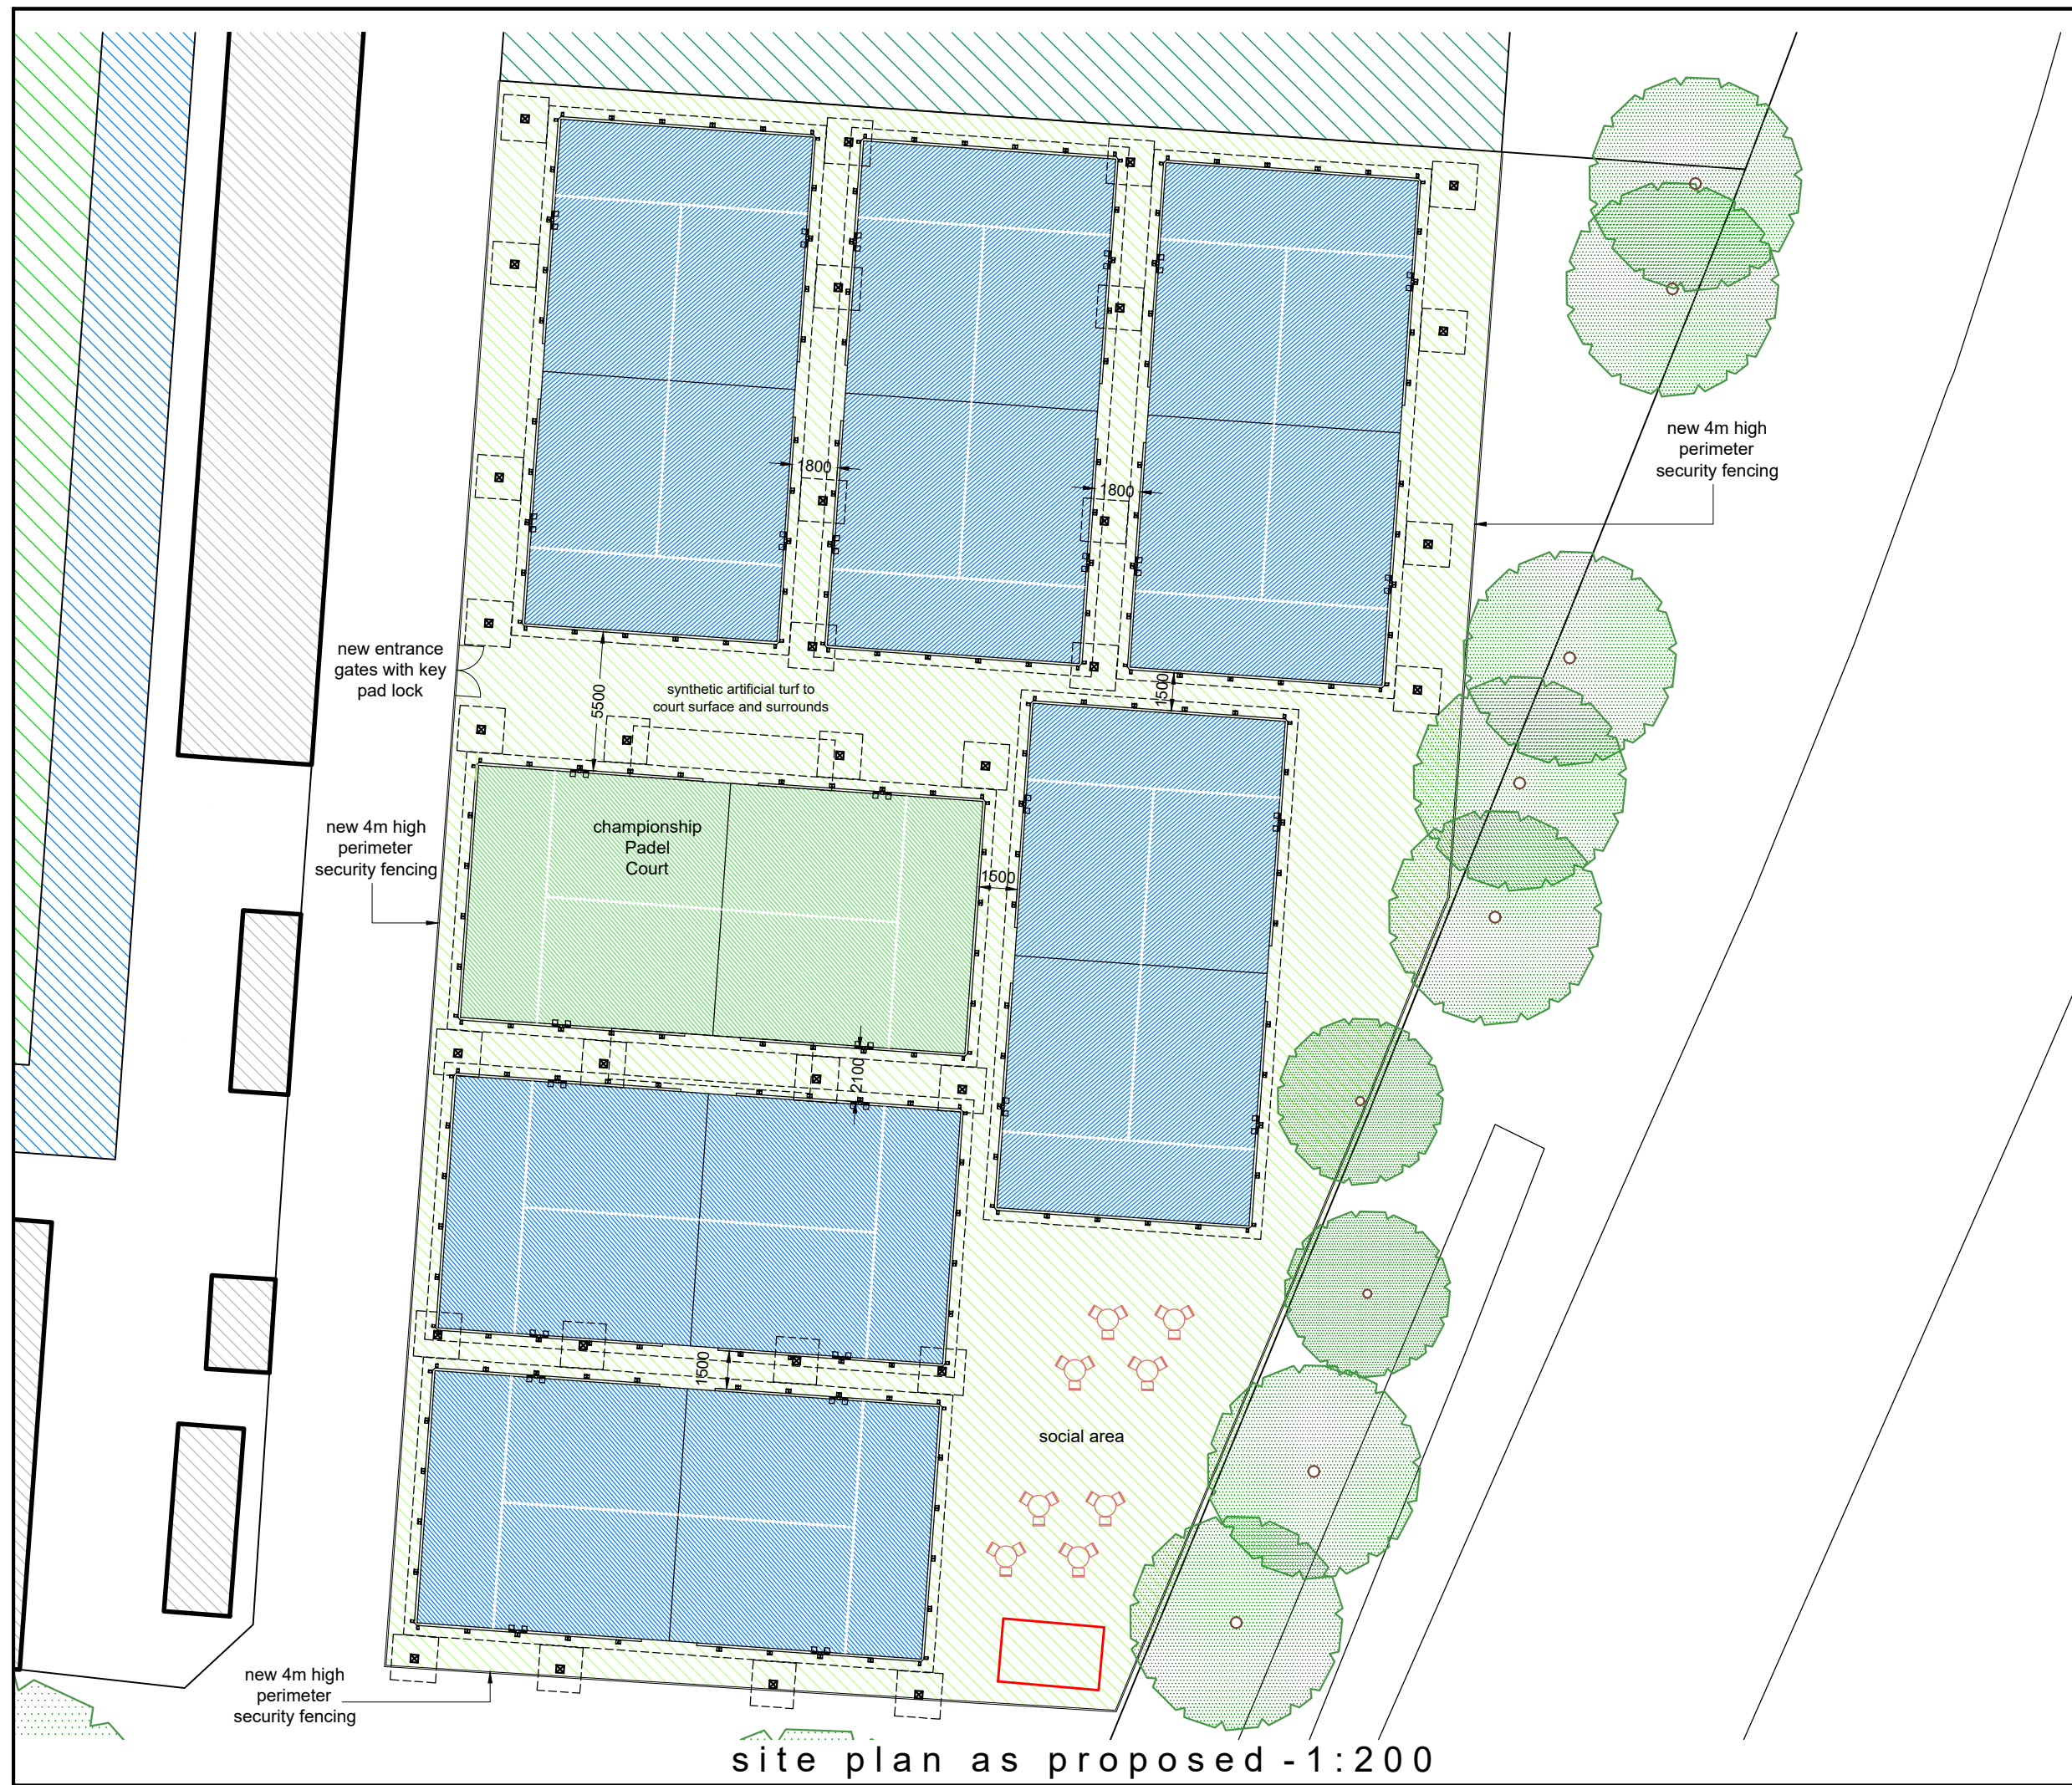

rev.	date
.	.

Status

Preliminary

Planning

Building Regs

Tender

N

0

5m

10m

15m

20m

CRD Building Consultancy

T: 01799 522686

M: 07825 363274

client

EASTLEIGH FOOTBALL CLUB

property

SILVERLAKE STADIUM

STONEHAM LANE, EASTLEIGH, SO50 9HT

project

PROPOSED PADEL COURTS

drawing

SITE PLAN

AS PROPOSED

scale

1:500 @ A3

drawn

CRD

drawing no.

EFC-001-003

date

15-09-25

checked

revision