




rev.	date
•	•

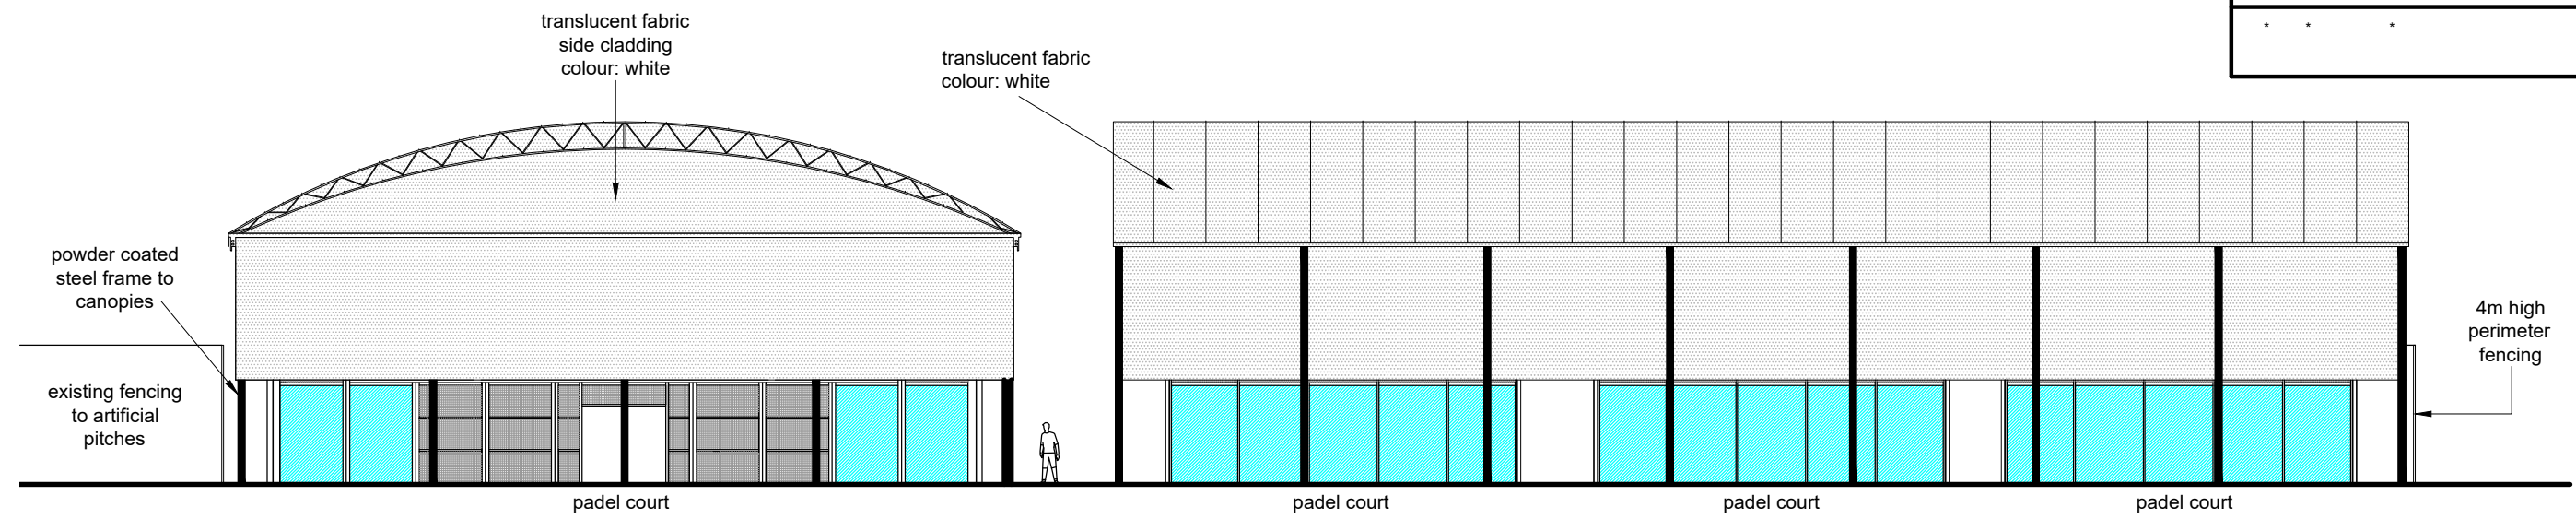


west facing rear elevation
as proposed 1:200

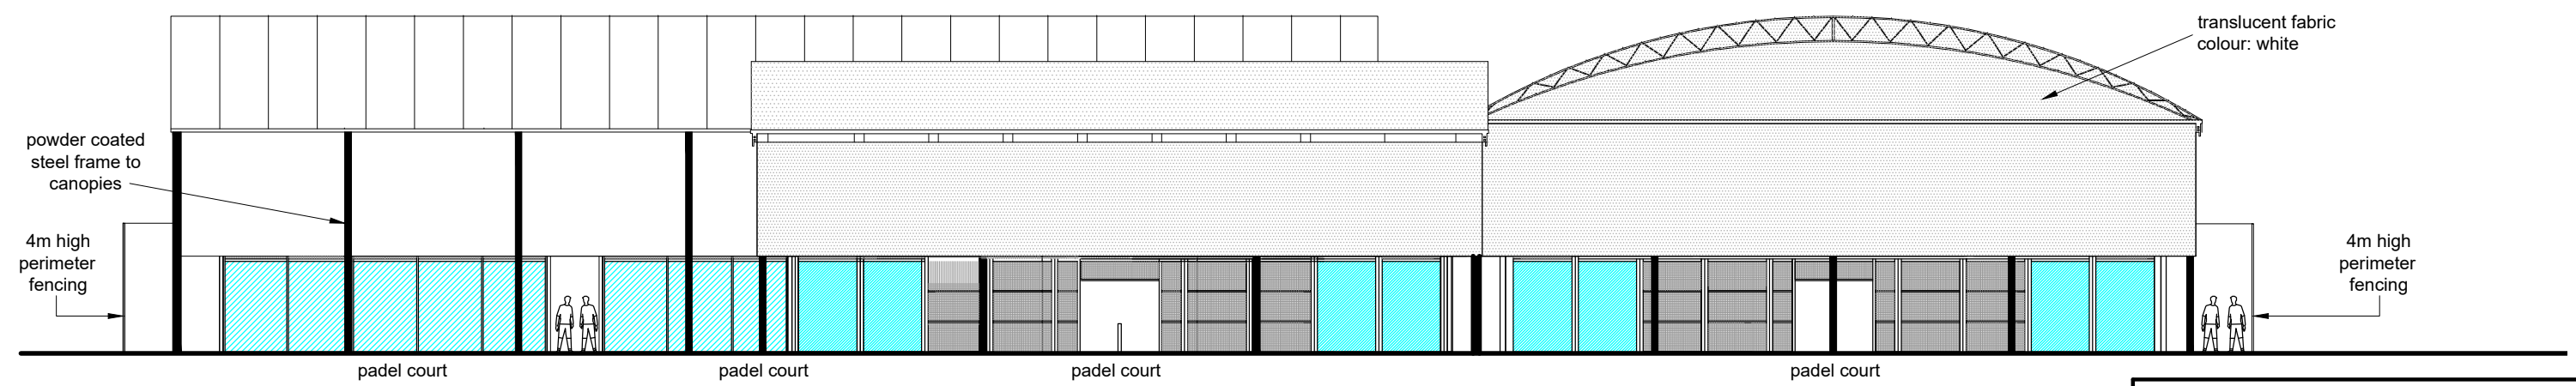

east facing rear elevation
as proposed 1:200

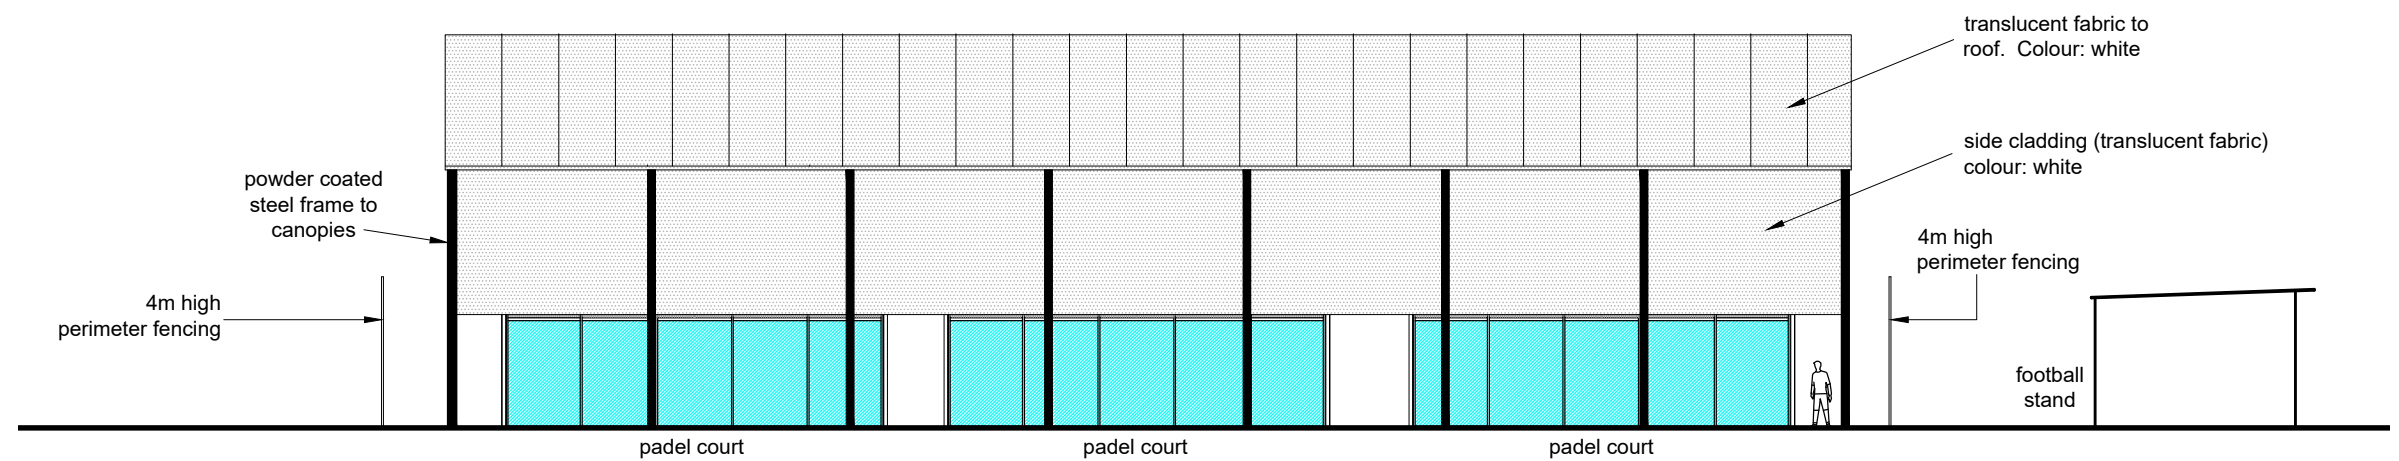

north facing rear elevation
as proposed 1:200

 

T: 01799 522686 M: 07825 363274

client
EASTLEIGH FOOTBALL CLUB
property
SILVERLAKE STADIUM
STONEHAM LANE, EASTLEIGH, SO50 9HT
project
PROPOSED PADEL COURTS

drawing
PADEL COURT ELEVATIONS
AS PROPOSED
scale
1:200 @ A3
drawn
CRD
drawing no.
EFC-001-004
date
26-09-25
checked
revision