



PROPOSED PERGOLA, CYCLE & BIN STORE

0 1 2 3 4 5m
LINEAR SCALE 1:100
A3 @ 1:100

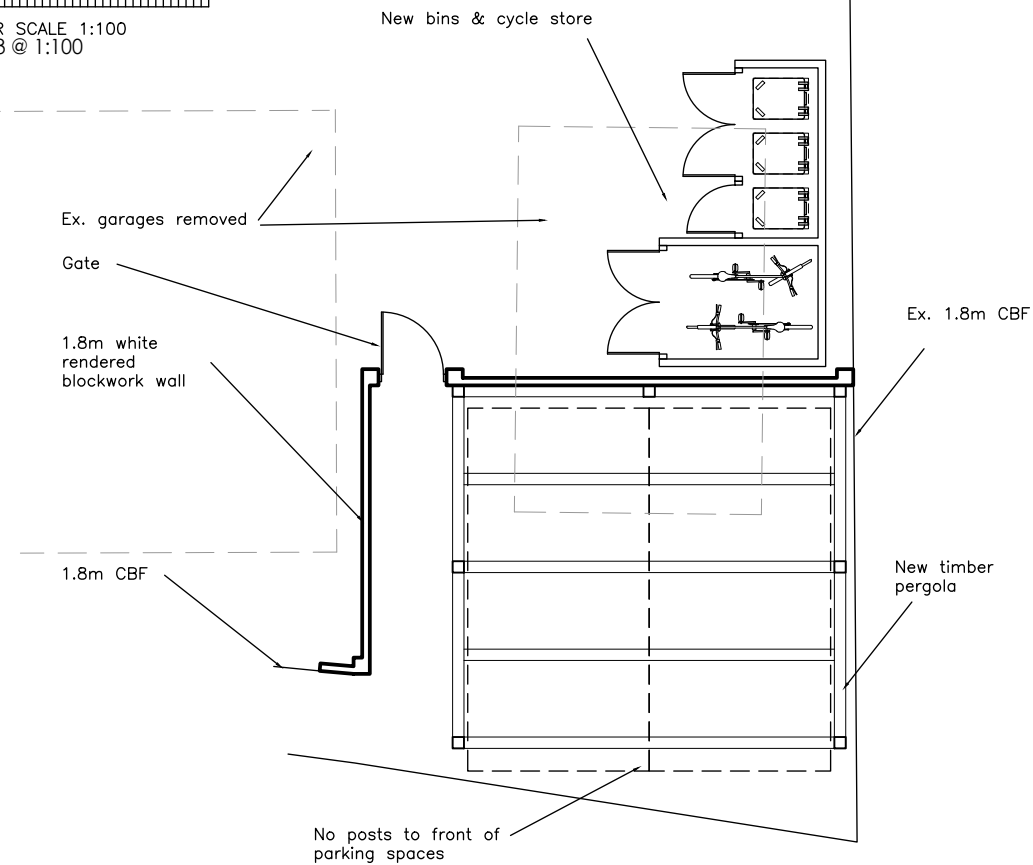


Ground Plan 1:100

rev: date: note:

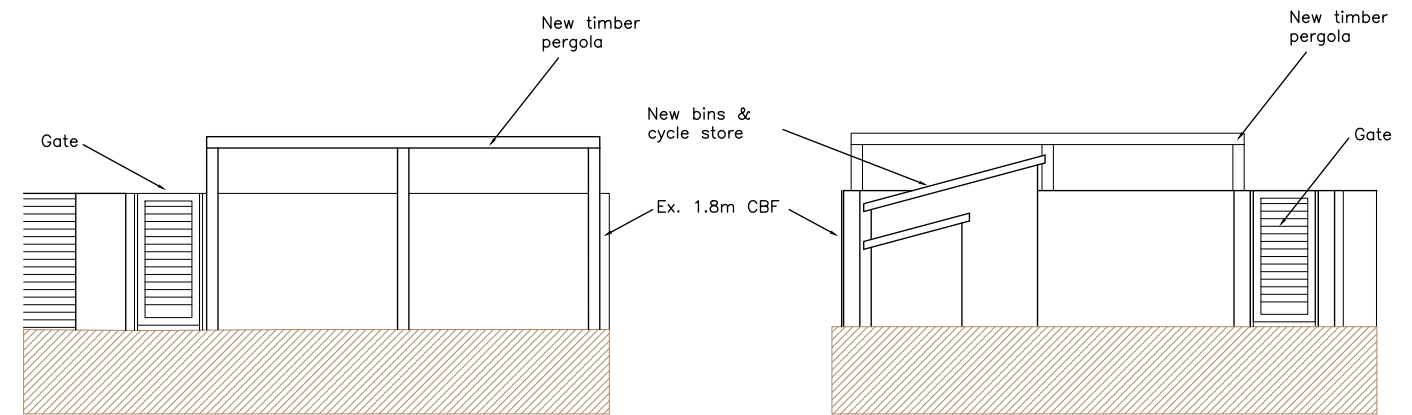

Front Elevation (Crowsport)

Rear Elevation

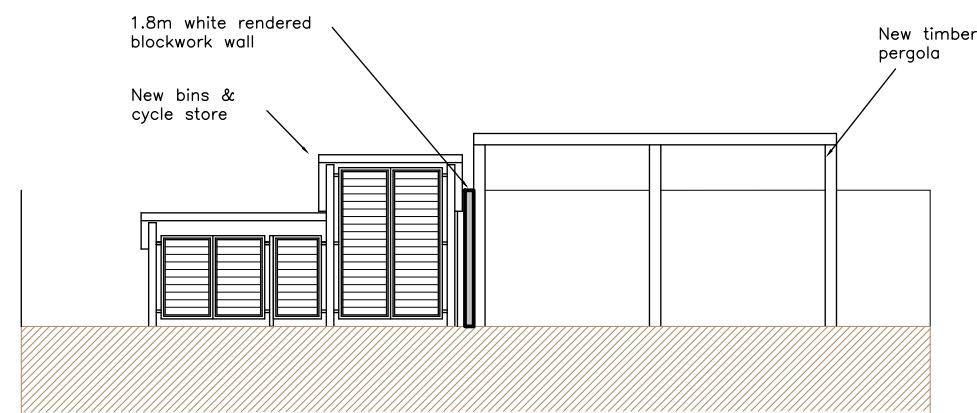

Side Elevation