




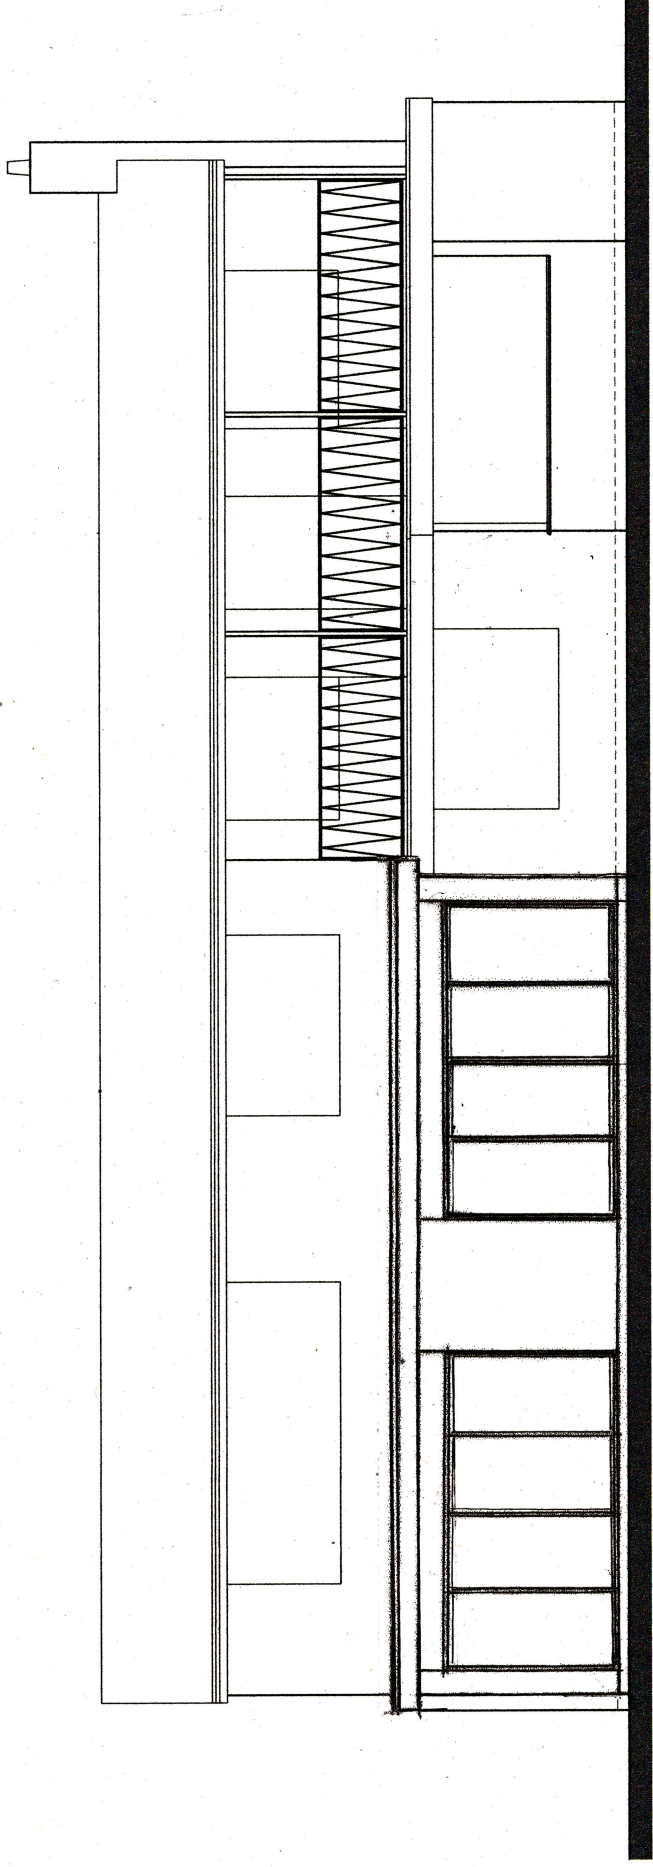

SOUTH ELEVATION

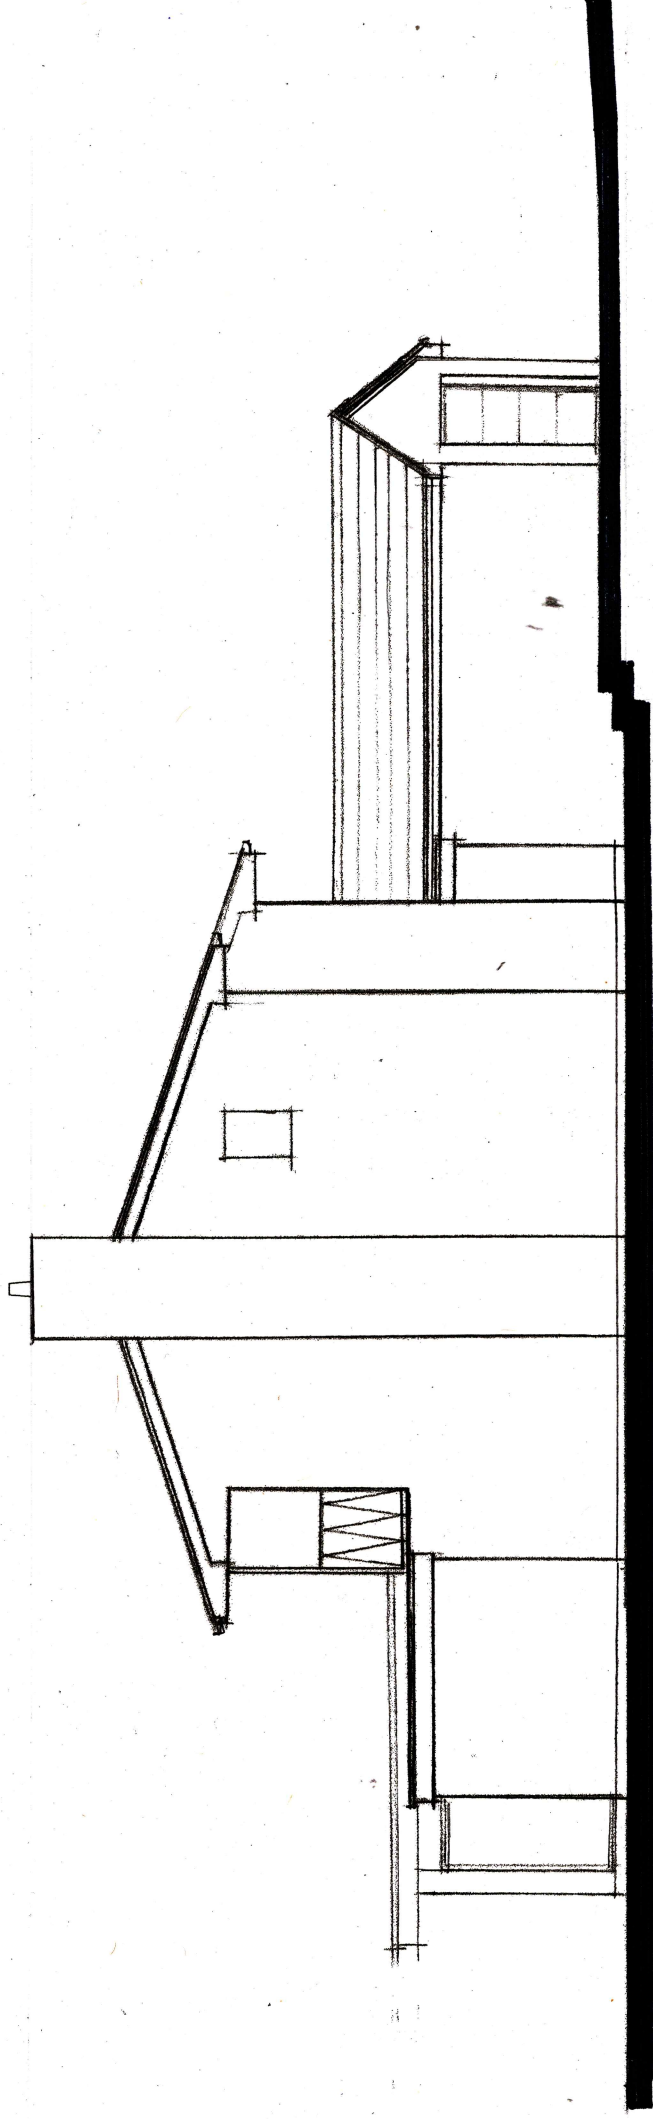

EAST ELEVATION

 

scale 1:100

JON DALE ARCHITECT LTD.

Jon Dale RIBA 12 Crestwood View, Eastleigh, Hampshire, SO50 4NF Tel: 07787 575126 E-mail: jondalearchitect@gmail.com

Project

Cherry Court
Salters Lane
Bursledon

Scale 1:100
BA3

Date Sept 25
RP/jb

Drawn

Checked

Job No.

Drawing No.
PROP PR0005

Revision

Title

PROPOSED ELEVATIONS
South & East