



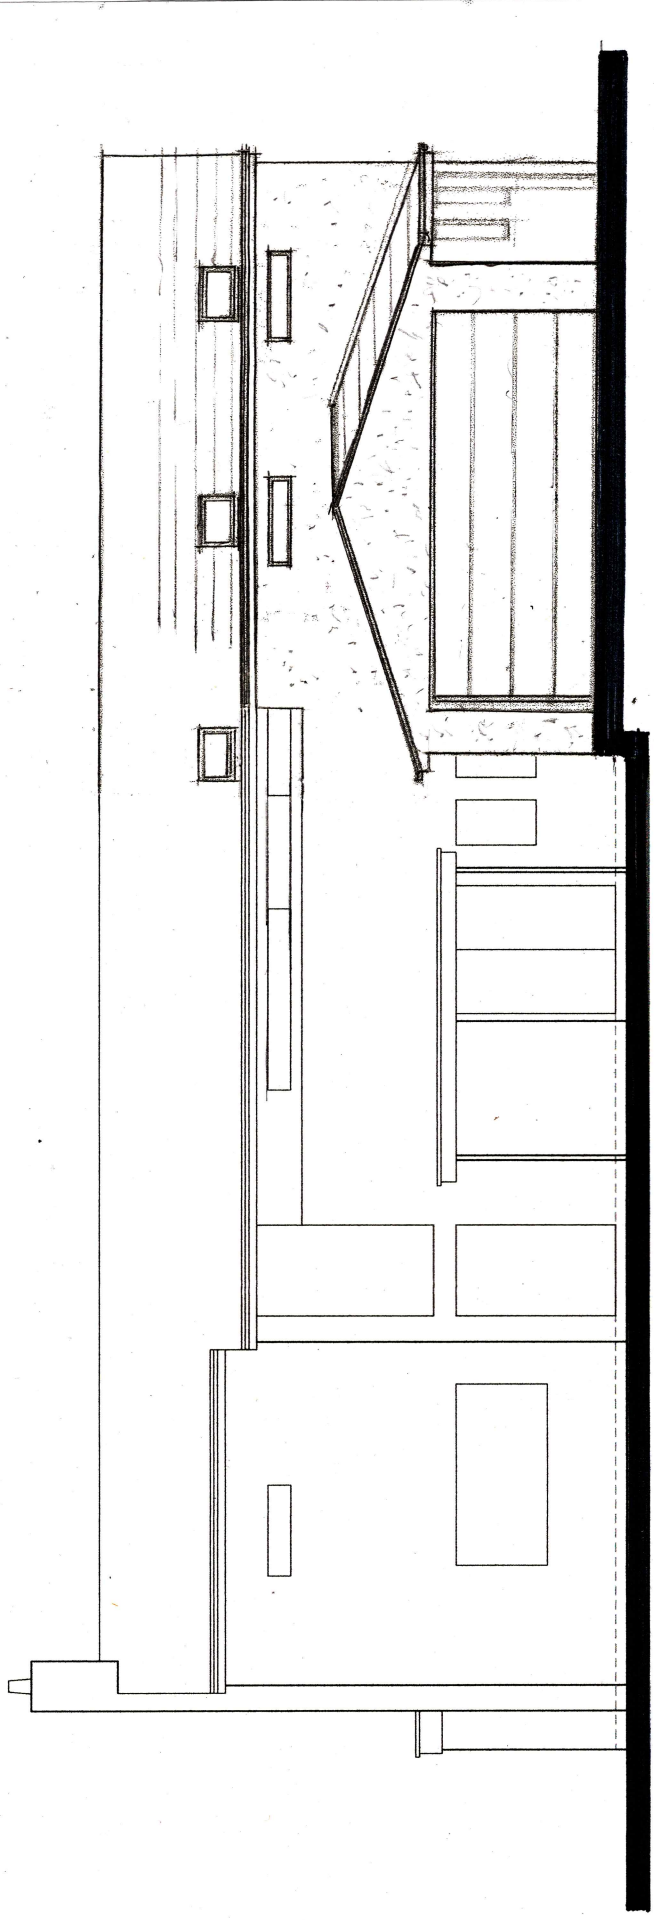

NORTH ELEVATION

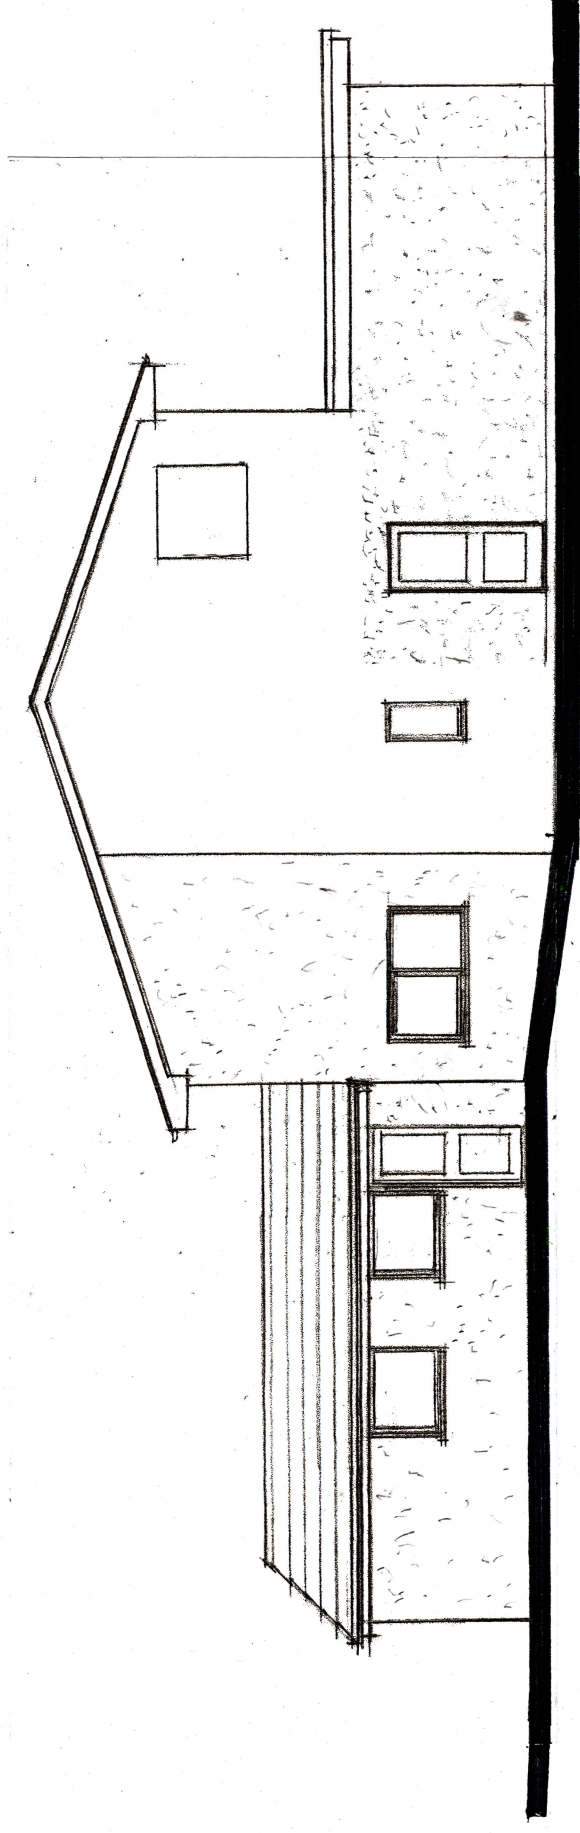

WEST ELEVATION



JON DALE ARCHITECT LTD.

Jon Dale RIBA 12 Crestwood View, Eastleigh, Hampshire, SO50 4NF Tel: 07787 575126 E-mail: jondalearchitect@gmail.com

Project

Cherry Court
Salterns Lane
Bursledon

Scale 1:100 @ A3
Date Sept 25
Drawn PP/JLB

Title

PROPOSED ELEVATIONS
North & West

Checked

Job No.

Drawing No.

Revision

Prop PRCC 04