



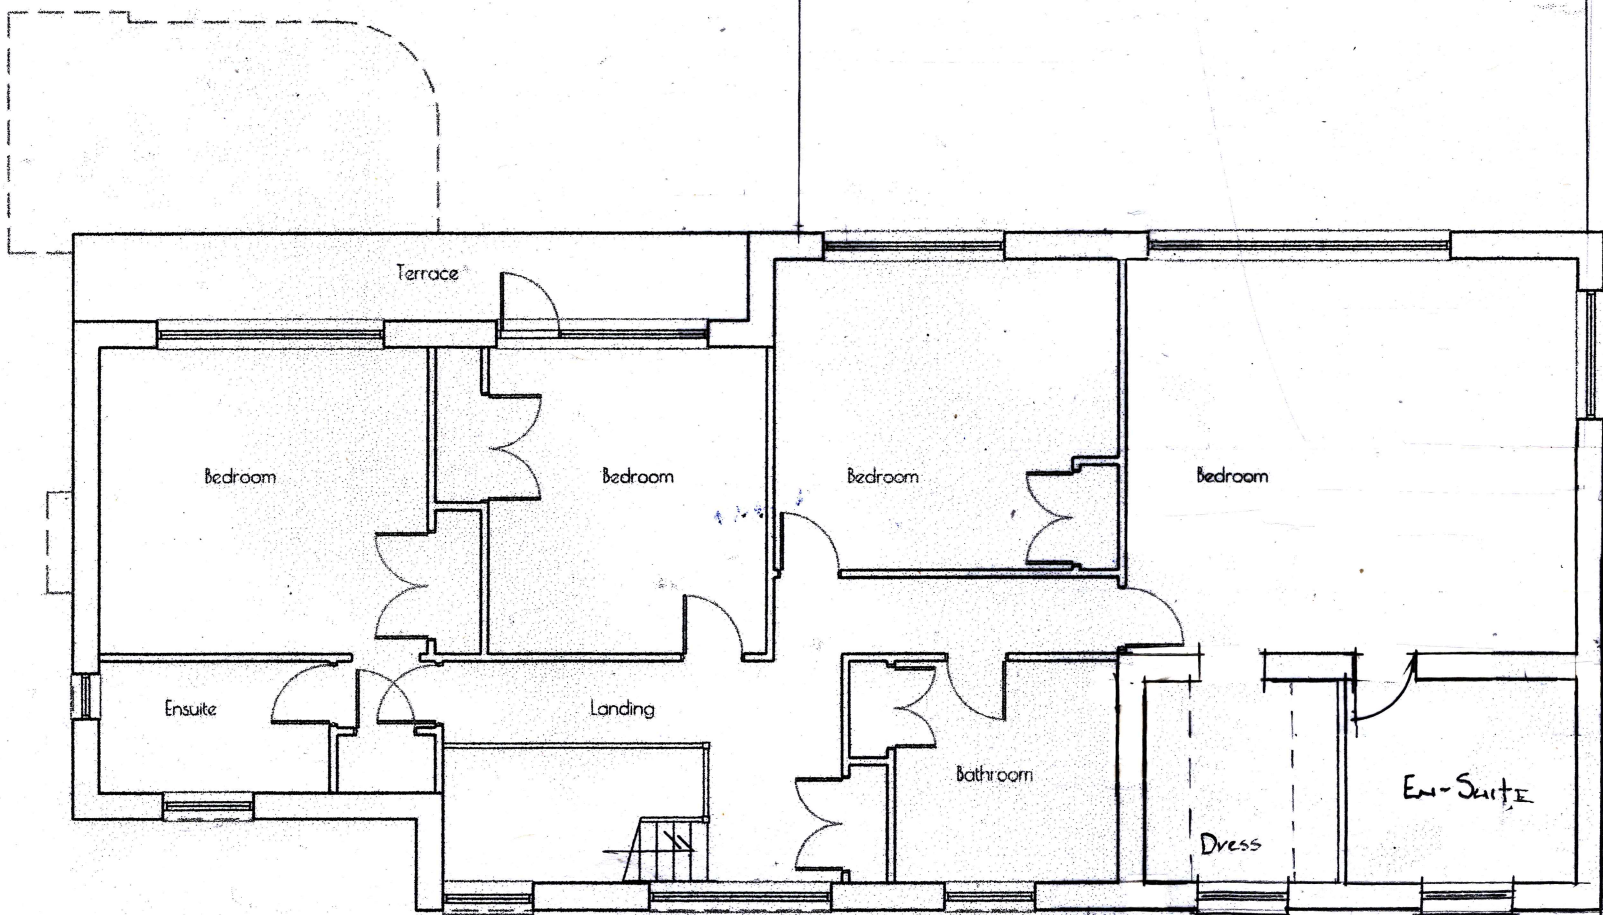

First Floor Plan

House type	Variation	
Bedrooms	4	Persons 8
Sq.ft	Sq.m	

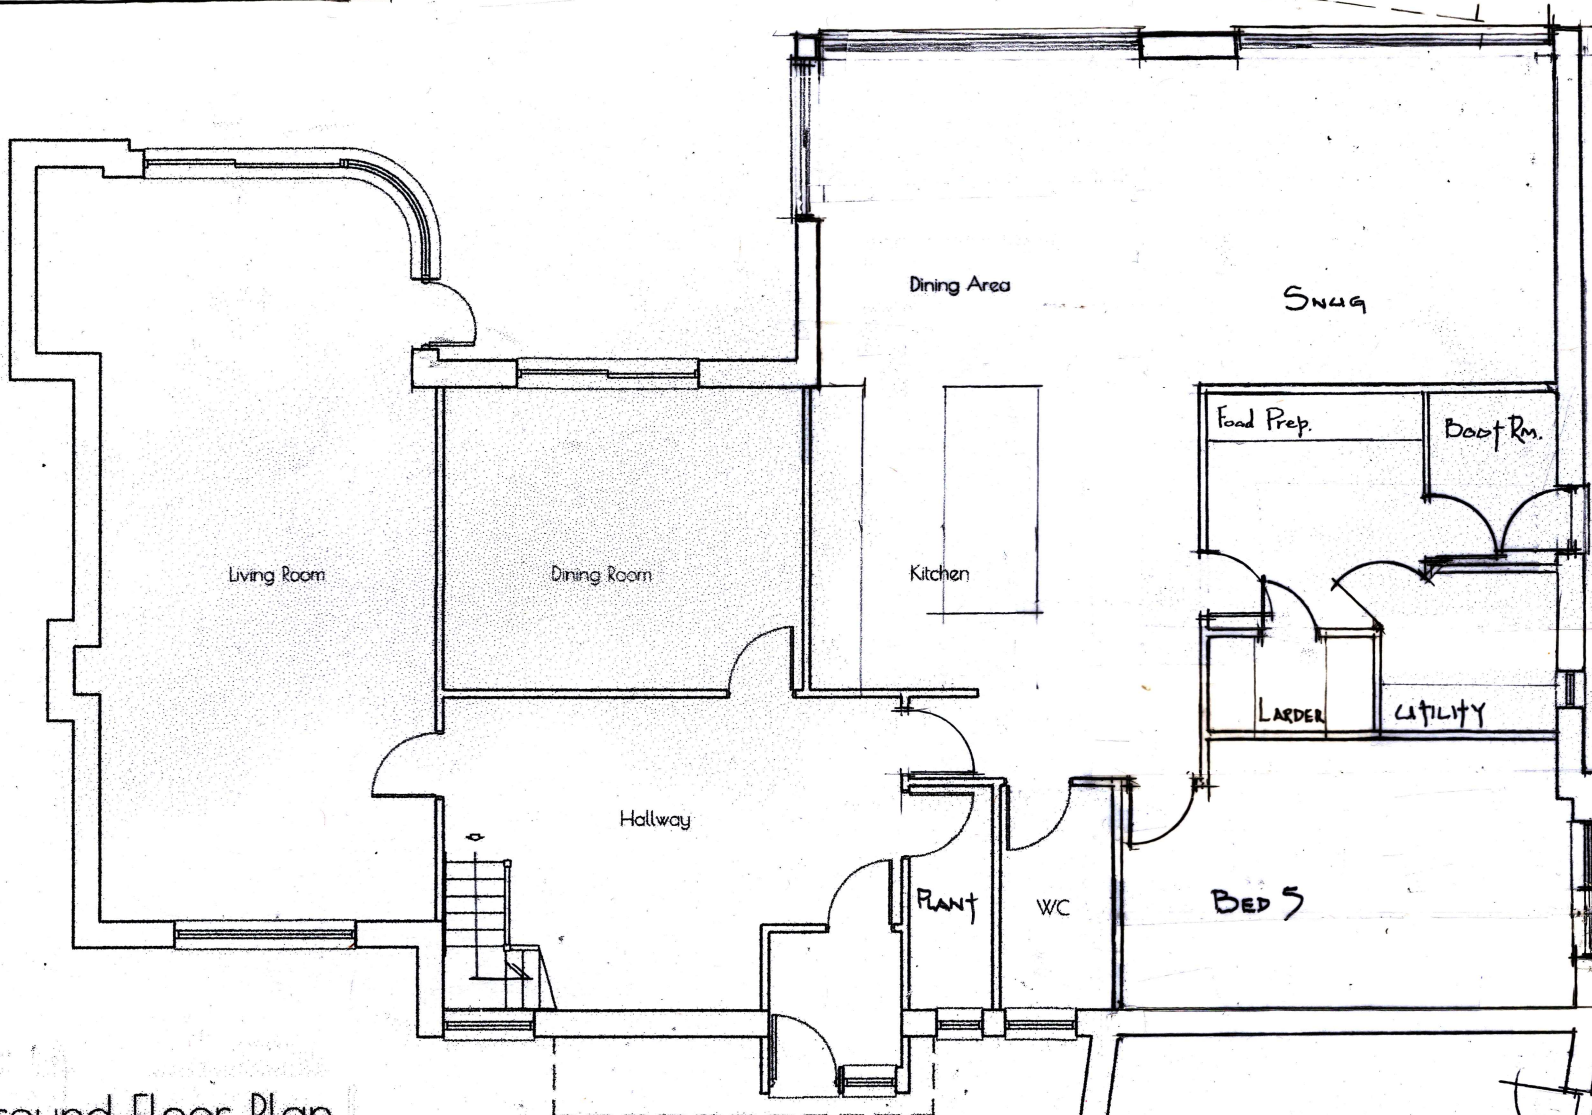

Ground Floor Plan

JON DALE ARCHITECT LTD.

Jon Dale RIBA 12 Crestwood View, Eastleigh, Hampshire, SO50 4NF Tel: 07787 575126 E-mail: jondalearchitect@gmail.com

Project Title

Cherry Court
Saffrons Lane
Bursledon

Scale Date Drawn Checked Job No. Drawing No. Revision

1:100 25 Sept RP/SD

PROP PRCC 06

scale 1:100



Ground Floor Plan - PROPOSED
First Floor Plan