

Jon Dale RIBA 12 Crestwood View, Eastleigh, Hampshire, SO50 4NF Tel: 07787 575126 E-mail: jondalearchitect@gmail.com


Title
Existing Ground Floor Plan
Existing First Floor Plan

Job No. Drawing No. Checked Drawn Date

Scale 1:100 Date 23 Sep 2010

Project Cherry Court
Salterns Lane
Bursledon

Ground Floor Plan

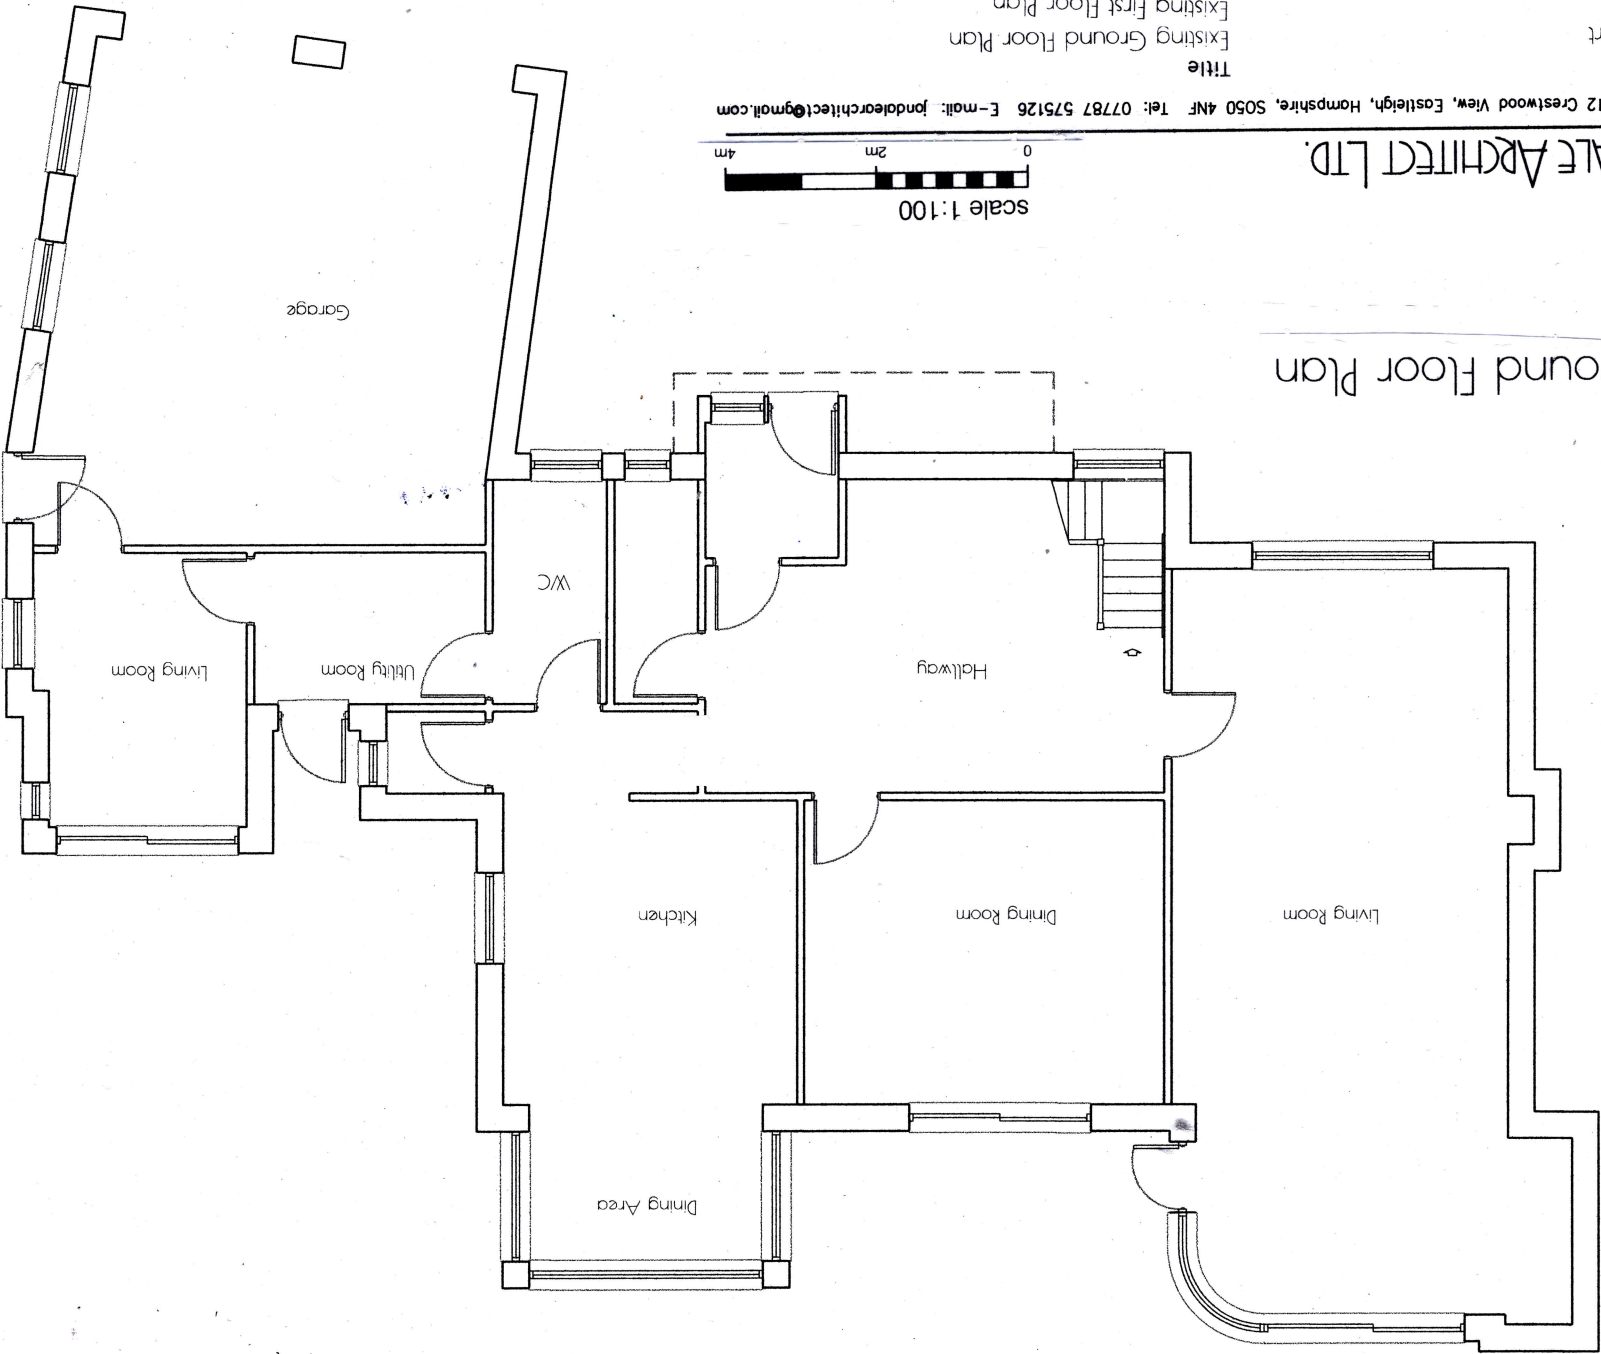

Housetype	Variation	Persons	Sq.m
Bedrooms	4	8	

First Floor Plan

