




15 Malibres Road | Rear Extension

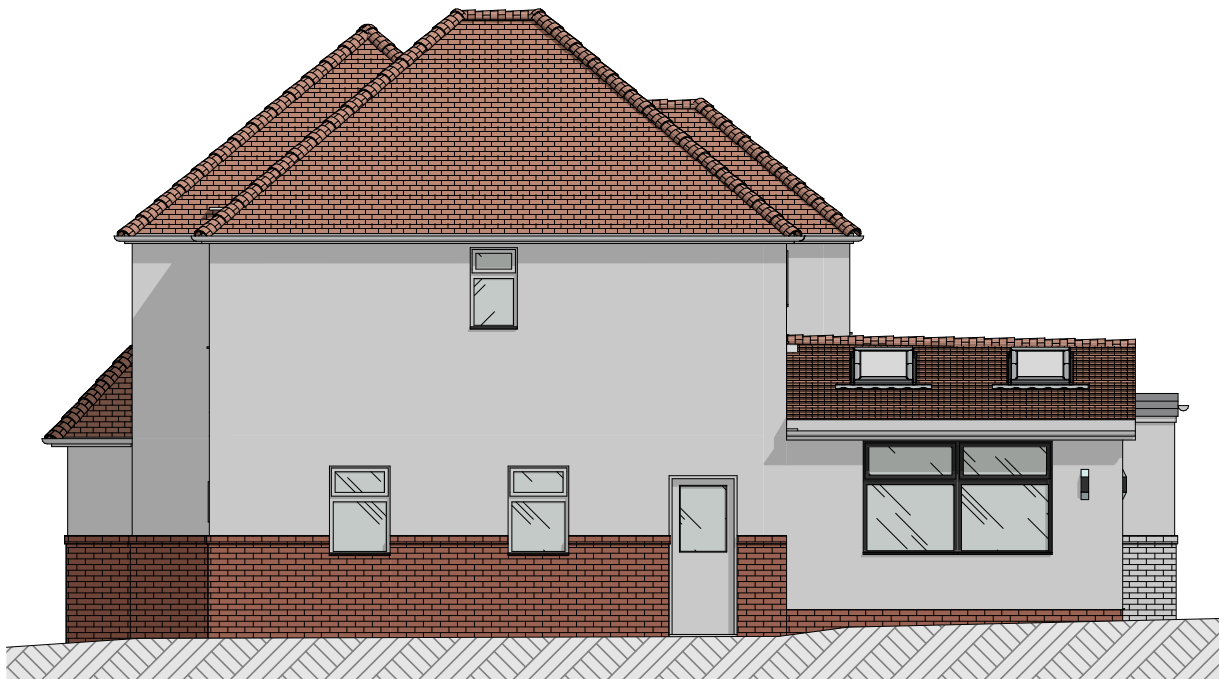

Proposed South West Elevation Scale 1:100 @A3

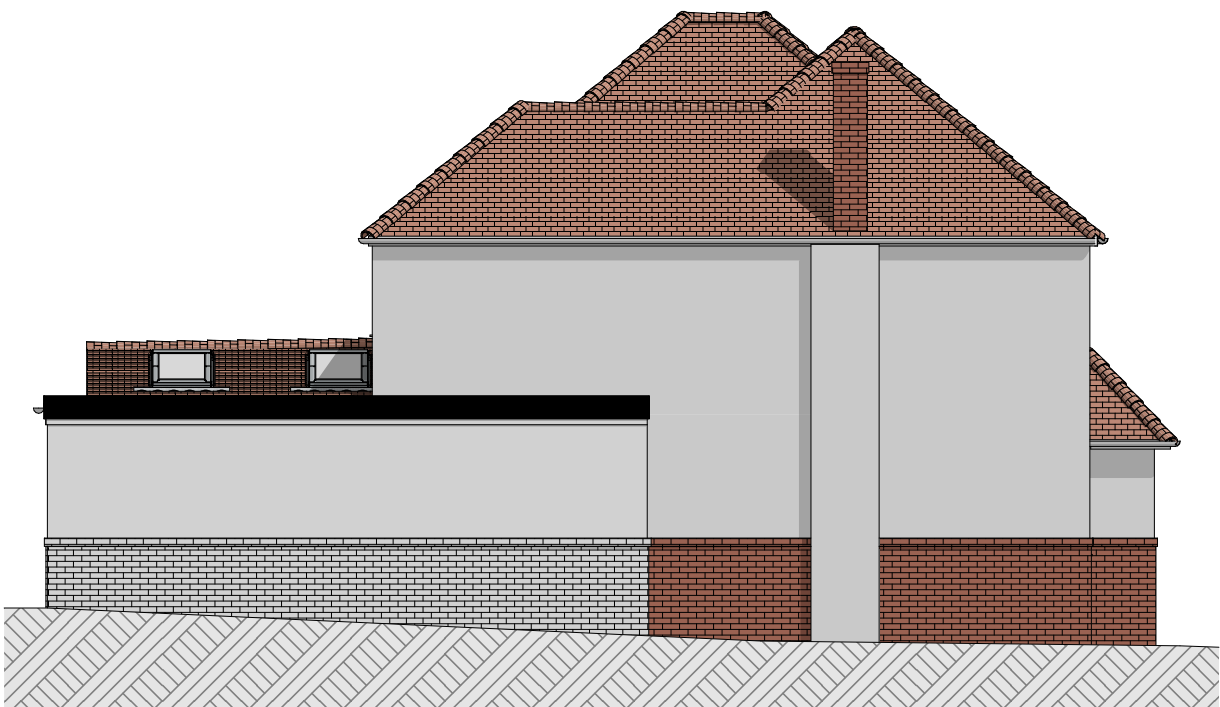

Proposed North East Elevation Scale 1:100 @A3

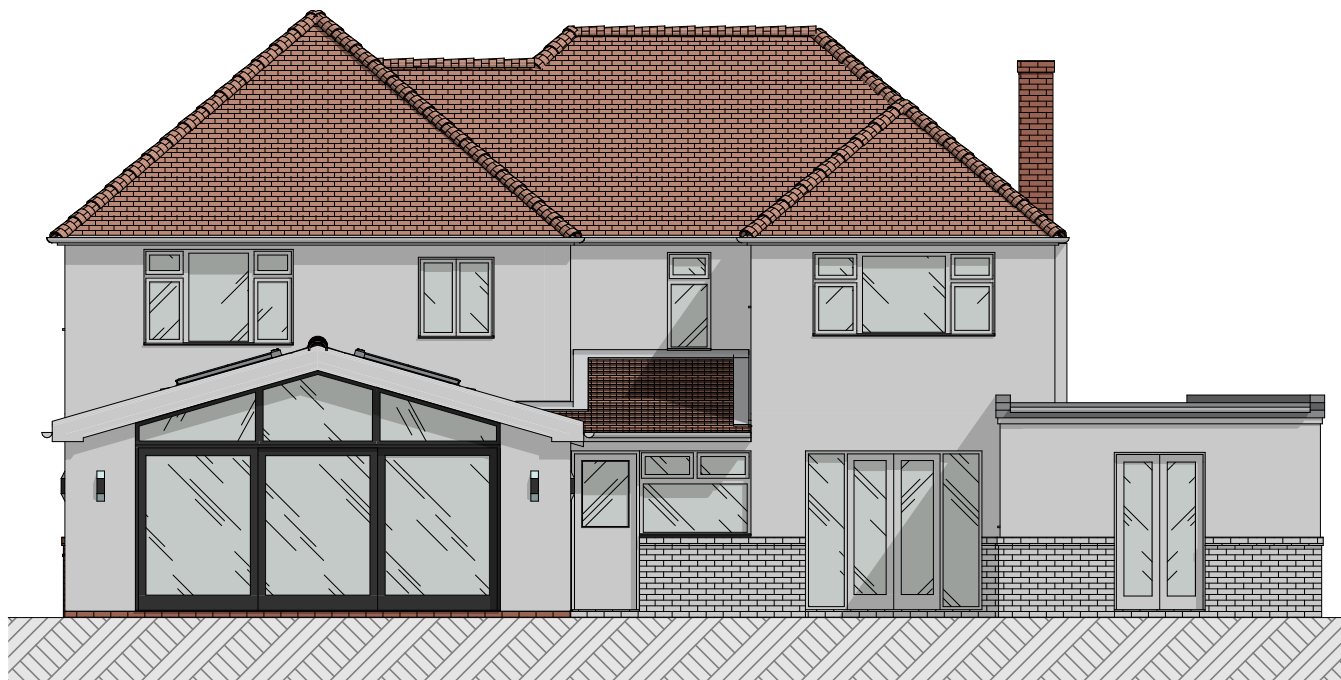

Proposed South East Elevation Scale 1:100 @A3



Proposed North West Elevation Scale 1:100 @A3

Notes
The content of the drawing remain the copyright of **LRArchitecture**, no reproduction without written consent
All dimensions to be verified on site. Any discrepancies are to be reported to the relevant parties.
Do not scale from drawing, figured dimensions to be used only. drawings to be read in conjunction with all relevant drawings/schedules ect, which relate to this project

Project Rear Extension		
Project Address 15 Malibres Rd, Chandler's Ford, Eastleigh SO53 5DS		
Client Todd Calveley		
Drawing Number <i>P007</i>		
Scale <i>1:100 @ A3</i>		
		Page Size A3
		Drawn By LR

