



15 Malibres Road | Rear Extension

Notes
The content of the drawing remain the copyright of **LRArchitecture**, no reproduction without written consent
All dimensions to be verified on site. Any discrepancies are to be reported to the relevant parties.
Do not scale from drawing, figured dimensions to be used only. drawings to be read in conjunction with all relevant drawings/schedules ect, which relate to this project


Project Rear Extension	
Project Address 15 Malibres Rd, Chandler's Ford, Eastleigh SO53 5DS	
Client Todd Calveley	
Drawing Number <i>P006</i>	
Scale <i>1:100 @ A3</i>	
Page Size A3	
Drawn By LR	

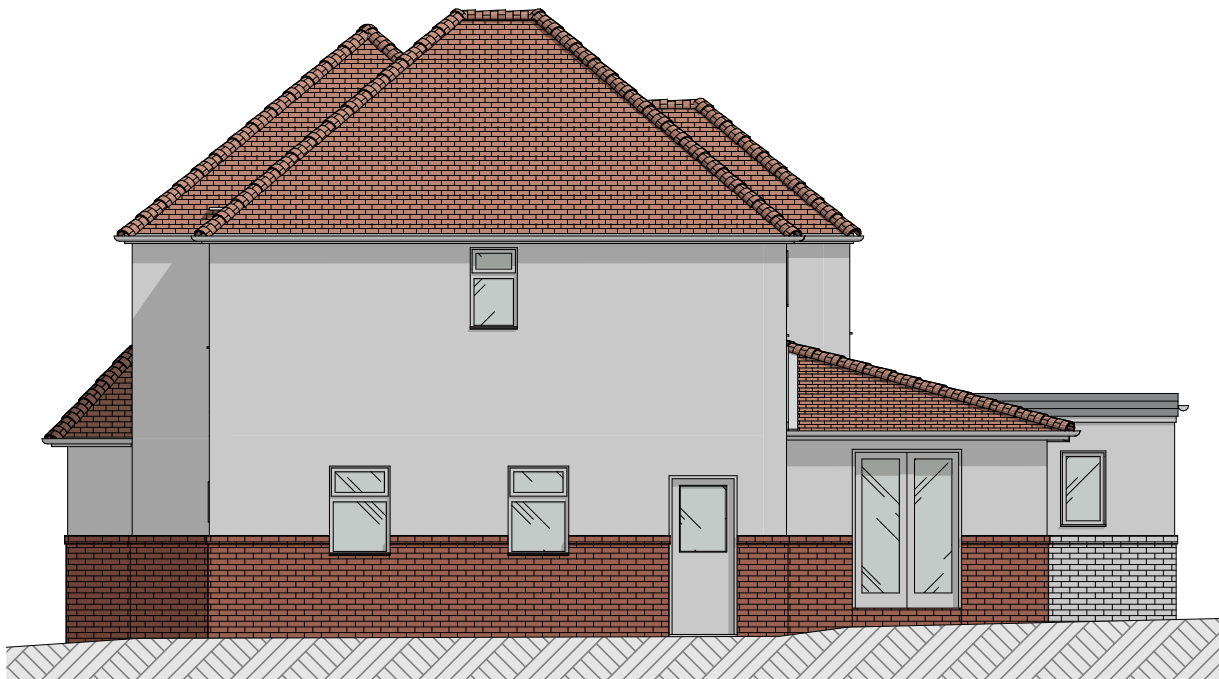

Existing South West Elevation Scale 1:100 @A3

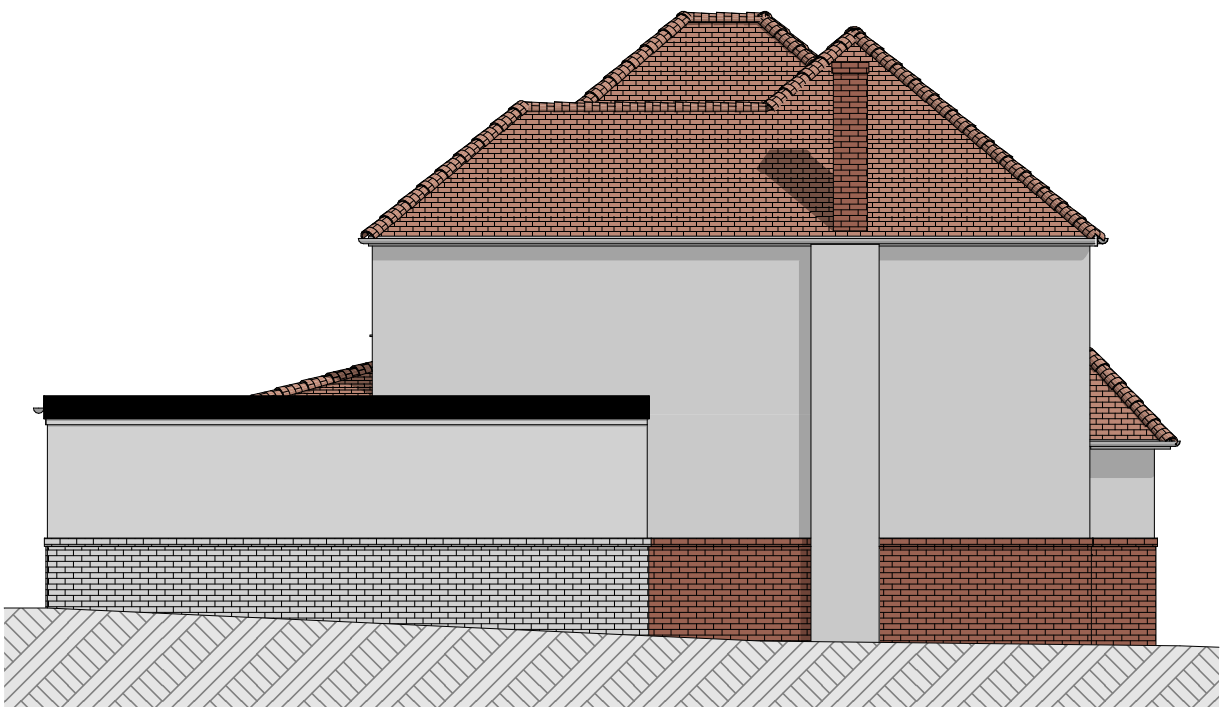

Existing North East Elevation Scale 1:100 @A3

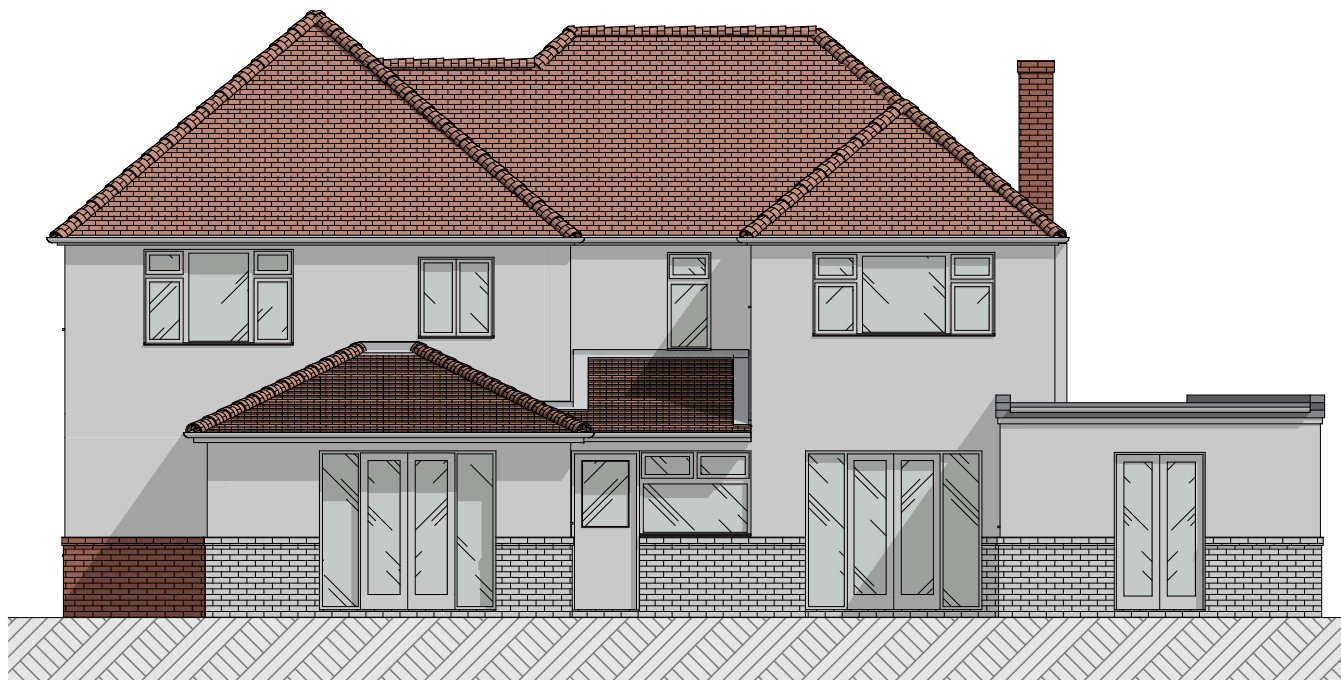

Existing South East Elevation Scale 1:100 @A3



Existing North West Elevation Scale 1:100 @A3

