



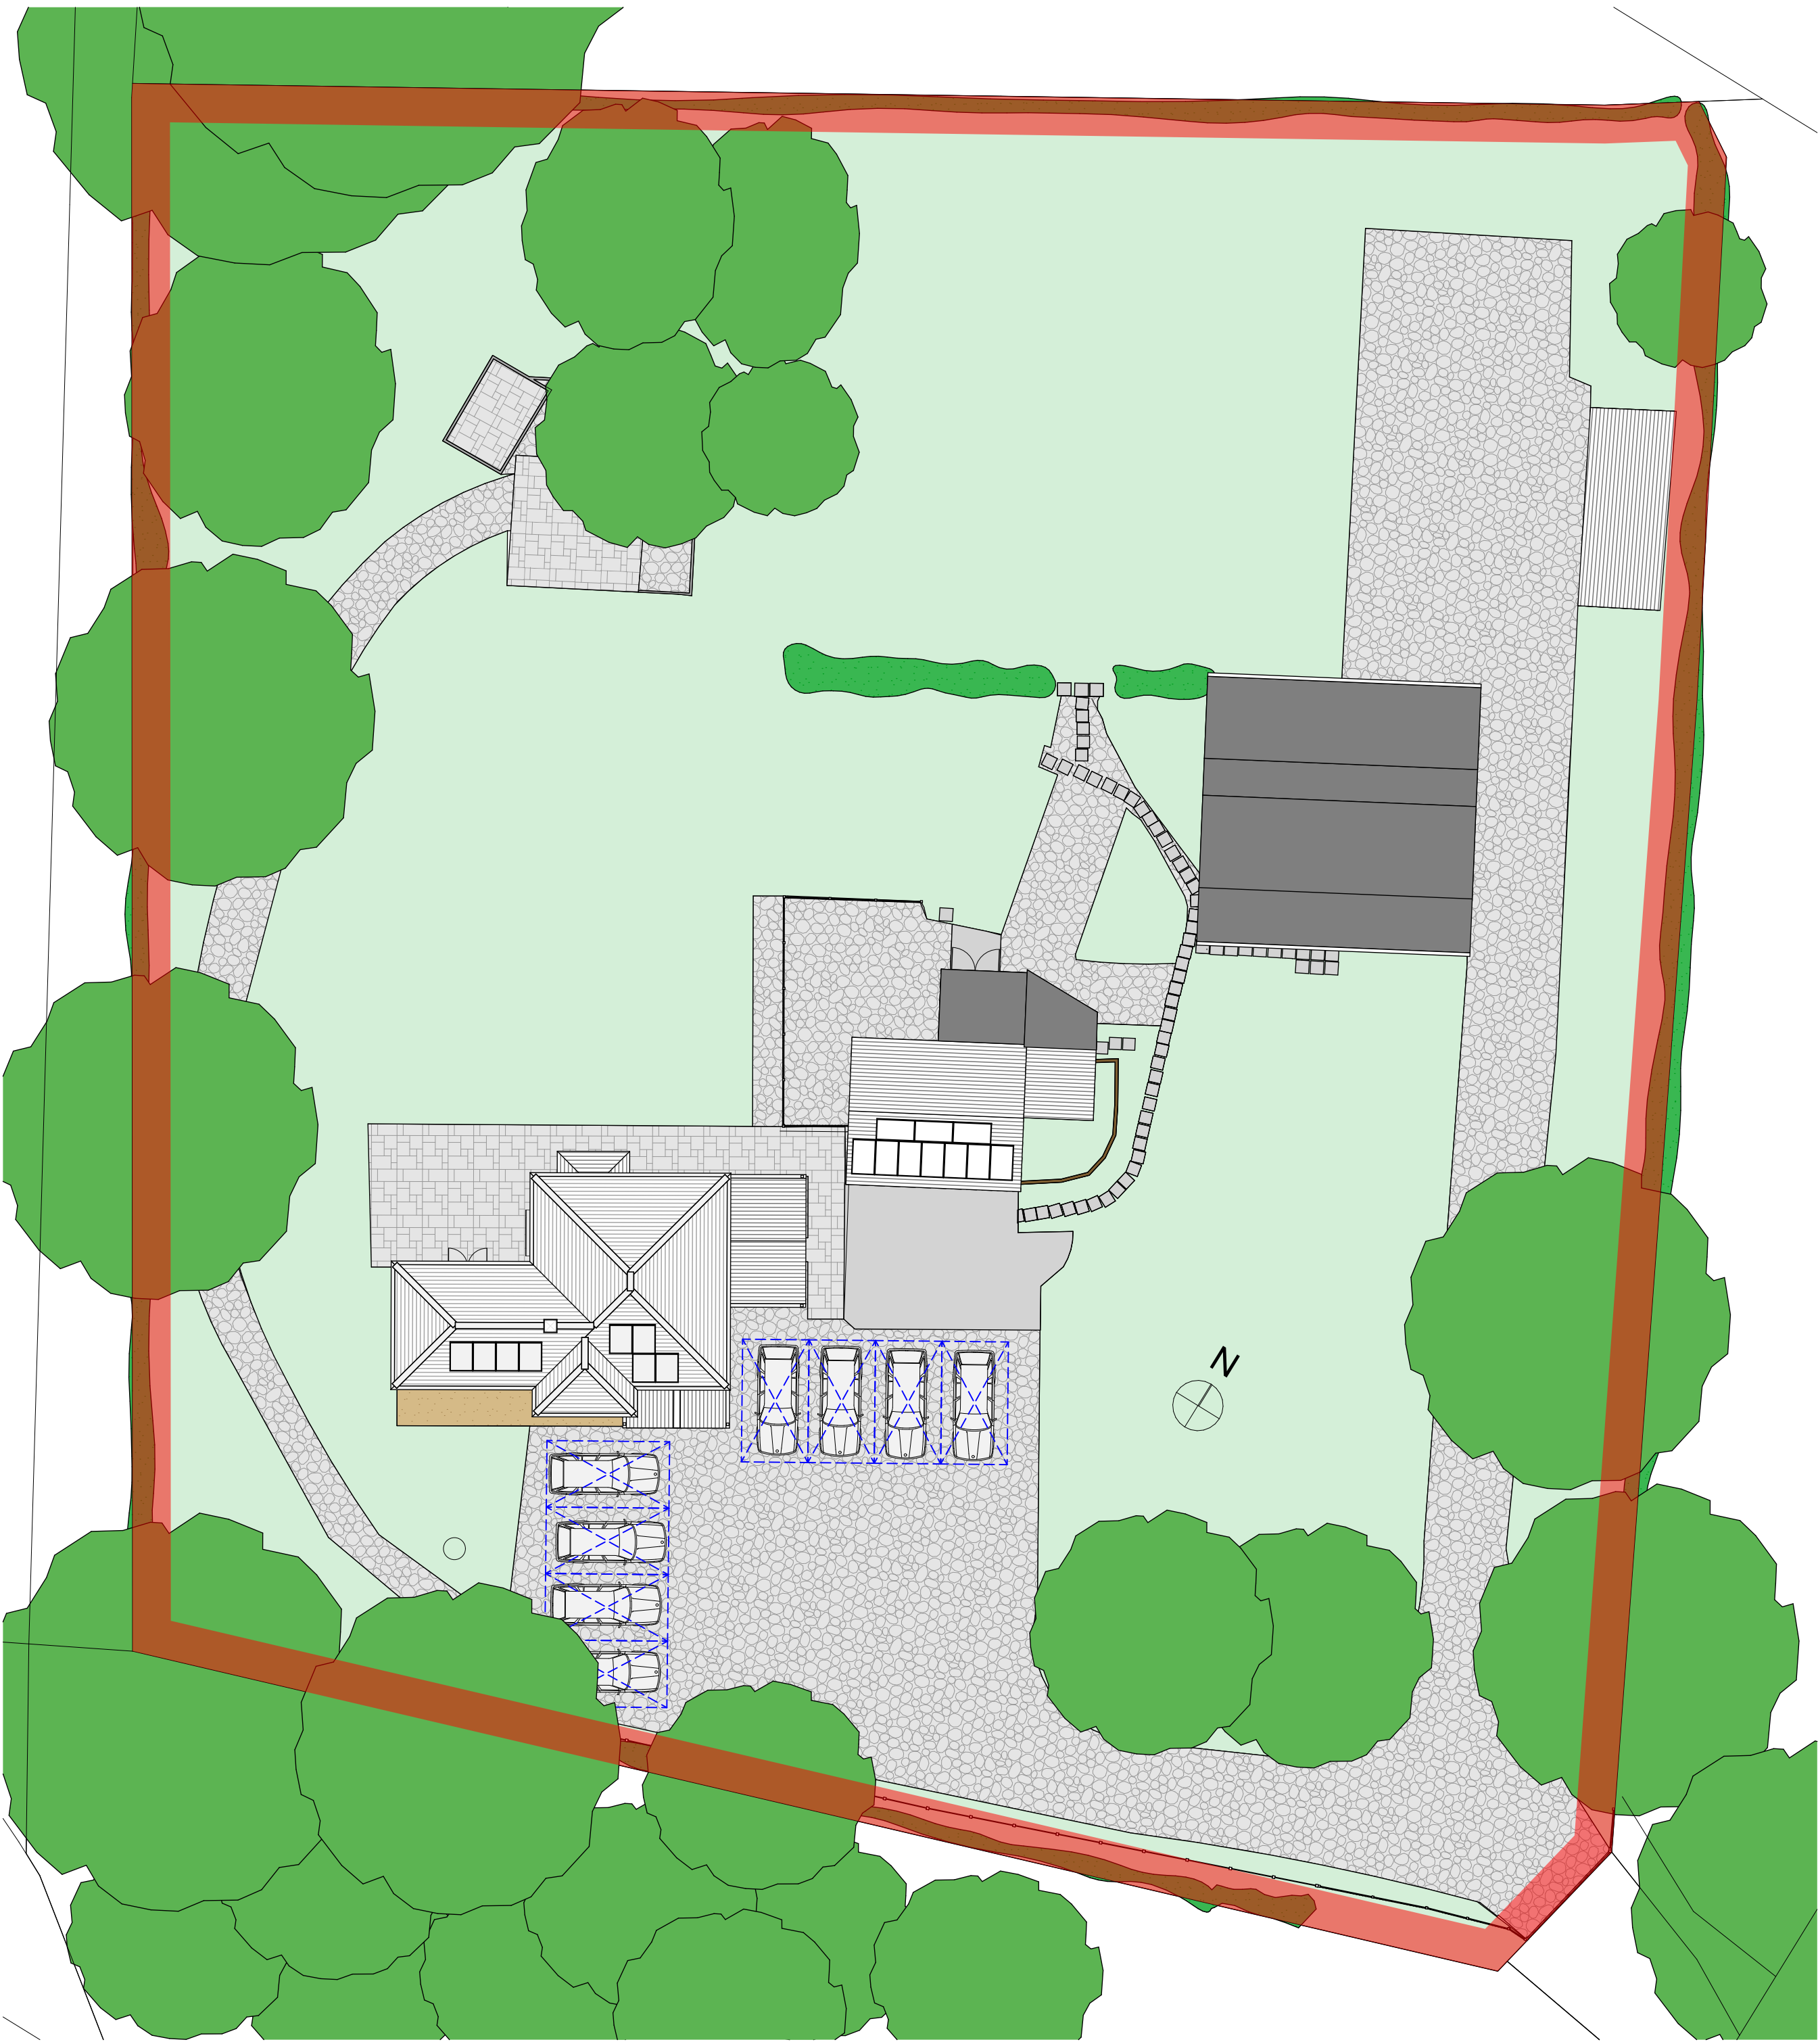

Existing Site Plan Scale 1:200

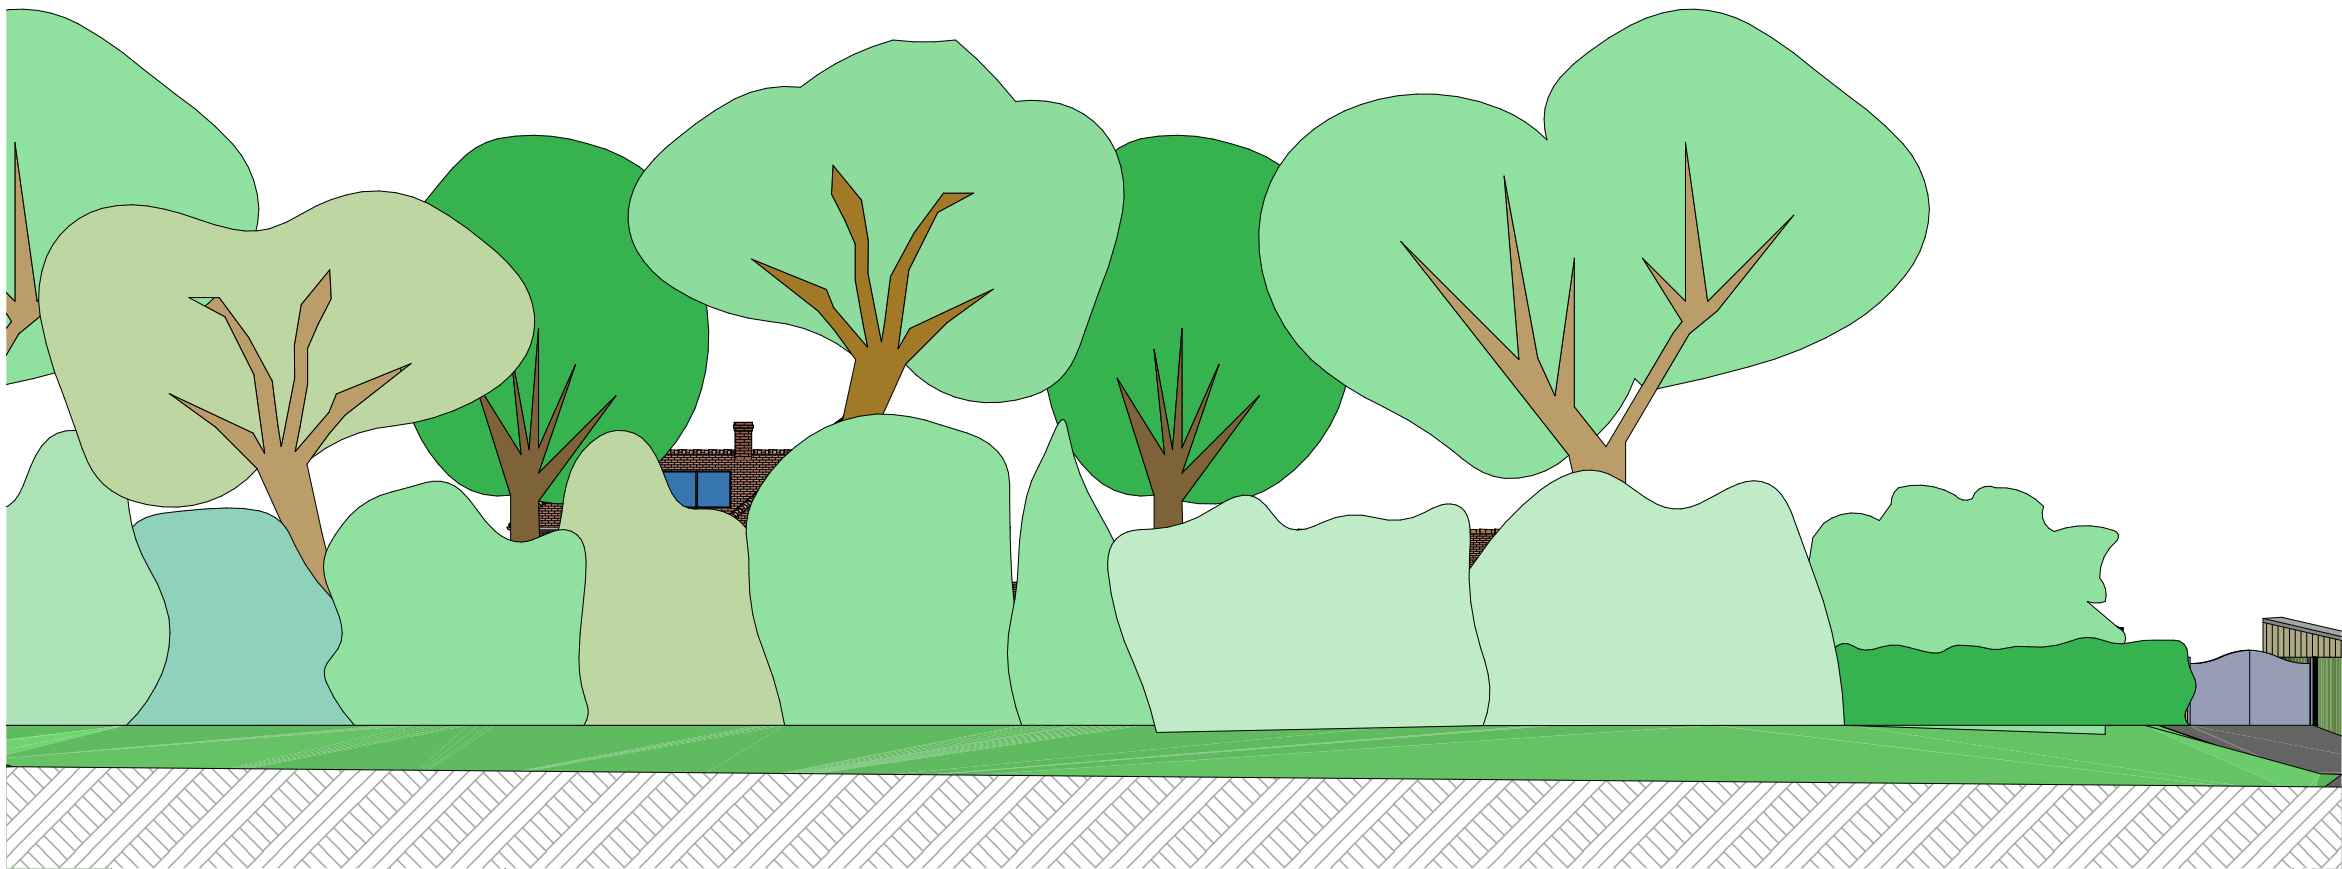

Existing Street Scene Scale 1:200



Location Plan Scale 1:1250



Block Plan Scale 1:500

Notes
The content of the drawing remain the
copyright of LR Architecture, no reproduction


ite. Any
d to the

ed
wings to be
ant
relate to this

Project
Proposed Annexe

Project Adress
Four Winds, Allington Lane, Fair Oak, Eastleigh,
Hampshire SO50 7DD.

Client
Paul Queripel

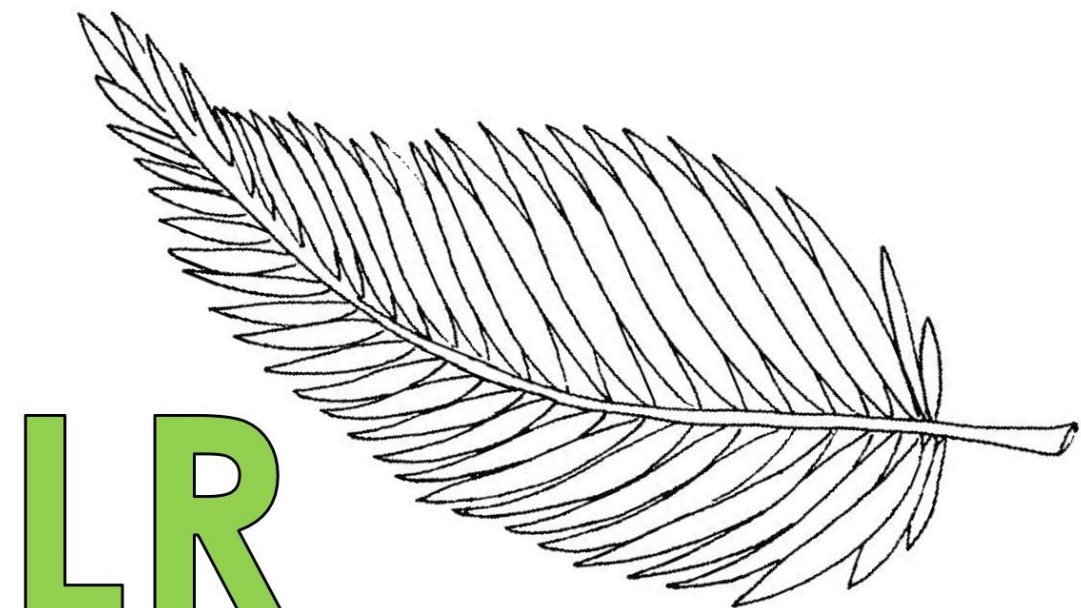

Architecture
07729564872

Drawing Number	P002	Page Size	A1
Scale	1:200 1:1250 1:500	Drawn By	Luke Richards