



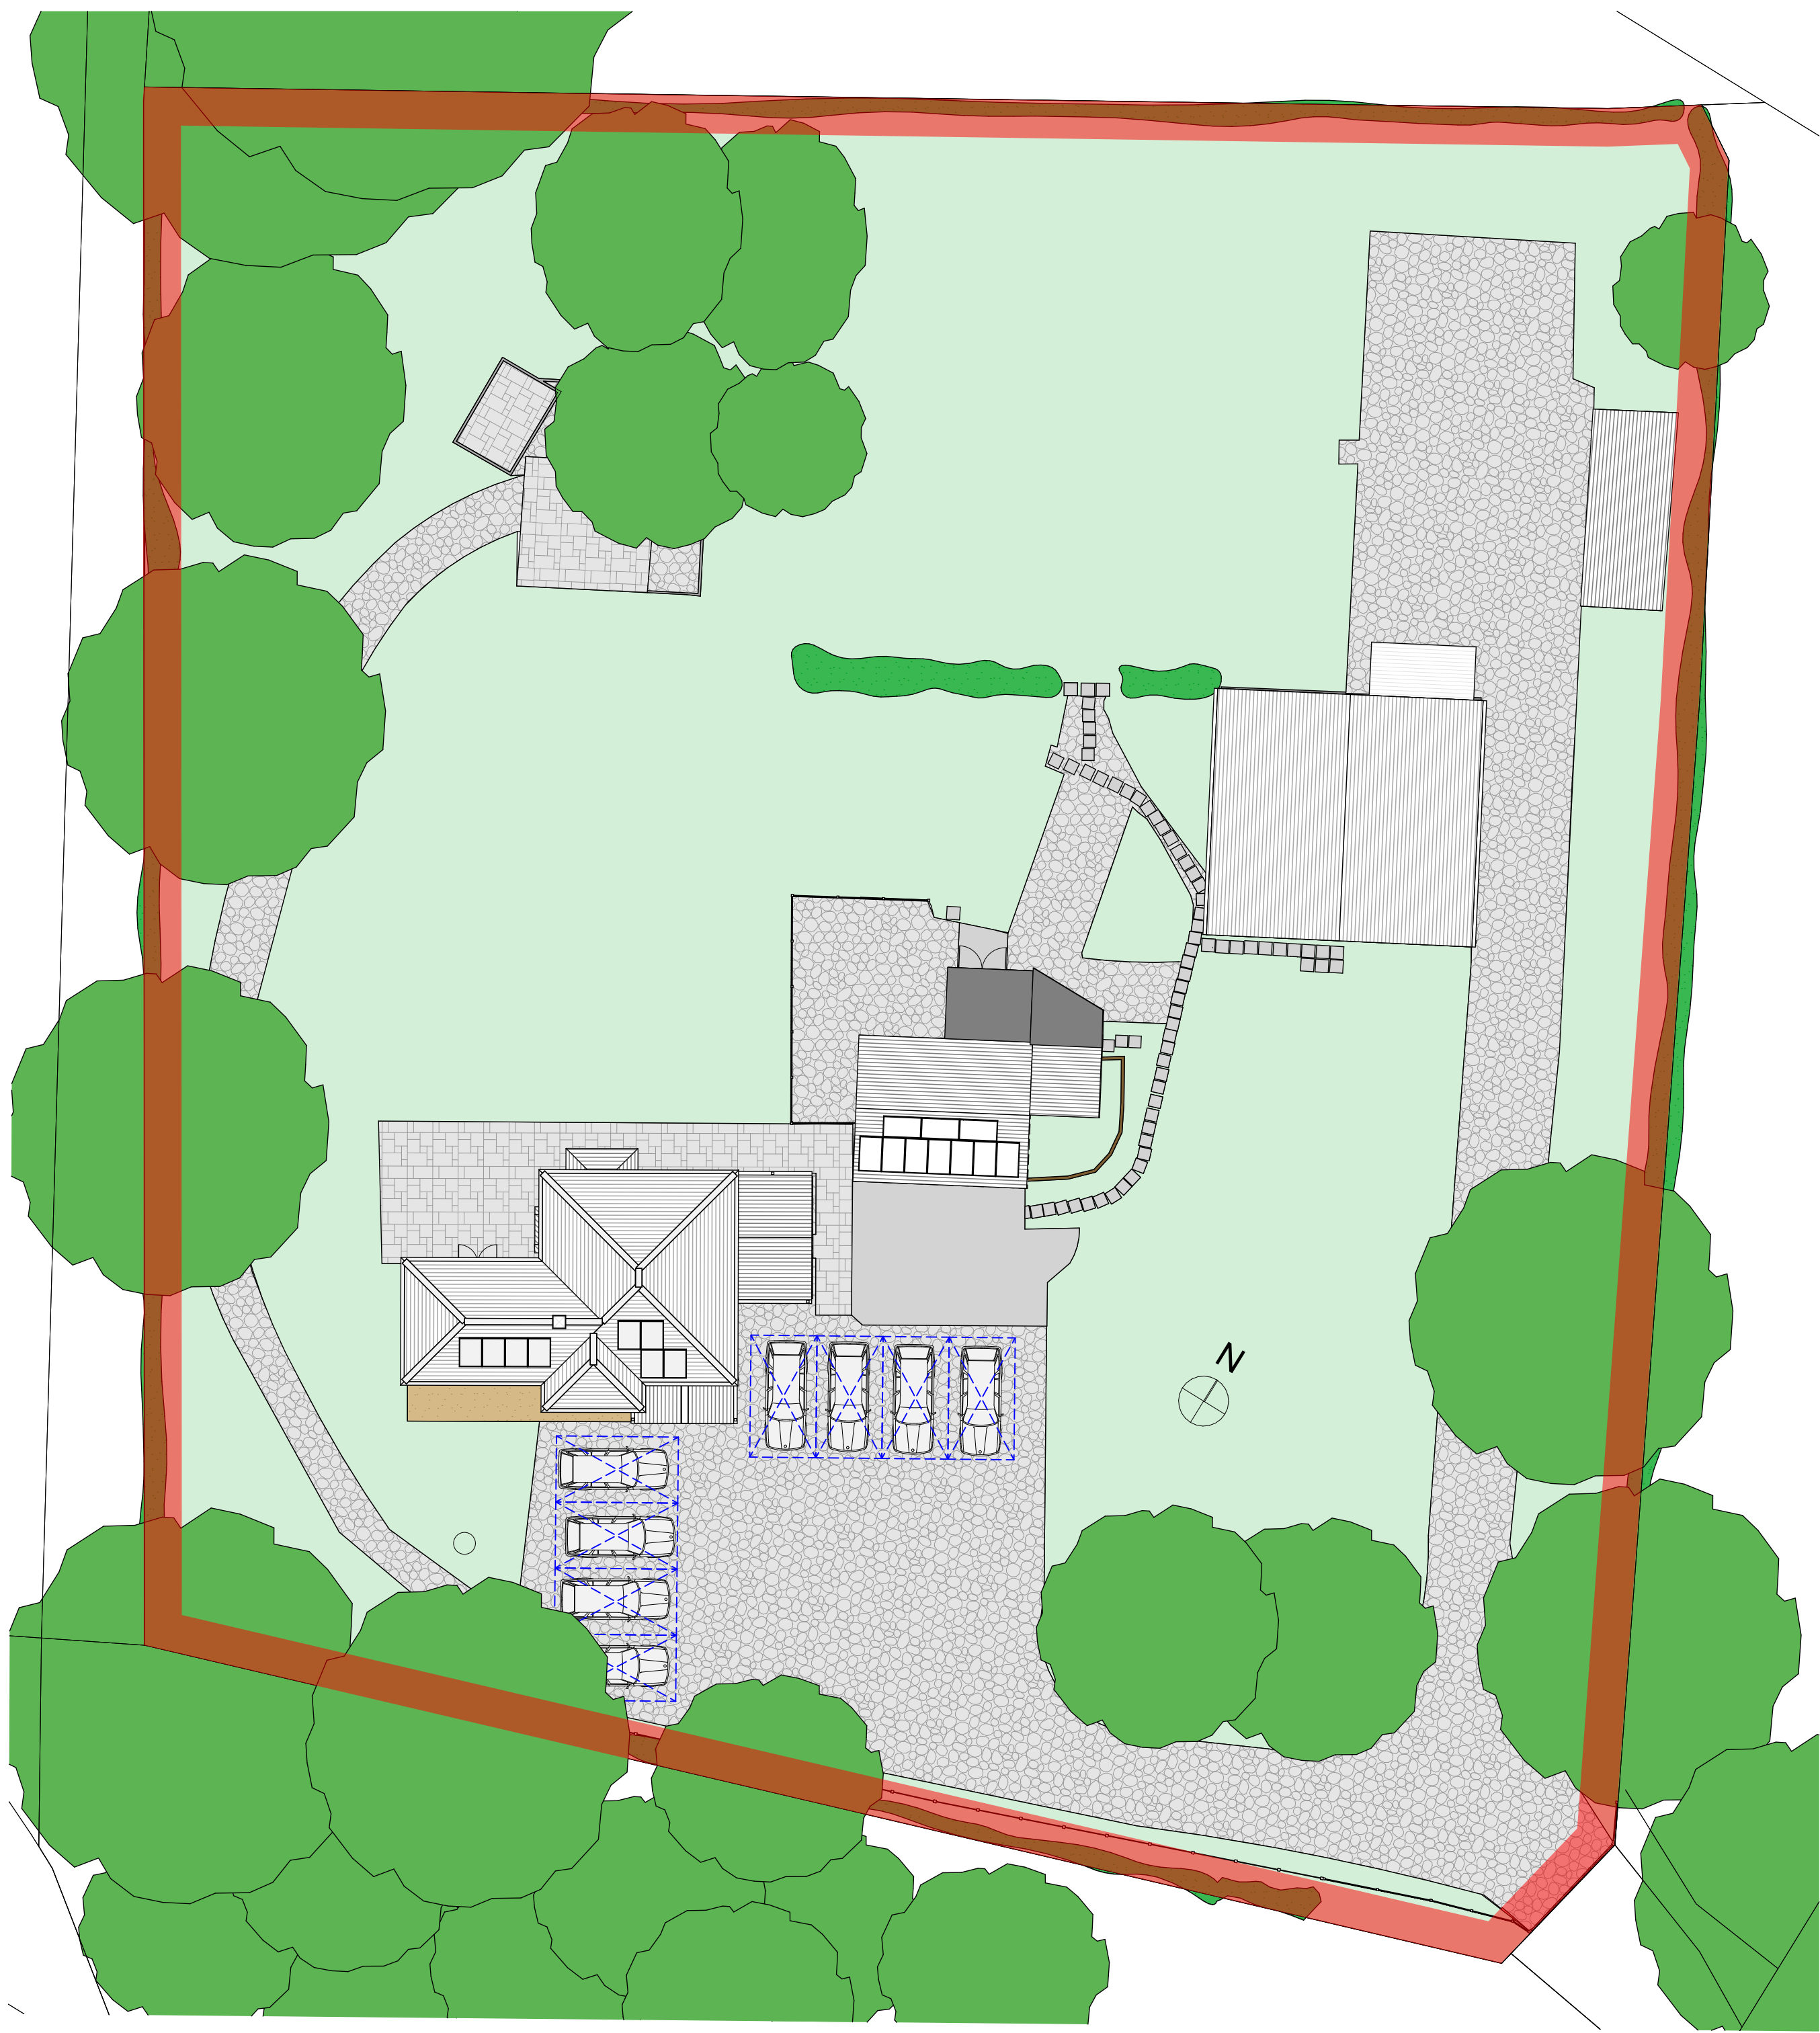

Proposed Site Plan Scale 1:200

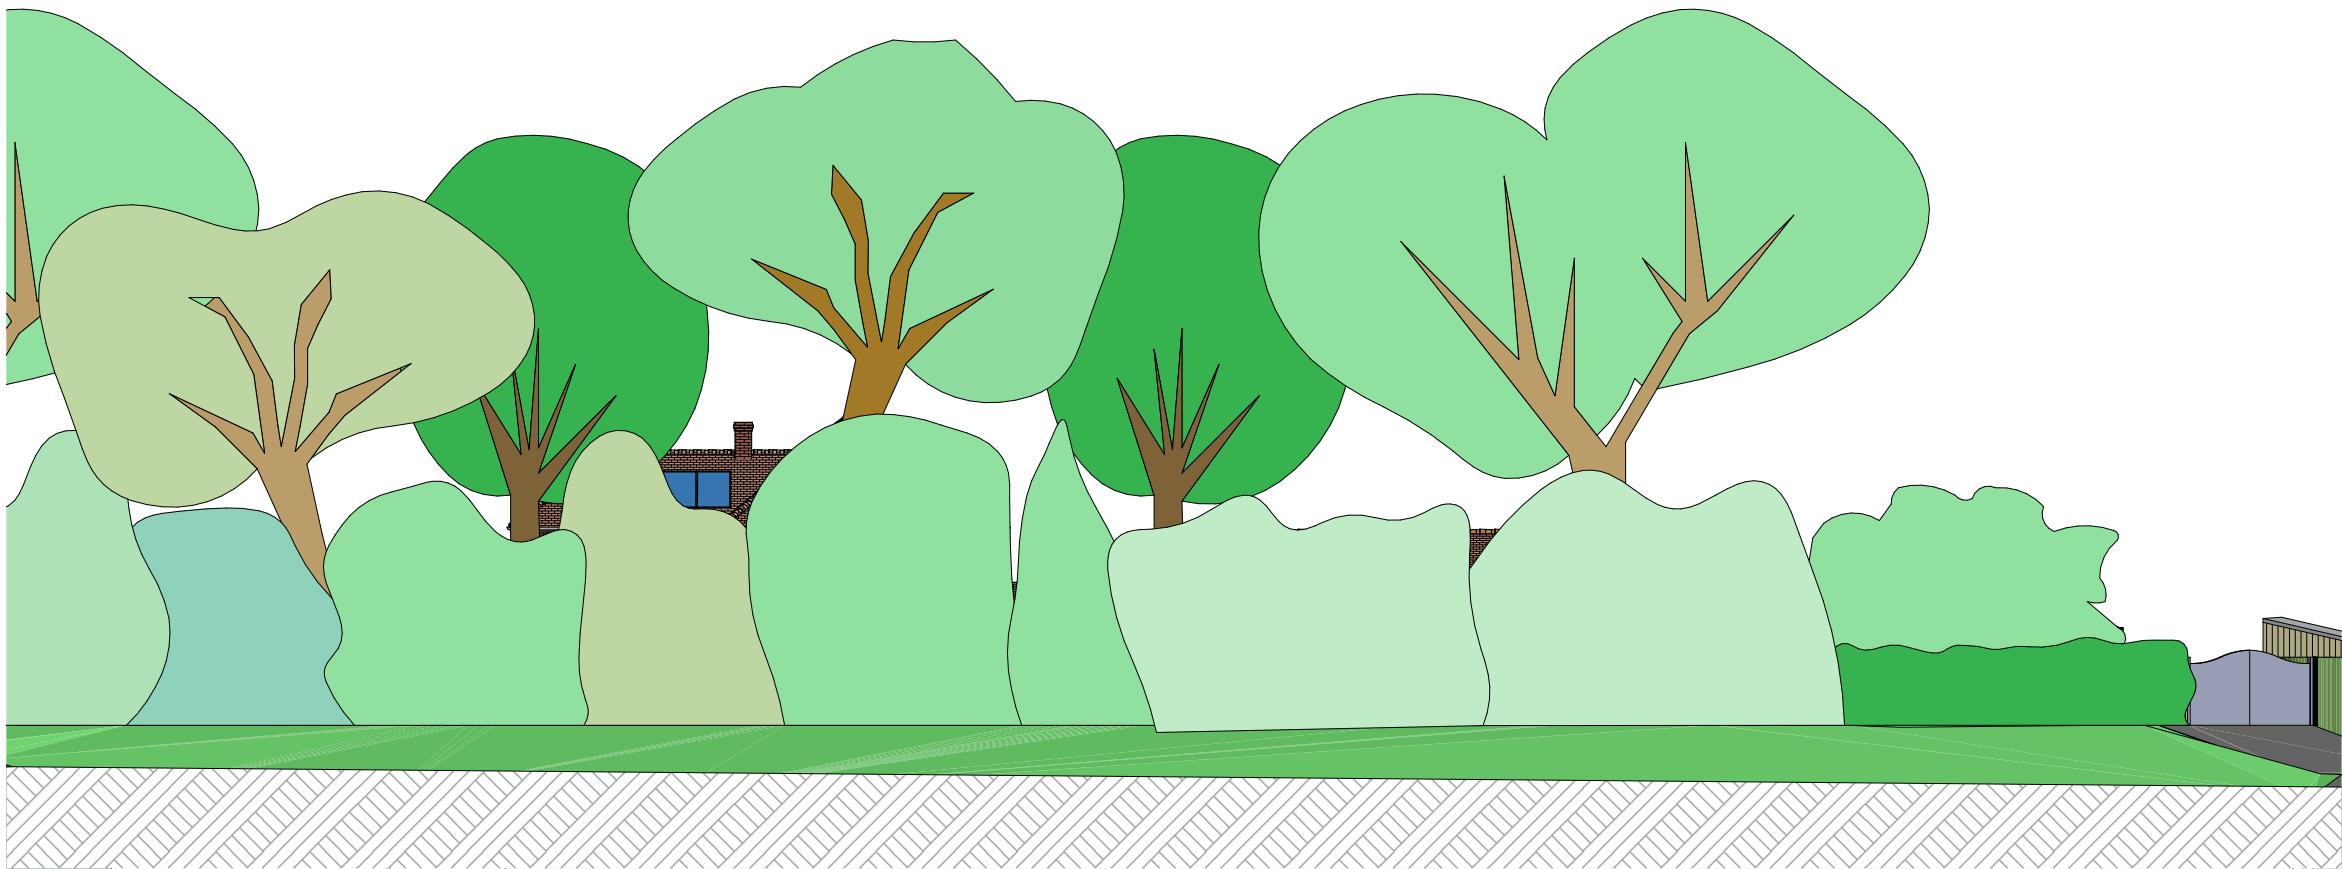

Proposed Street Scene Scale 1:200



Notes
The content of the drawing remain the
copyright of **LR Architecture**, no reproduction



Location Plan Scale 1:1250



Block Plan Scale 1:500

Project
Proposed Annexe

Project Address
Four Winds, Allington Lane, Fair Oak, Eastleigh,
Hampshire SO50 7DD.

Client
Paul Queripel

The logo for LR Architecture, featuring a stylized leaf and the text 'LR Architecture' and '07729564872'.

Drawing Number	P003	Page Size	A1
Scale	1:200 1:1250 1:500	Drawn By	Luke Richards