

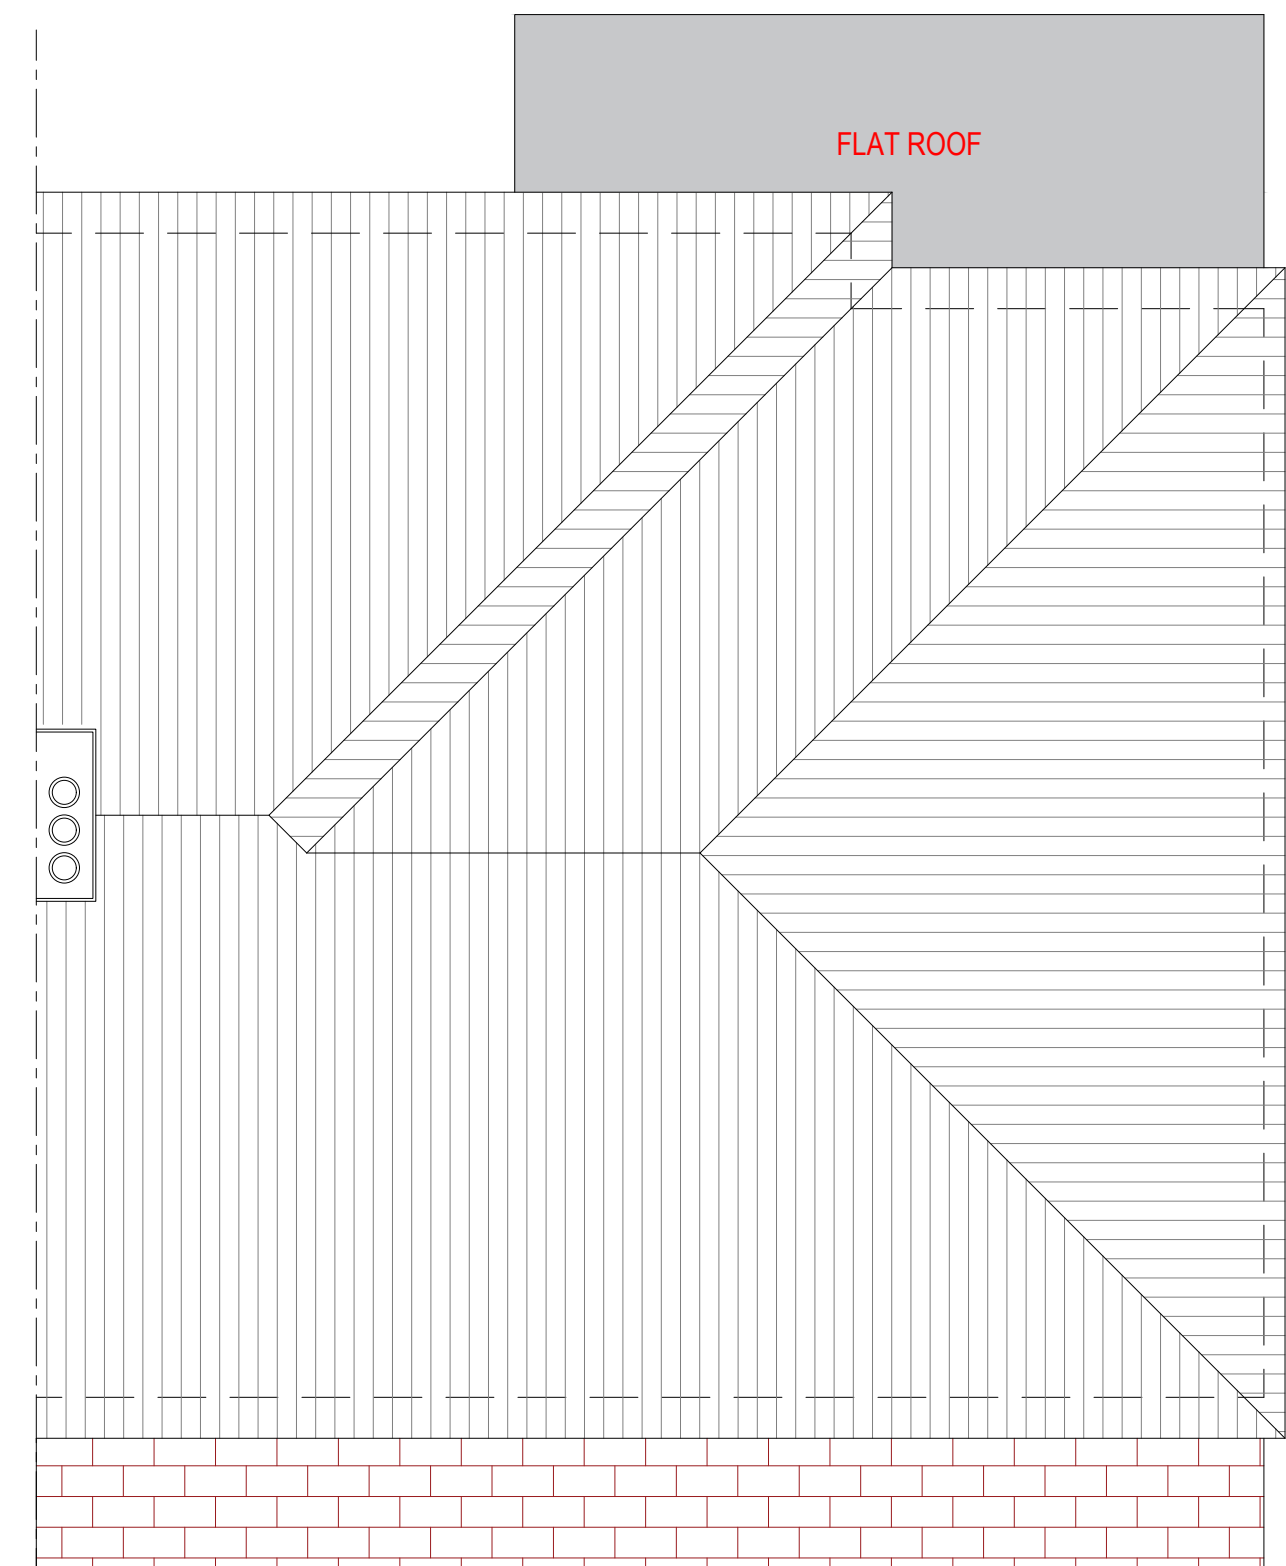
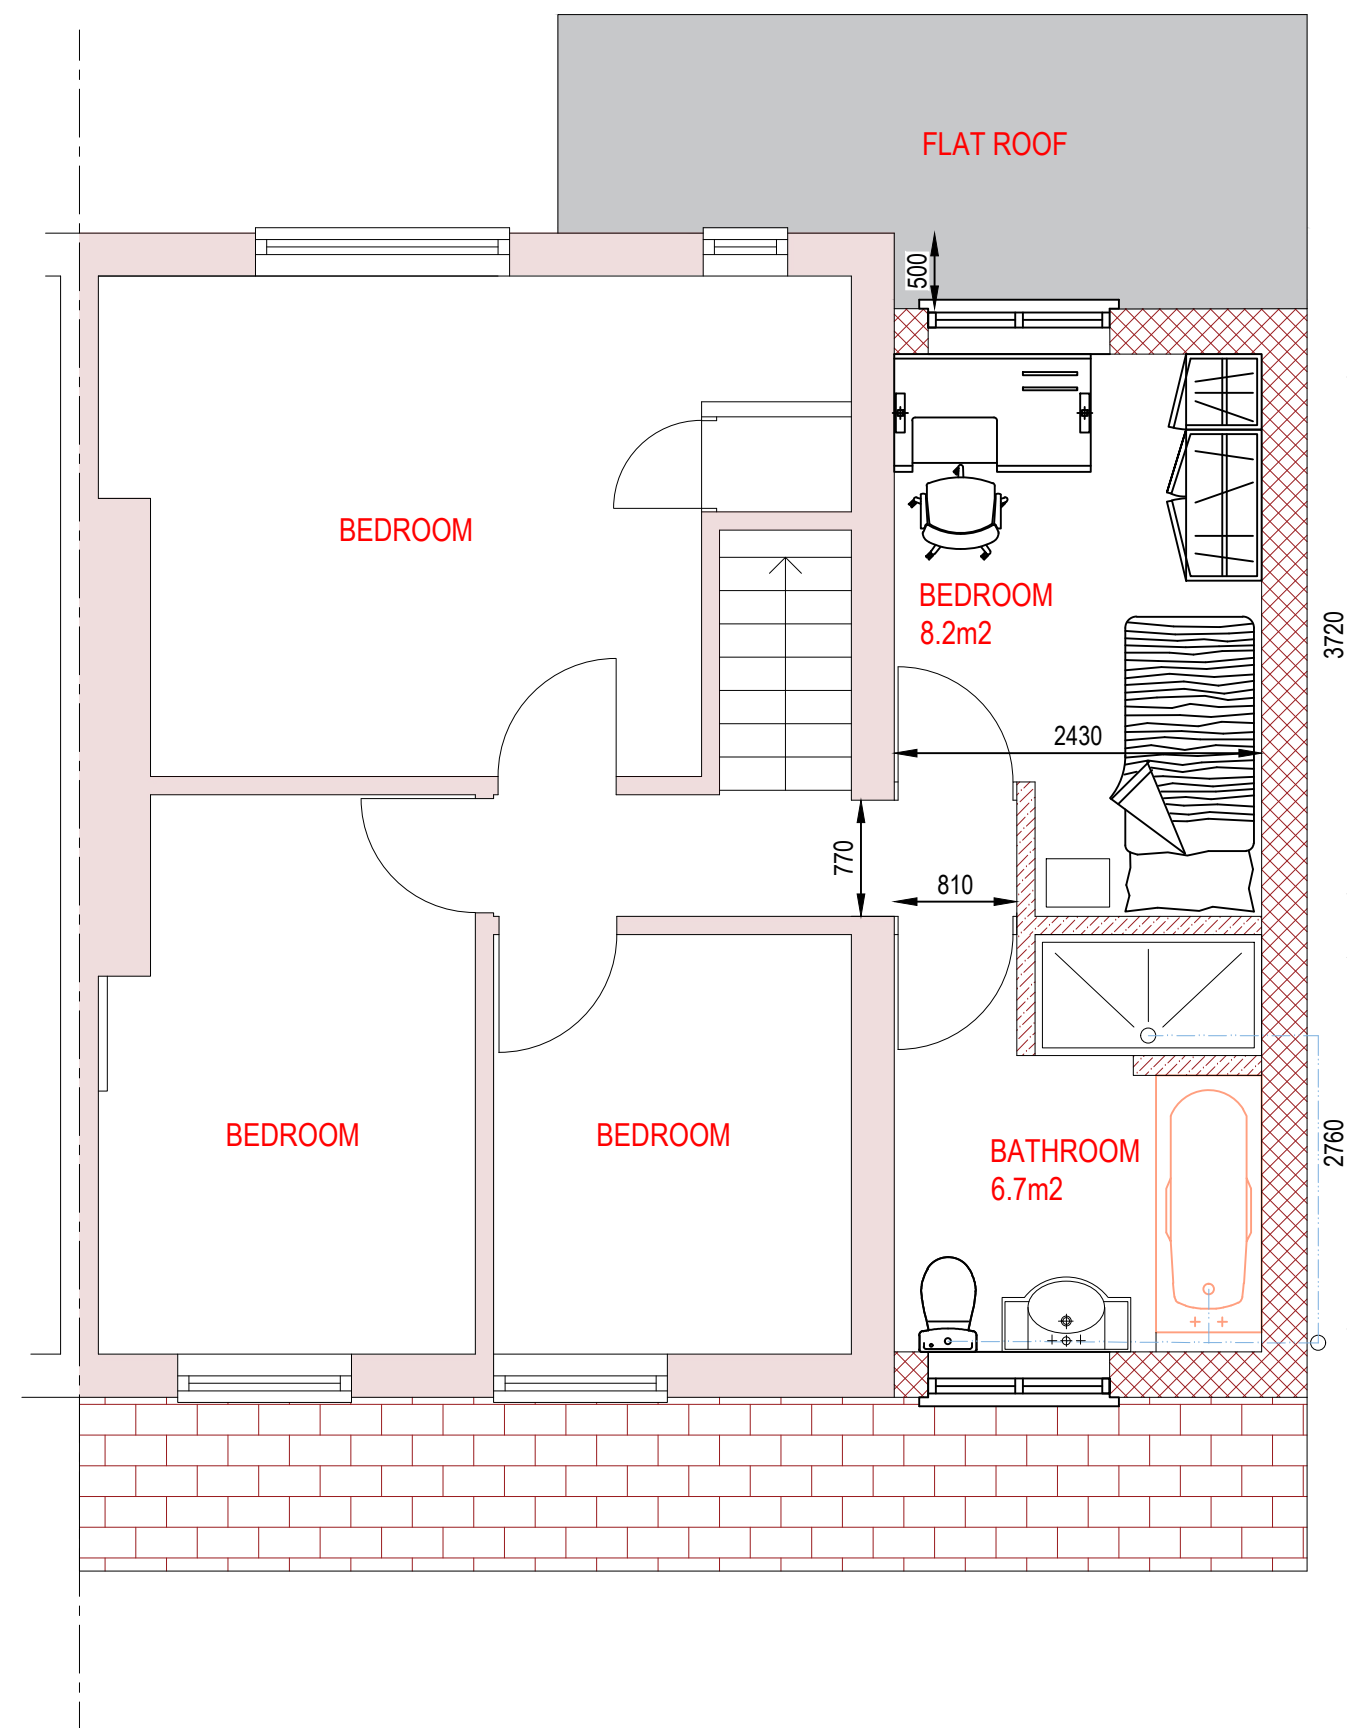


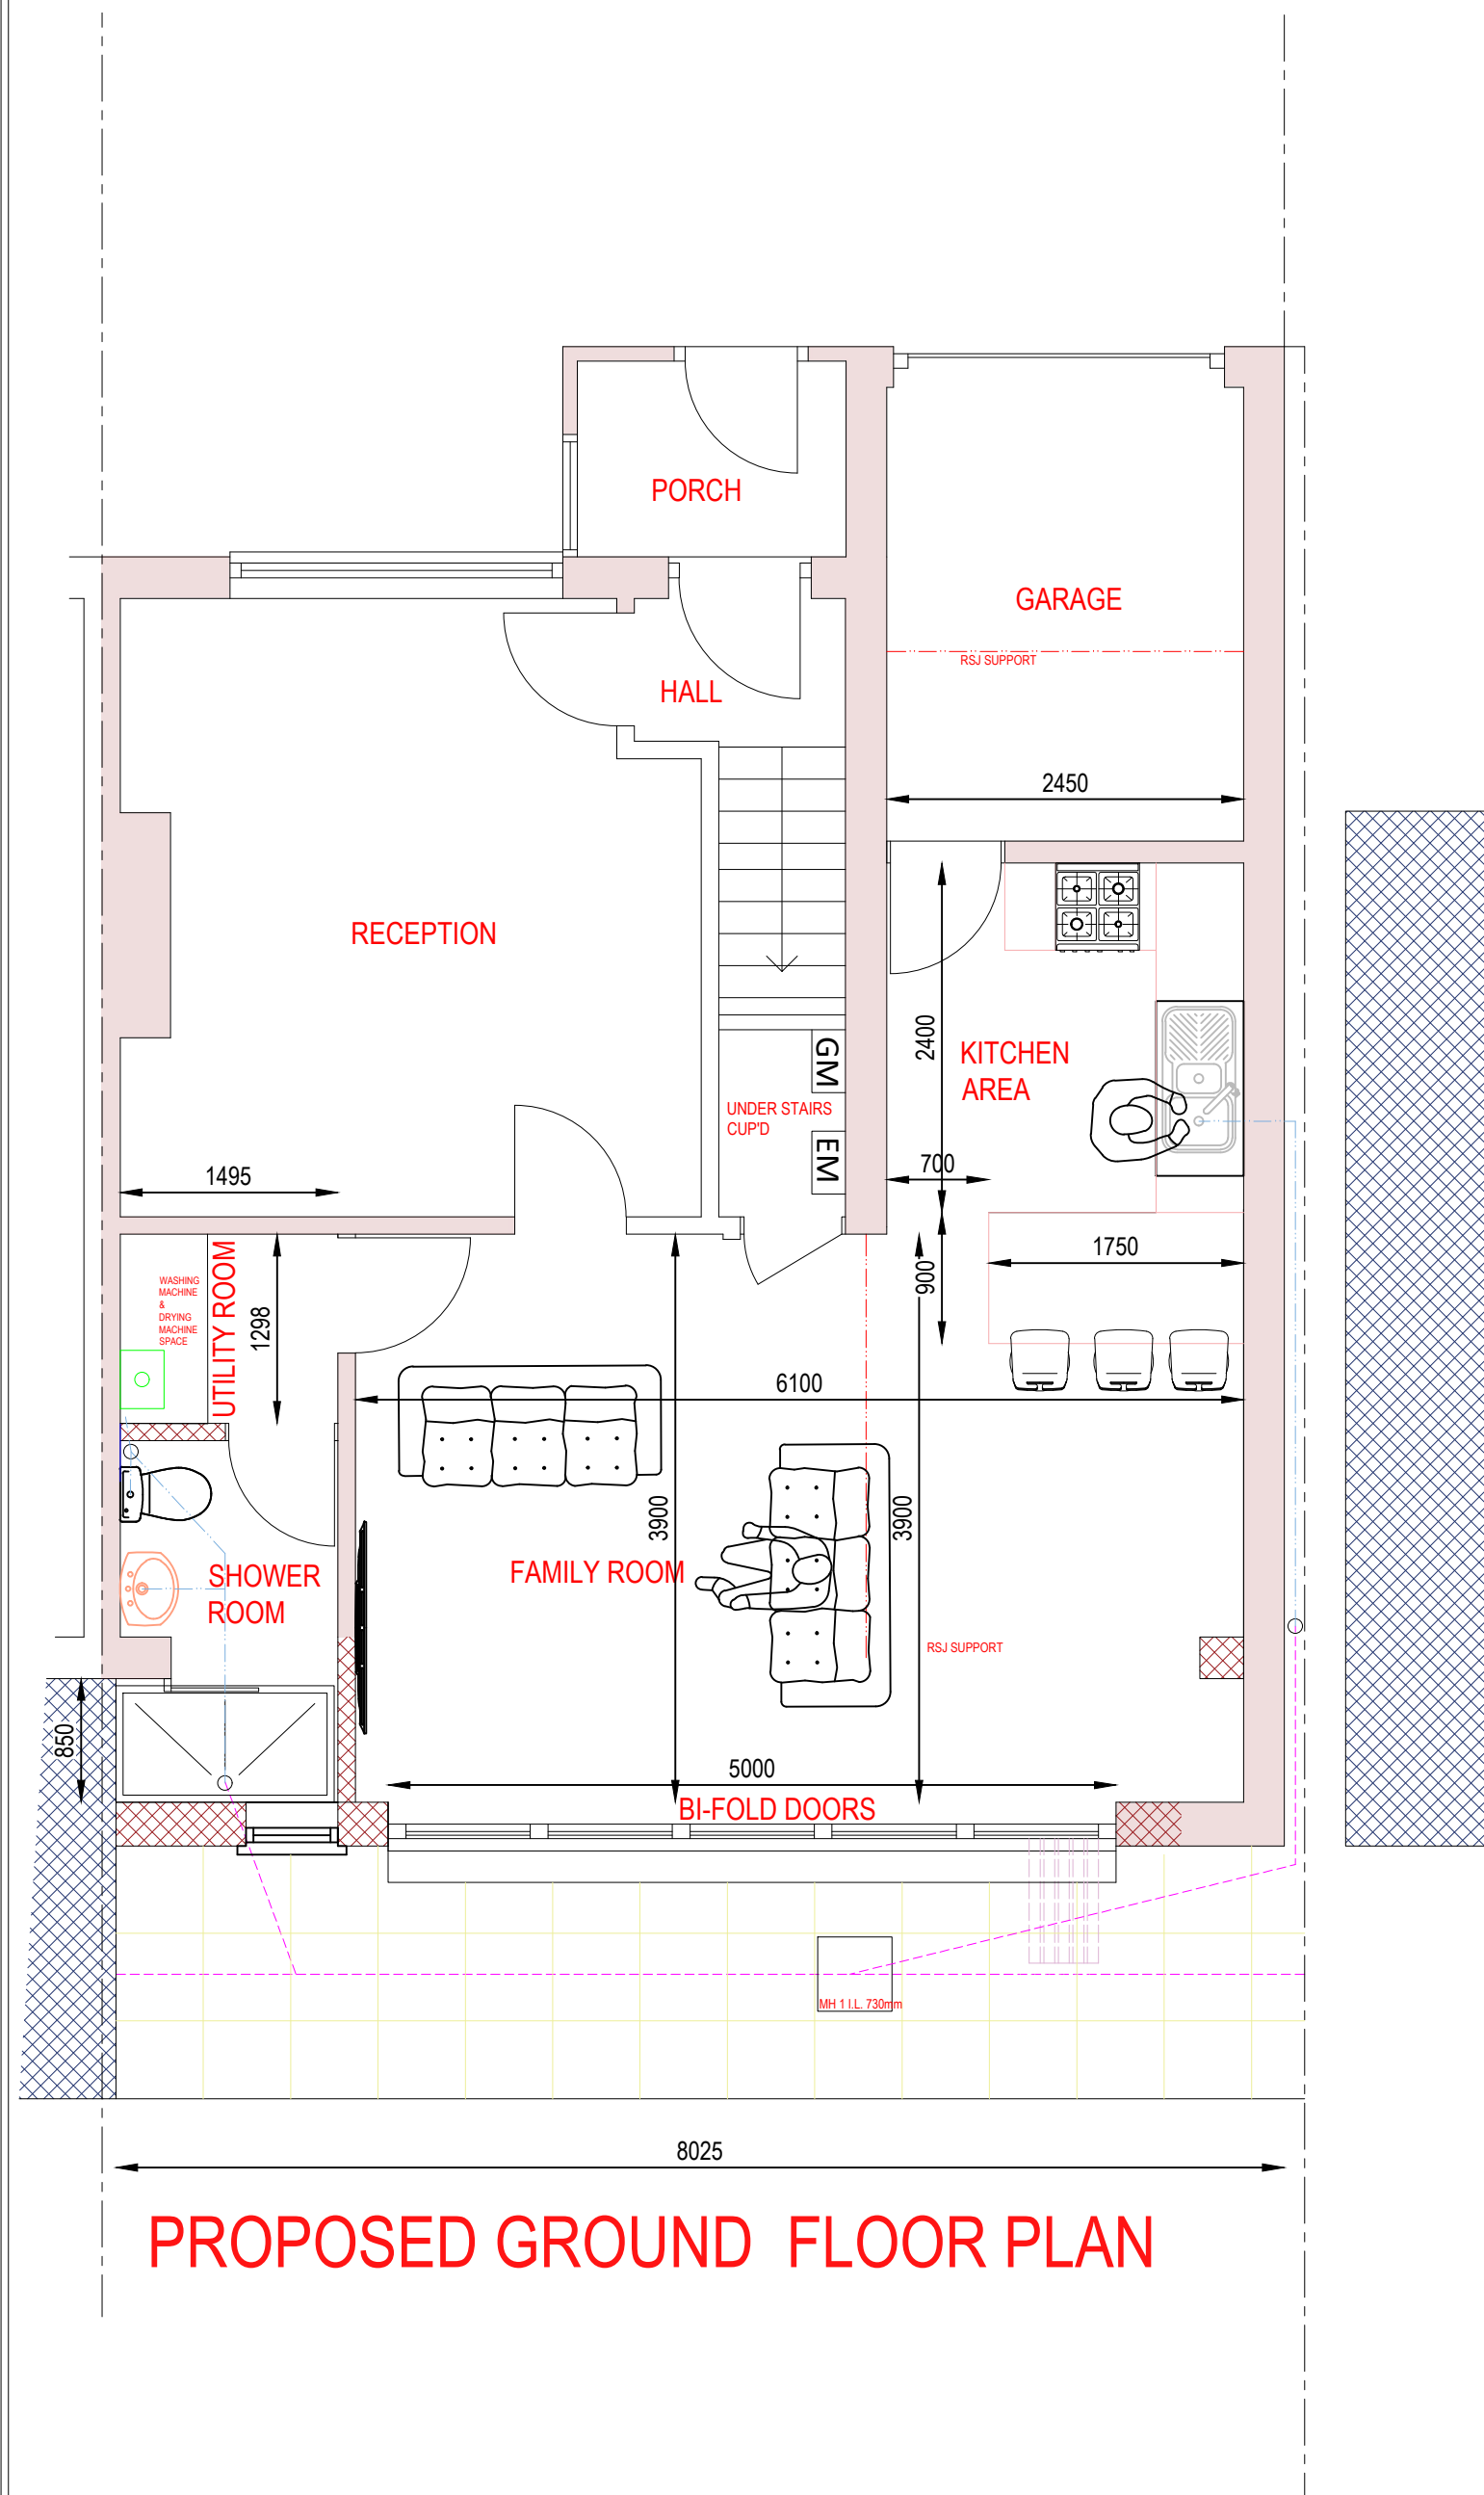

PROPOSED GROUND FLOOR PLAN

PROPOSED FIRST FLOOR PLAN

PROPOSED ROOF PLAN

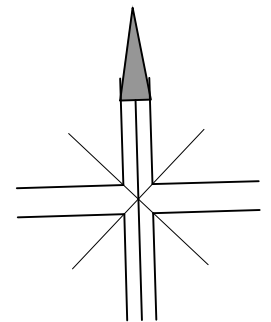

Drawing Title :
Proposed Floor Plans

Project Title :
Proposed First Floor & Ground Floor Extensions
at
47 Verdon Avenue, Hamble-Le-Rice, Southampton SO31 4HW

DRAWING NO : A2-47VA-P2
DATE : 08 October 2025
SCALE : 1:50 @ A2