



Site Plan @1:200

Mr J Mobey
Thorneydown Farm, Southampton.

NOTES

1.

The contents of this drawing are copyright of Watts Holt.

2.

It may not be copied, reproduced or altered in anyway without the written authority.

3.

Do not scale. Figured dimensions only to be used.

4.

Check dimensions on site before work proceeds, report any discrepancies.

5.

All works commenced prior to formal planning approval and/or building control approval is entirely at contractors/client's own risk


6.

If in doubt please ask!

7.

Works are subject to the Party Wall Act 1996, owner has a duty to serve a Party Wall Structure Notice on any adjoining owner if building work on, to or near an existing Party Wall involves any of the following:

Reproduced from the Ordnance Survey map with the permission of The Controller of Her Majesty's Stationery Office
© Crown copyright reserved

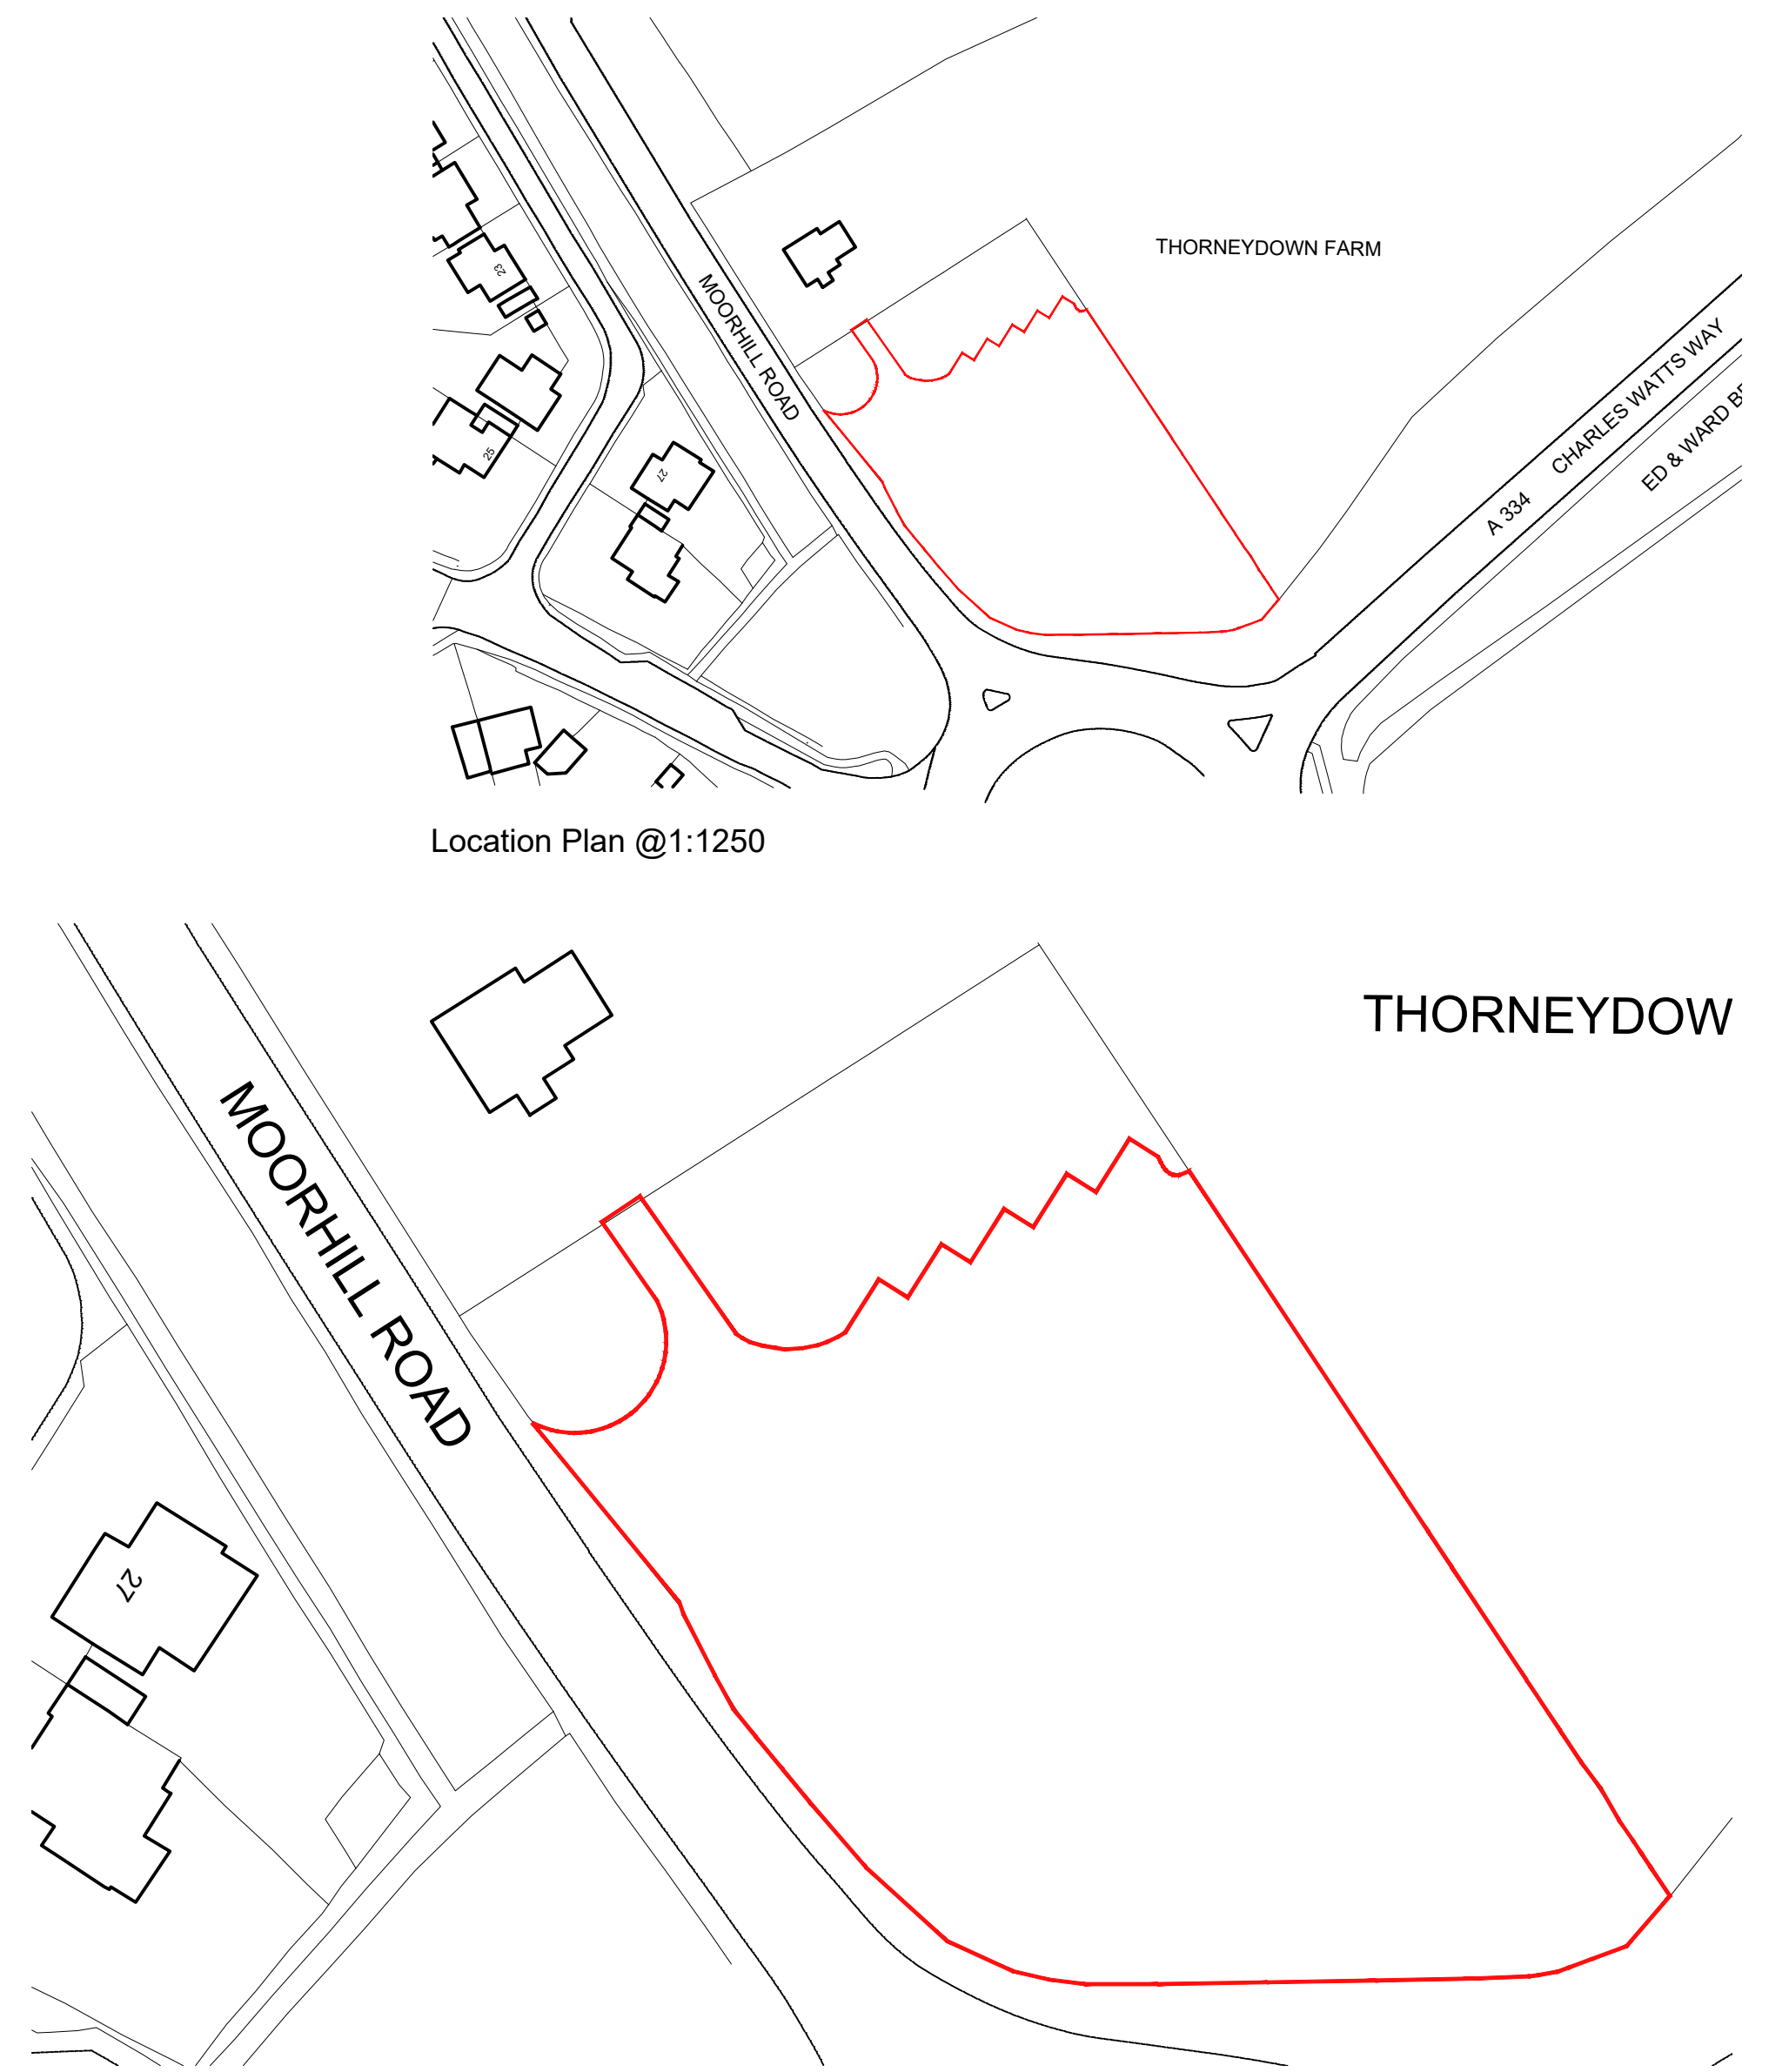

Location Plan @1:1250

Block Plan @1:500

WATTS HOLT

THE YARD
LOCH ROAD, POOLE
DORSET, BH14 9EX

W: www.wattholt.com
T: 01202 461586
E: hello@wattholt.com

No.	Revision.	Date	By
-----	-----------	------	----

Project
Thorney Down Farm, Moorhill Road,

Client / Brand
Mr J Mobey

Drawing Title
Block & Location Plan

scale @ A1	1:1250 1:500	checked	.
date	April '25	drawn	VT

17115 101

