


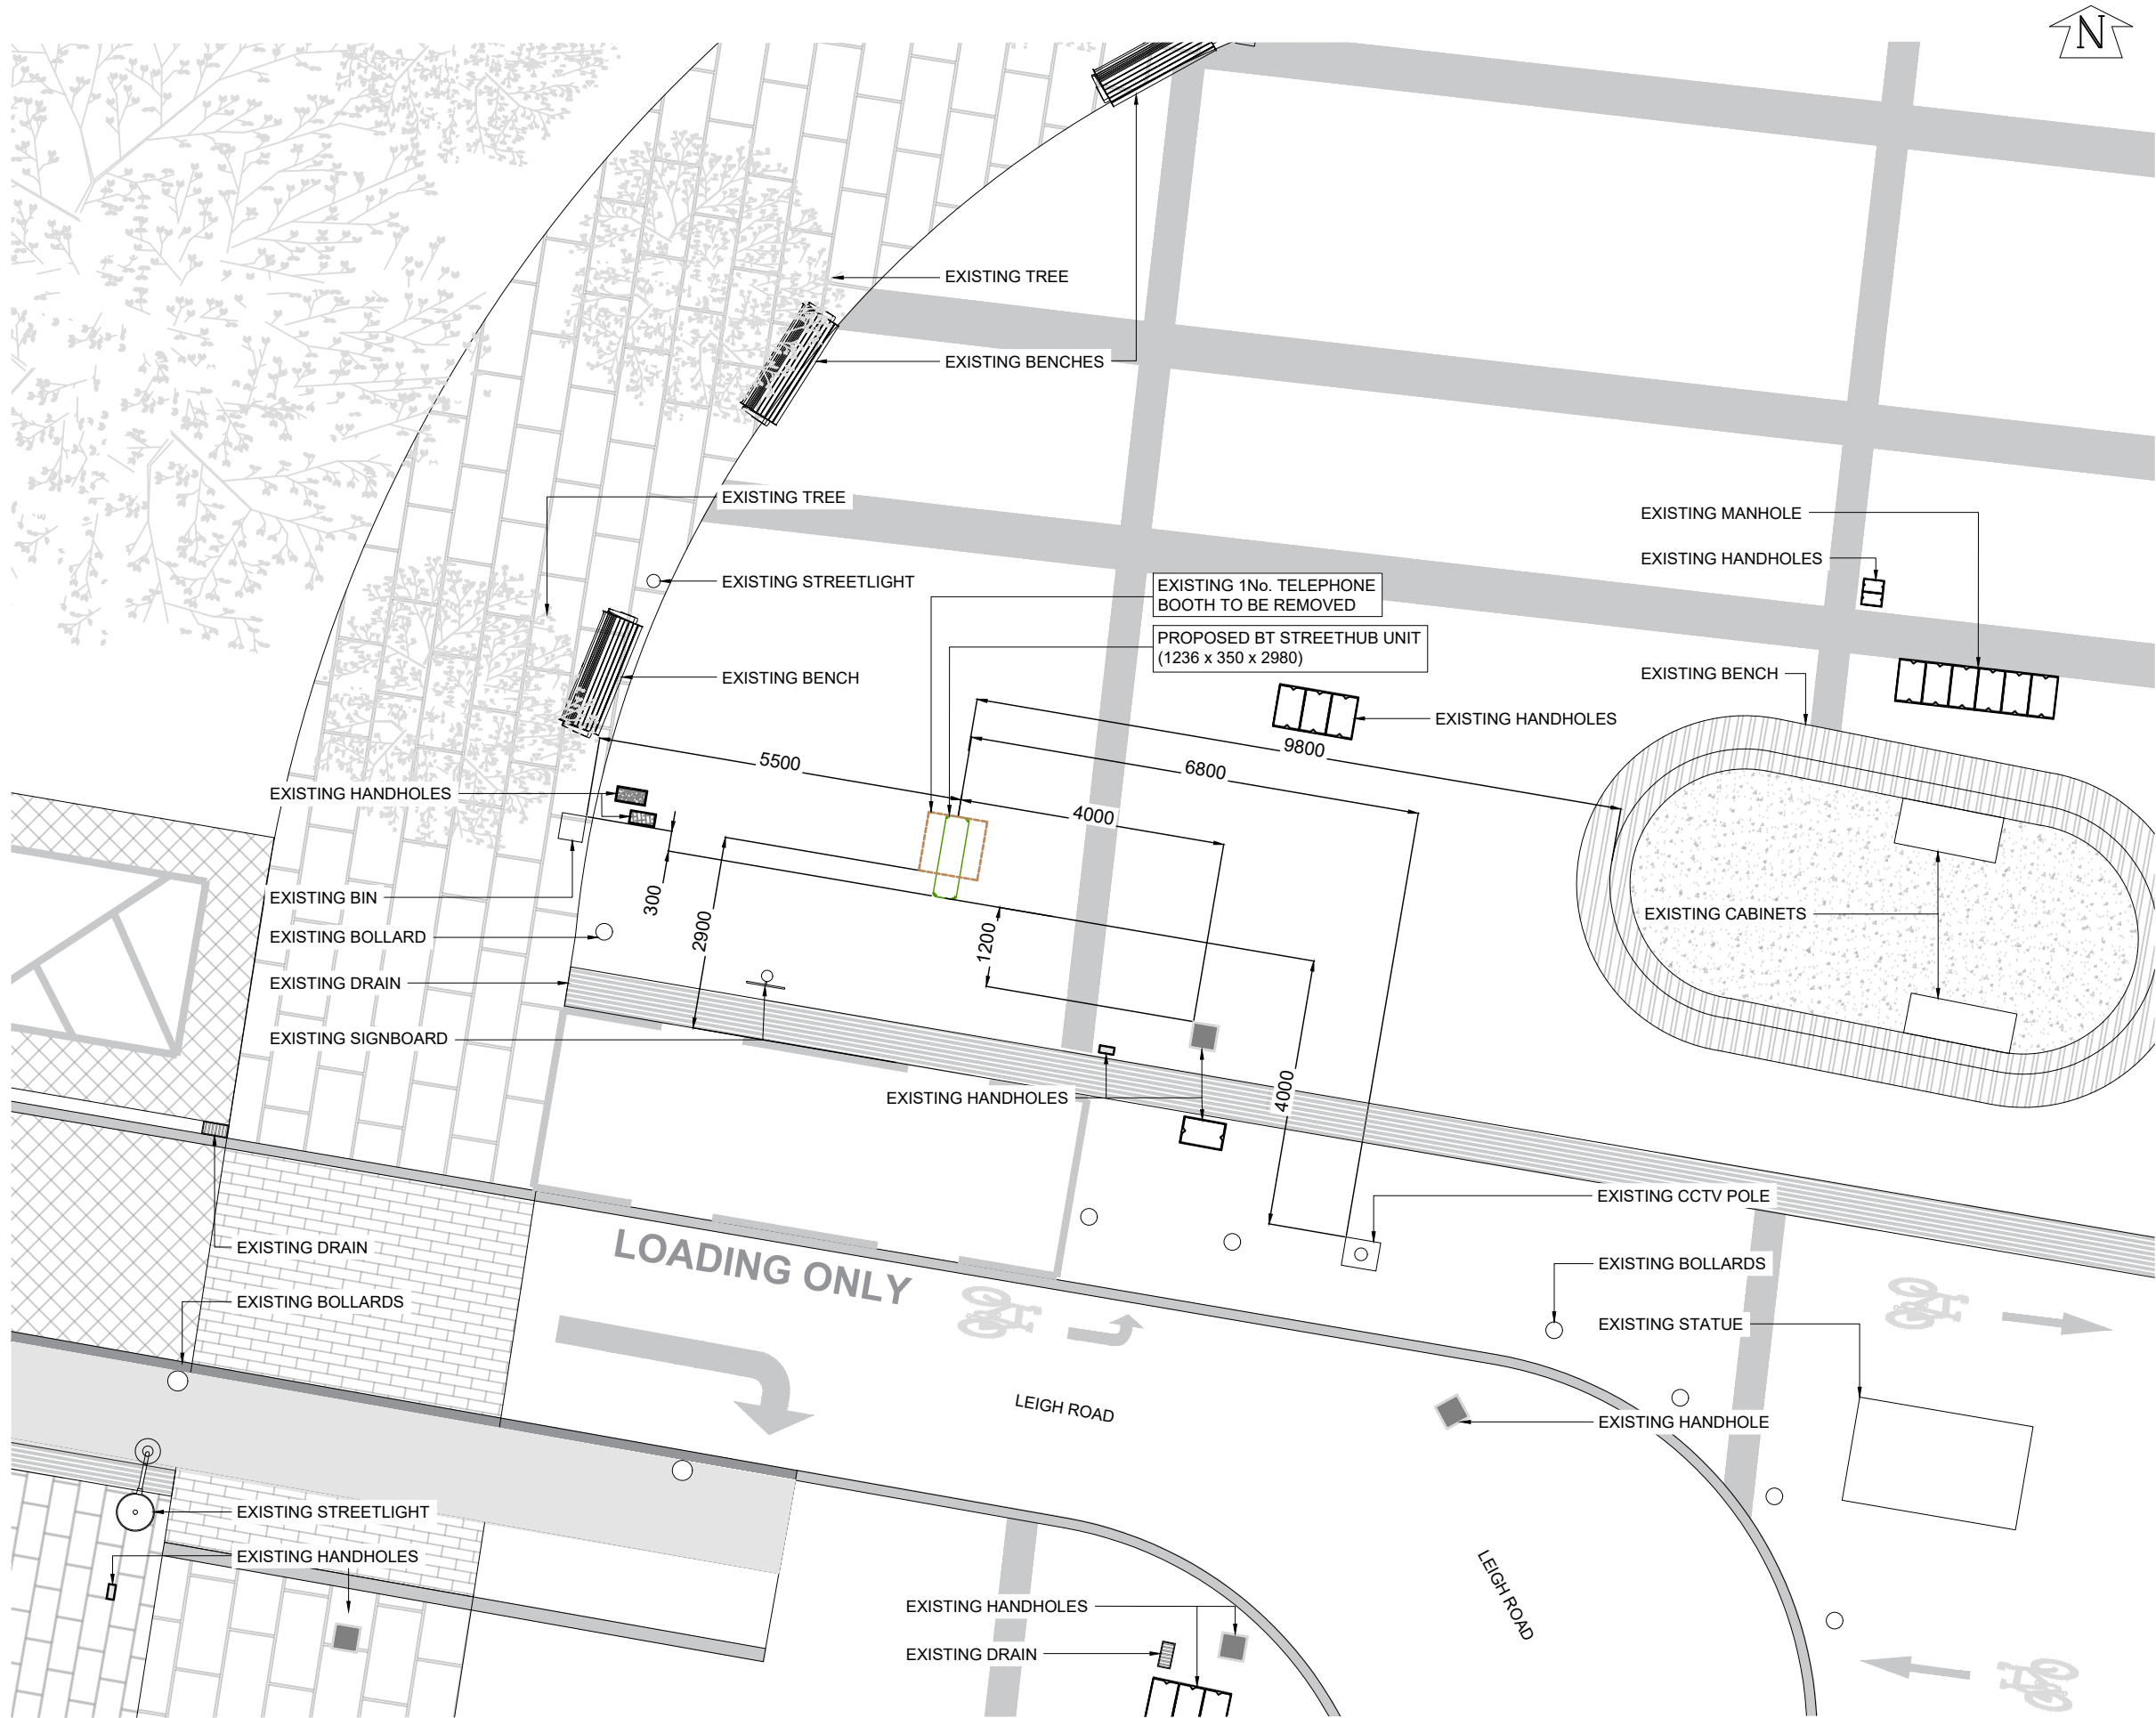

PROPOSED SITE PLAN
SCALE 1:100

GENERAL NOTES
Use written dimensions only, do not scale from drawing. Use latest revision of all referenced information.

LAT 50.969484 LONG -1.353425

A	31-07-25	New BT Streethub Structure	PSB	ABH
Rev	Date	Description	Drawn	Chkd



Drg Status
PLANNING

Cell No. & Name
3-ESL001

Site Name & Address
**Pavement opposite 43
Leigh Road, Eastleigh
SO50 9DF**

Drawing Title
PROPOSED SITE PLAN

Scale	1:100	Date	XXXX
Drawn By	PSB	Checked By	ABH
Drawing Number	002	Revision	A