



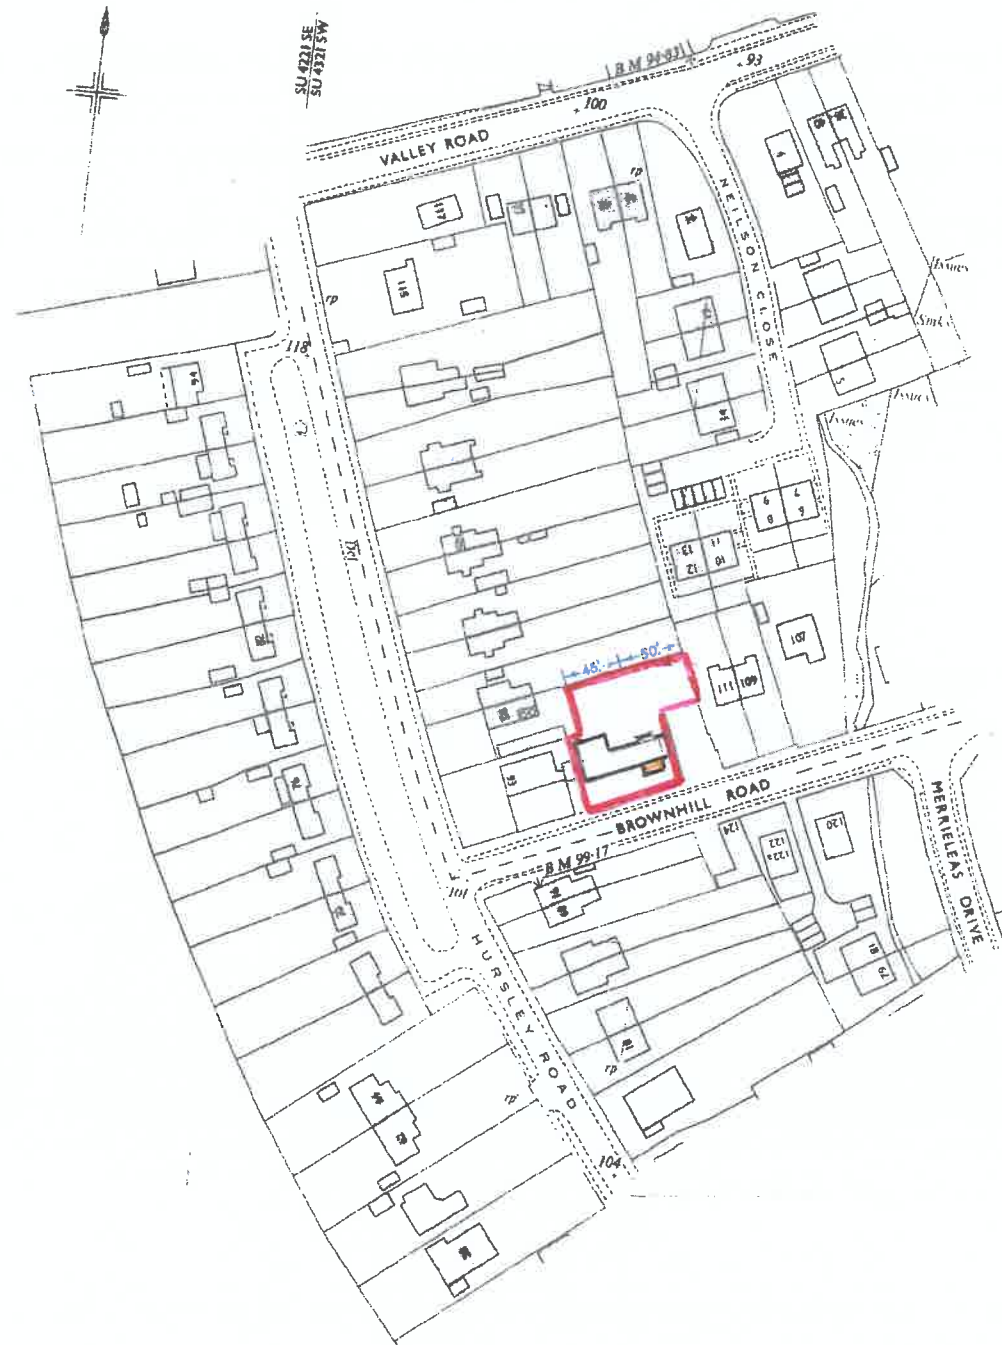


LOCATION PLAN

Scale 1:1250 @ A3


 


Hurstley Road

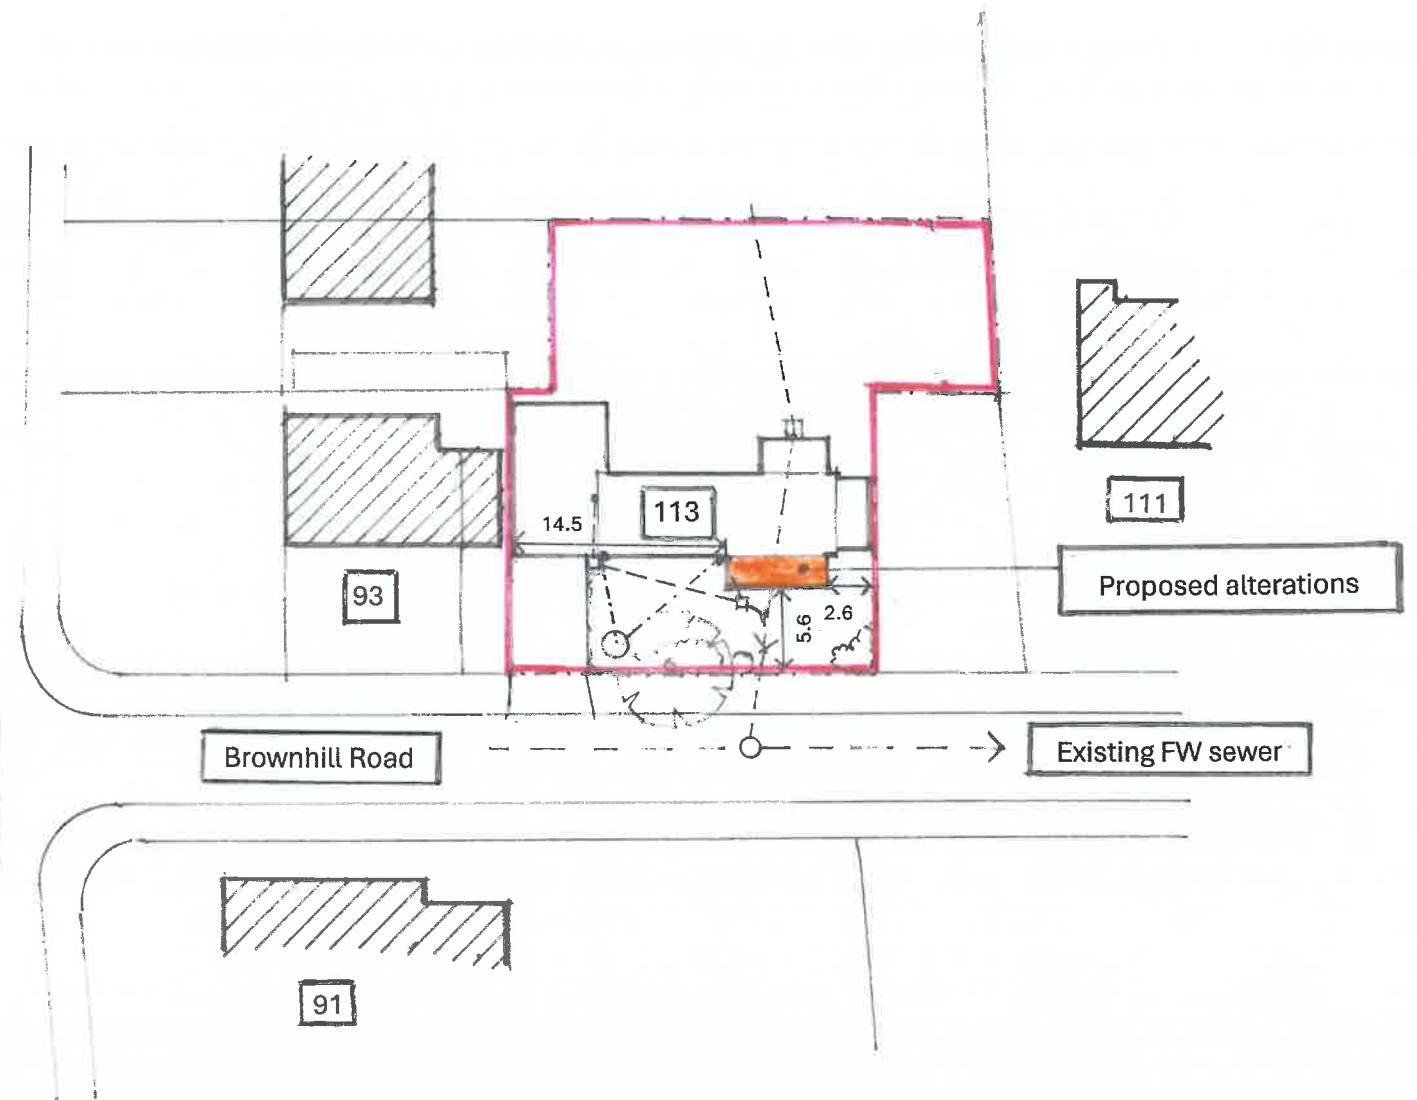

SITE PLAN

Scale 1:500 @ A3

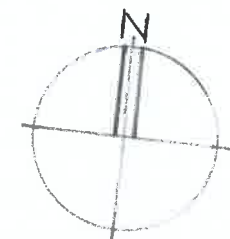 

Alterations at
113 Brownhill Road
Chandlers Ford
SO53 2FH

Location & Site Plans

Scale 1:1250 / 1:500

Drg. No. DL/01B