


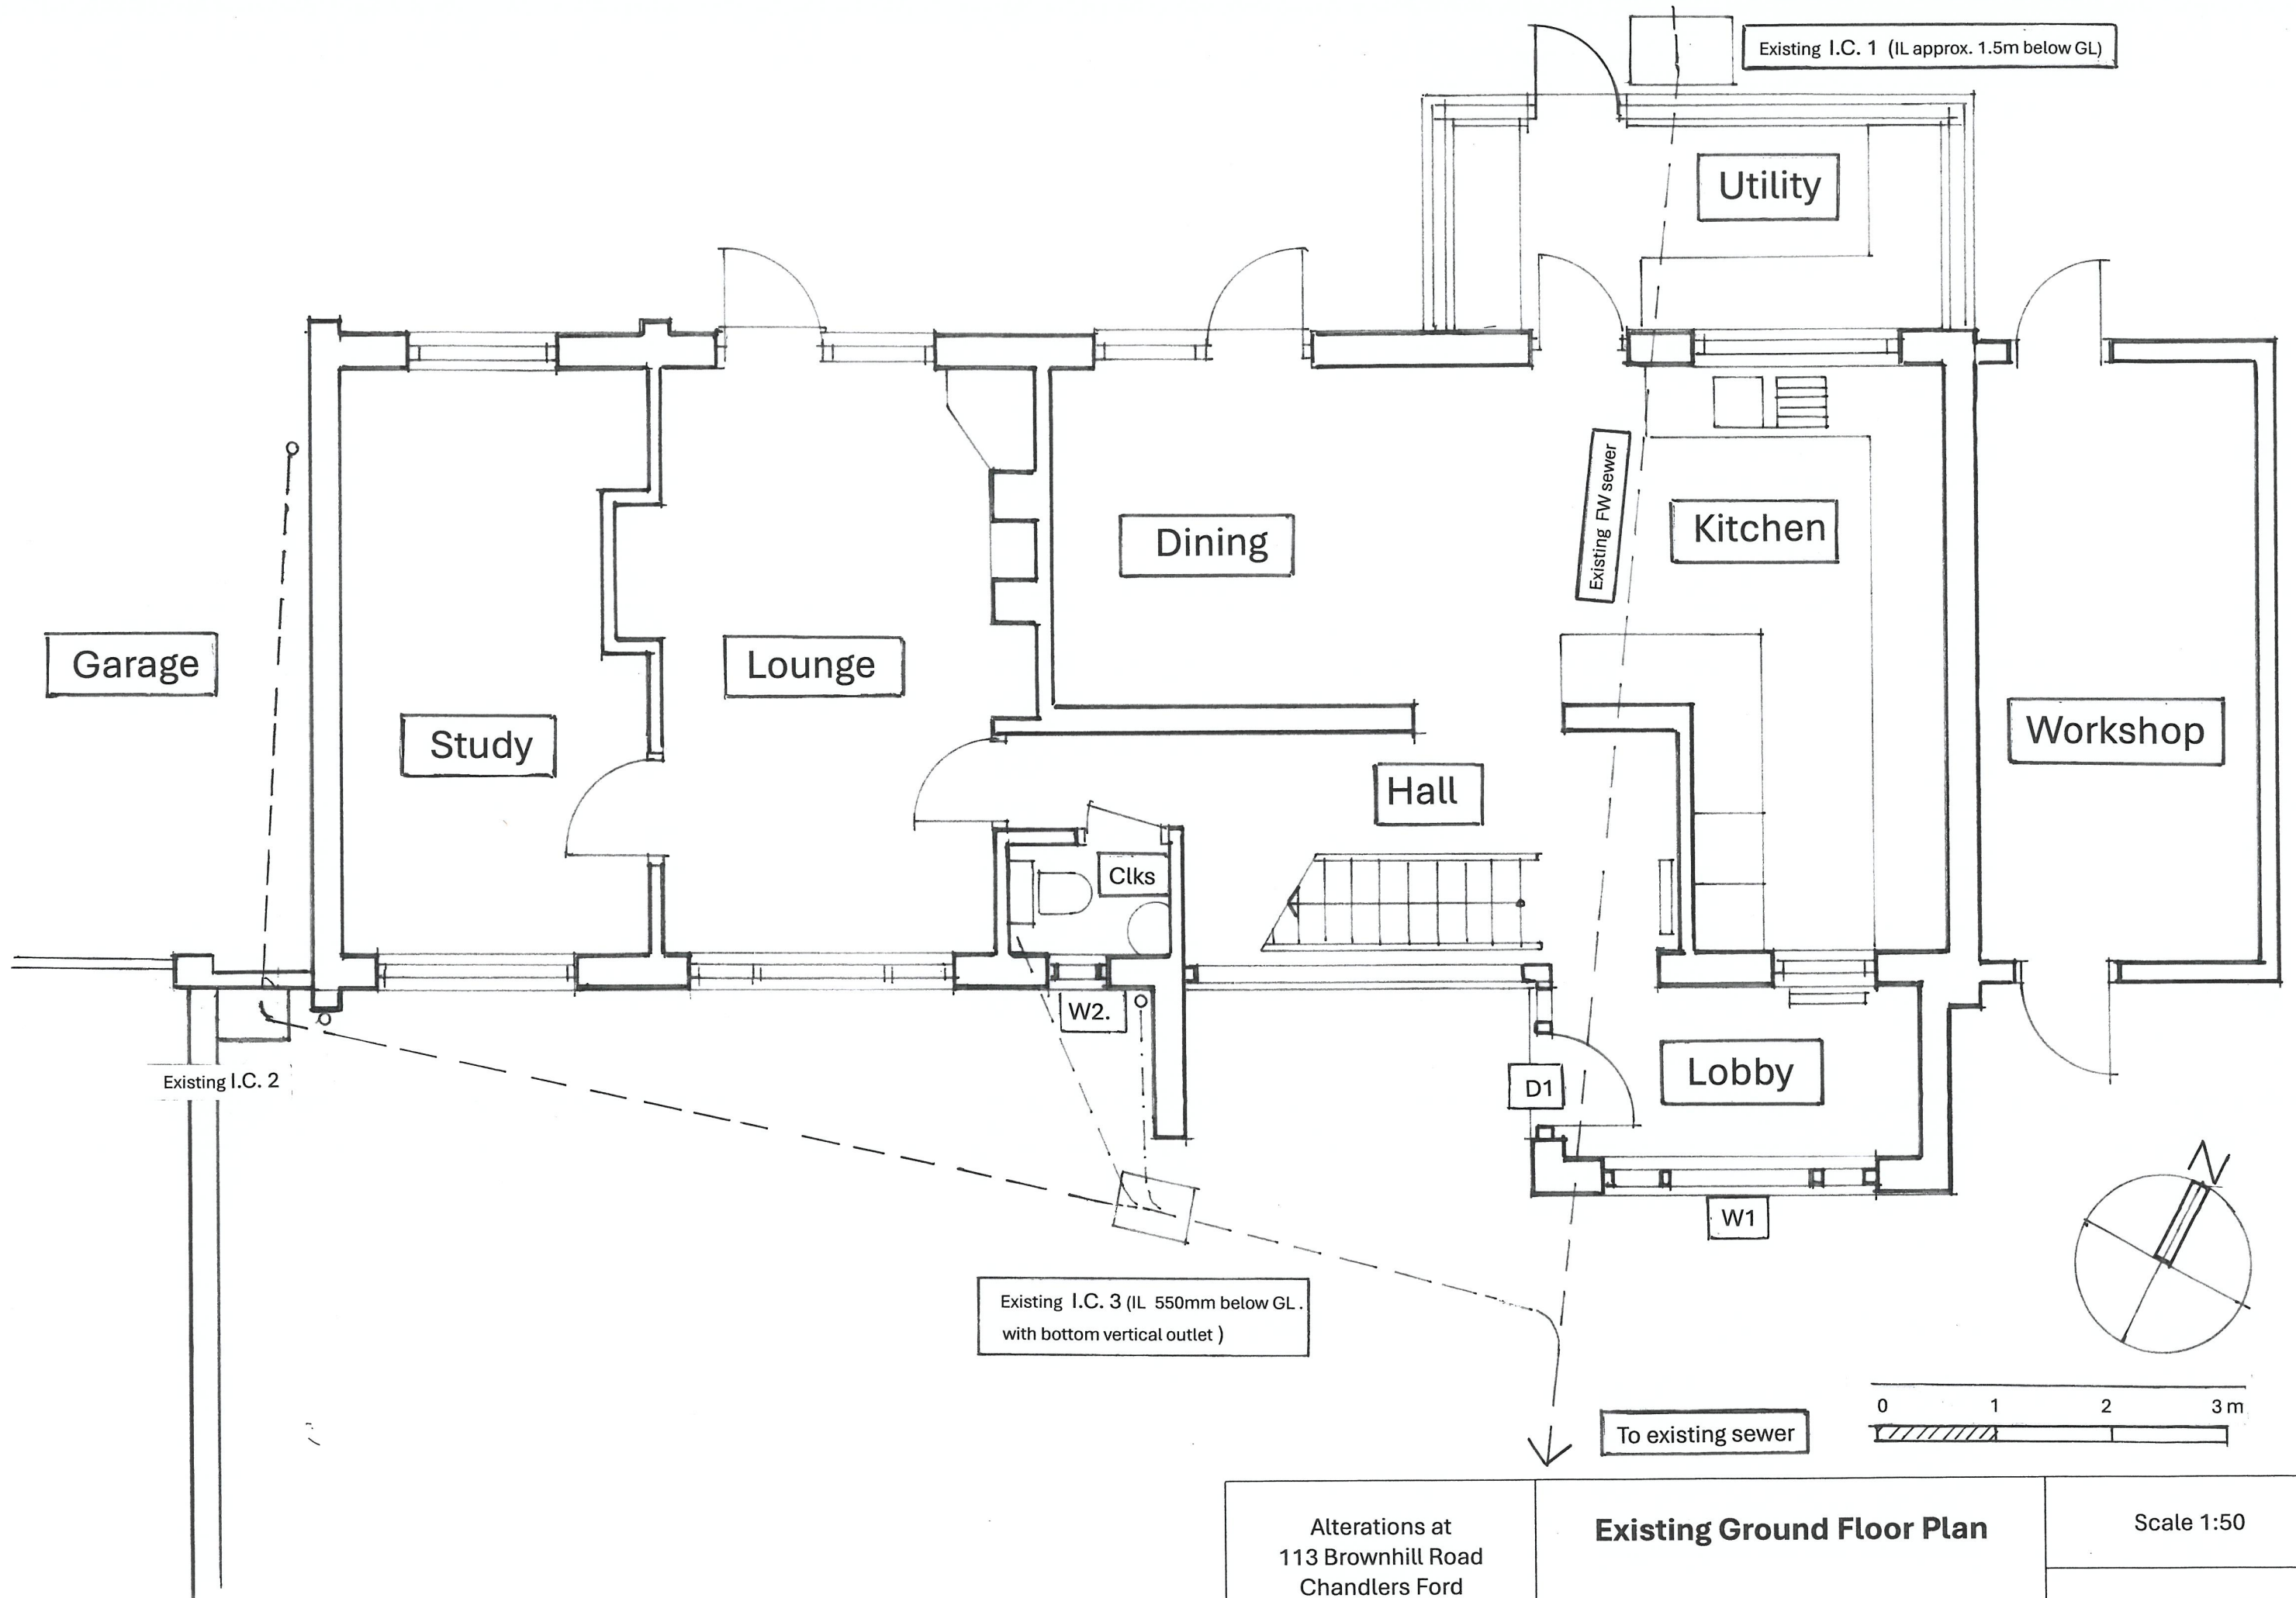

Alterations at
113 Brownhill Road
Chandlers Ford
SO53 2FH

Existing Ground Floor Plan

Scale 1:50

Drg. No. DL/03 B