



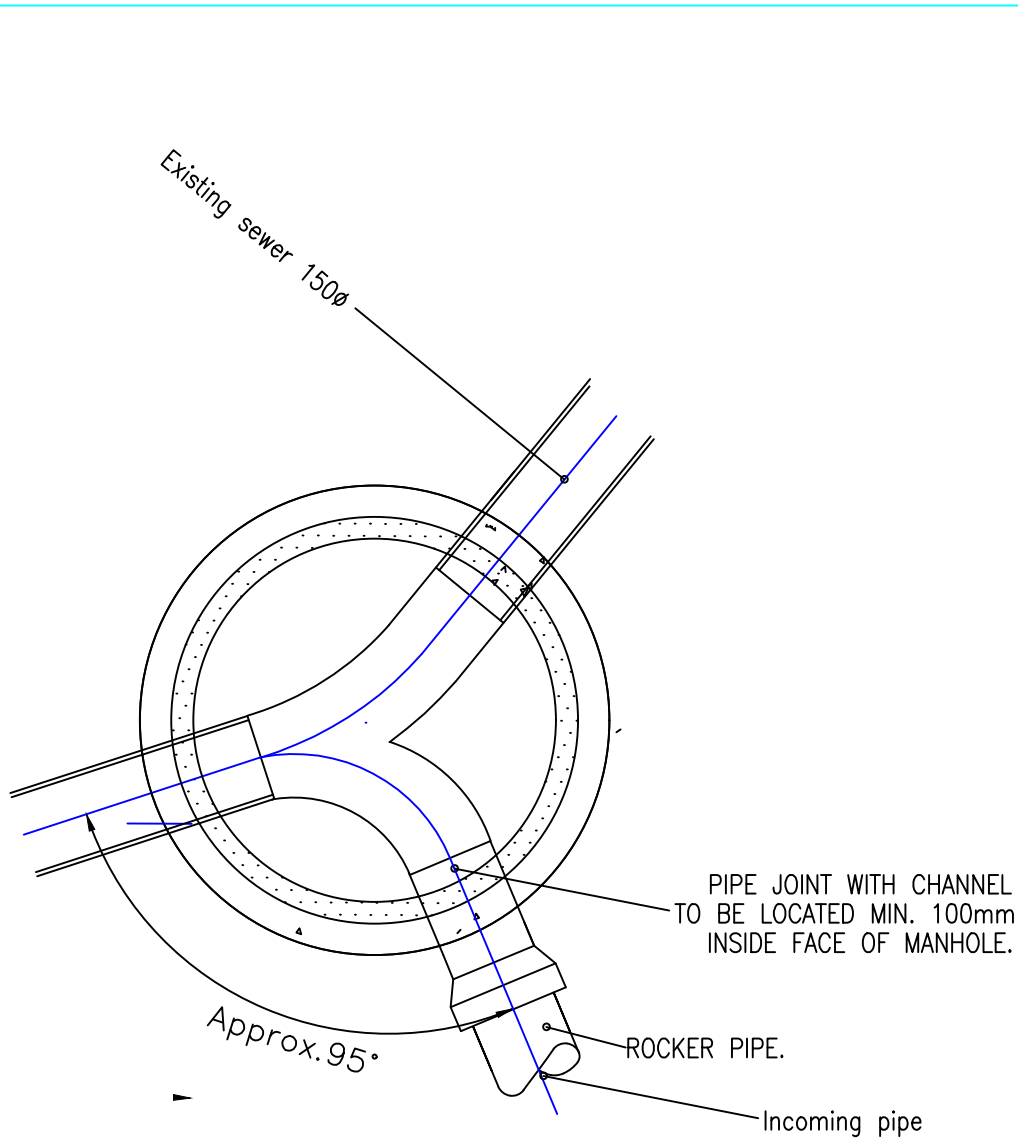

PLAN VIEW FINAL CONNECTION TO SEWER
1200mmØ INSPECTION CHAMBER
(1:25)

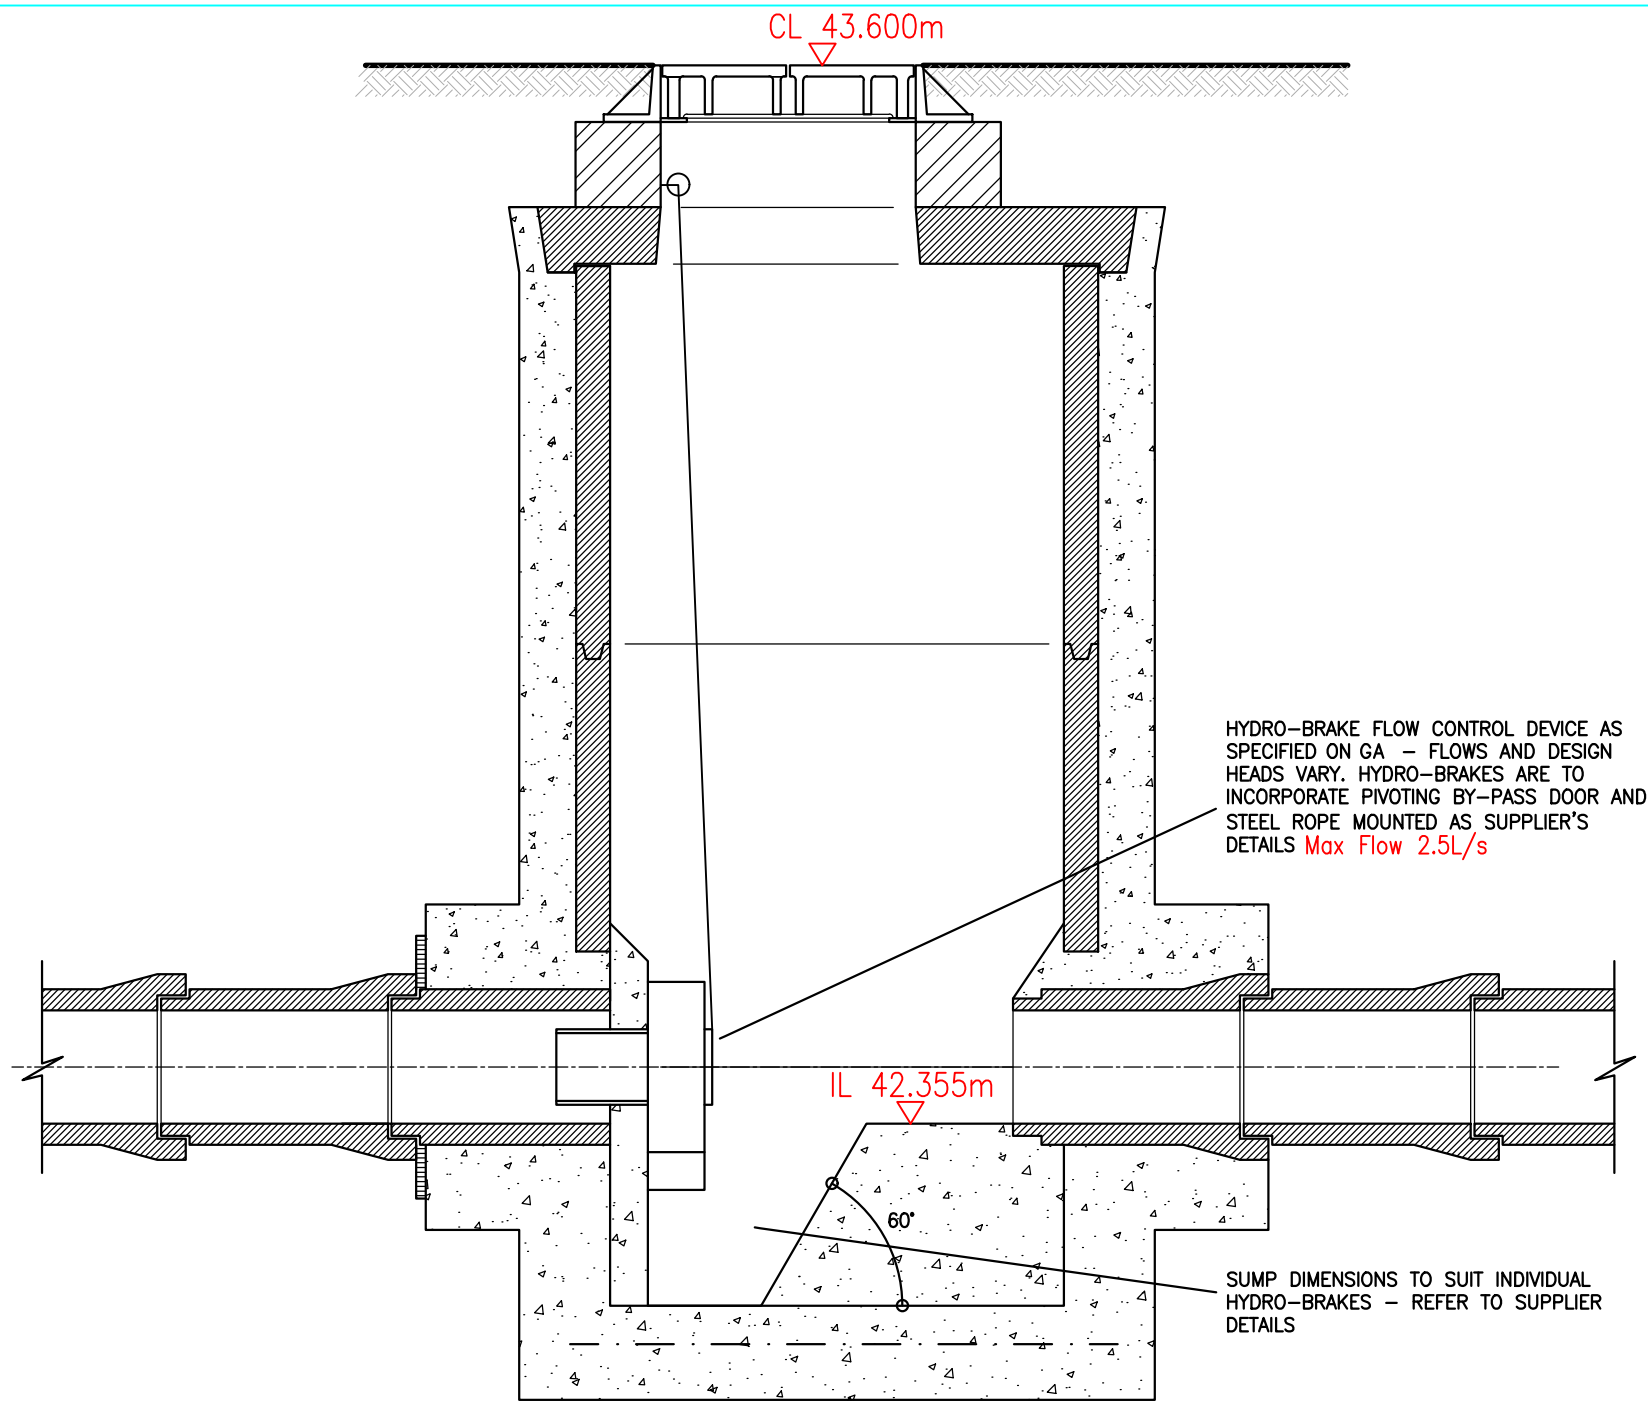

TYPICAL CONTROL MANHOLE DETAIL
CONTRACTOR TO PROPOSE PRODUCT IF OFF THE SHELF PRODUCT



! CDM 2015 - RESIDUAL RISKS !

In preparing the designs illustrated by this drawing we have fulfilled our duties in the role of Designer as defined in the Construction Design and Management Regulations 2015. We have undertaken a full Hazard Identification and Risk Analysis and have designed out any special risks associated with the work, so that as far as possible there are no residual risks.

NOTE: Residual risks are defined as those risks arising from identified hazards which cannot be designed-out, and which a competent and experienced building contractor is unlikely to encounter during normal construction activities. Ordinary risks arising from normal construction operations have not been included.

Where hazards have been identified, the risks from which it has not been possible to eliminate during the design process, these are indicated on the drawing. It will be the responsibility of the Principal Contractor to develop Safe Systems of Work and/or Method Statements to minimise any risks associated with such hazards.

NOTES

Legend

	Existing Public SW Sewer
	Existing Public FW Sewer
	Proposed SW Sewer
	Proposed FW Sewer
	Cellular Storage
	Permeable Paving
	Permeable Paving Outlet/Difuser
	Control Chamber
	Private Storm Drainage
	Private Foul Drainage

16.10.25	SWF	MINOR UPDATE TO DRIVEWAY	EG	TB	P05
25.09.25	SWF	IC PLAN ADDED AND FLOW CONTROL DETAIL	EG	TB	P04
25.09.25	SWF	FOUL OUTFALL AMENDED.	EG	TB	P03
22.07.25	SWF	FOUL OUTFALL AMENDED.	EG	TB	P02
16.07.25	SWF	FIRST ISSUE.	EG	TB	P01
Date	By	Revision	QA'd	Chk'd	Ref

S2 – FOR INFORMATION

Cowan Consultancy
STRUCTURAL, CIVIL AND BUILDING CONSULTANTS
3 Turnberry House
4400 Parkway
Whiteley
Fareham
Hampshire
PO15 7FJ

Also at:
Landguard Manor
Road
Shanklin
Isle of Wight
PO37 7JB
Tel: 01489 577488
Fax: 01489 579873
consultants@cowanconsult.co.uk
www.cowanconsult.co.uk

Client
Alderbury Homes

Project
COCKPITS FARM, FAIROAK

Title
DRAINAGE LAYOUTS
OVERALL

Date	16.07.25	Scale	1:500	Dwg. No.	
Drawn	SWF	Chk'd	EG	QA'd	TB
					/200 P05

DO NOT SCALE THIS DRAWING