




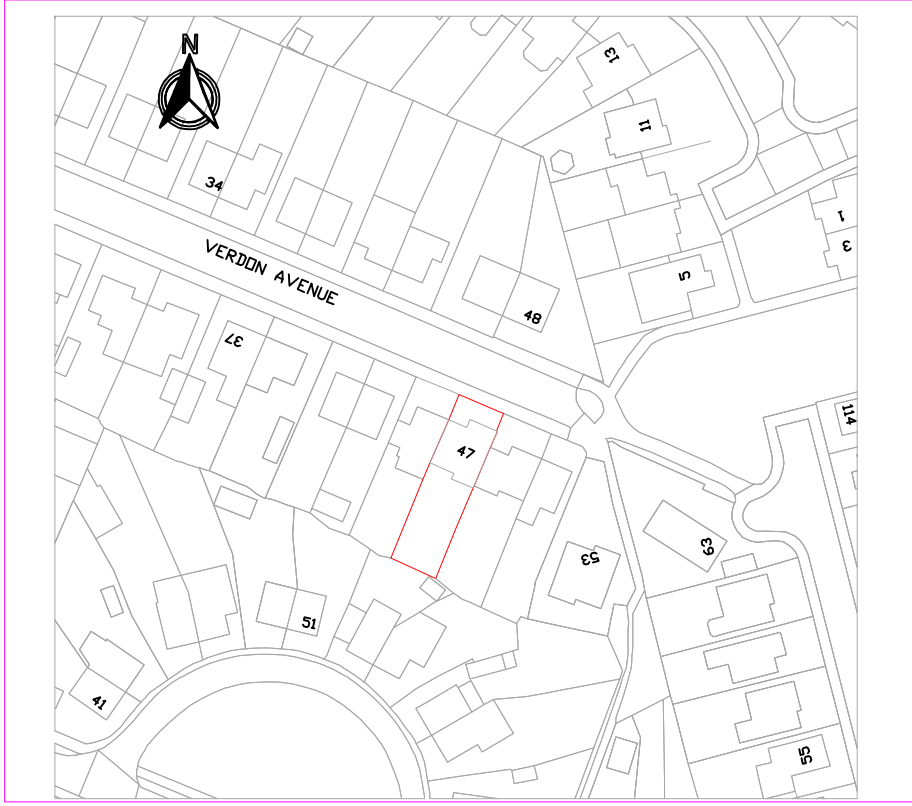


LOCATION PLAN
1:1250

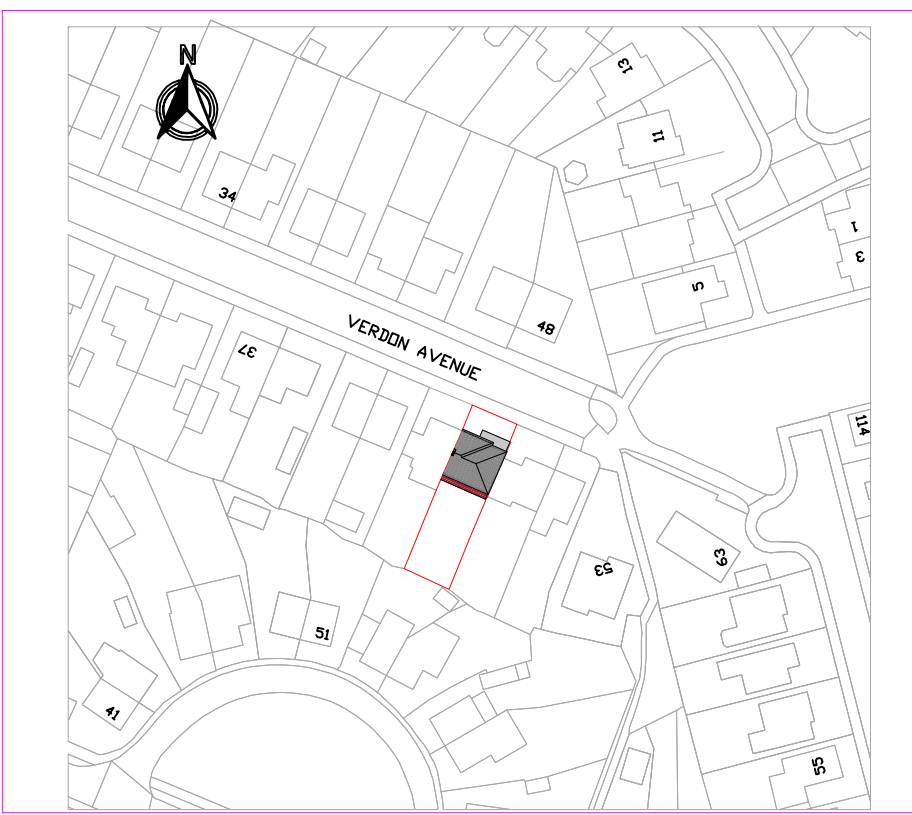

PROPOSED SITE PLAN
1:1250

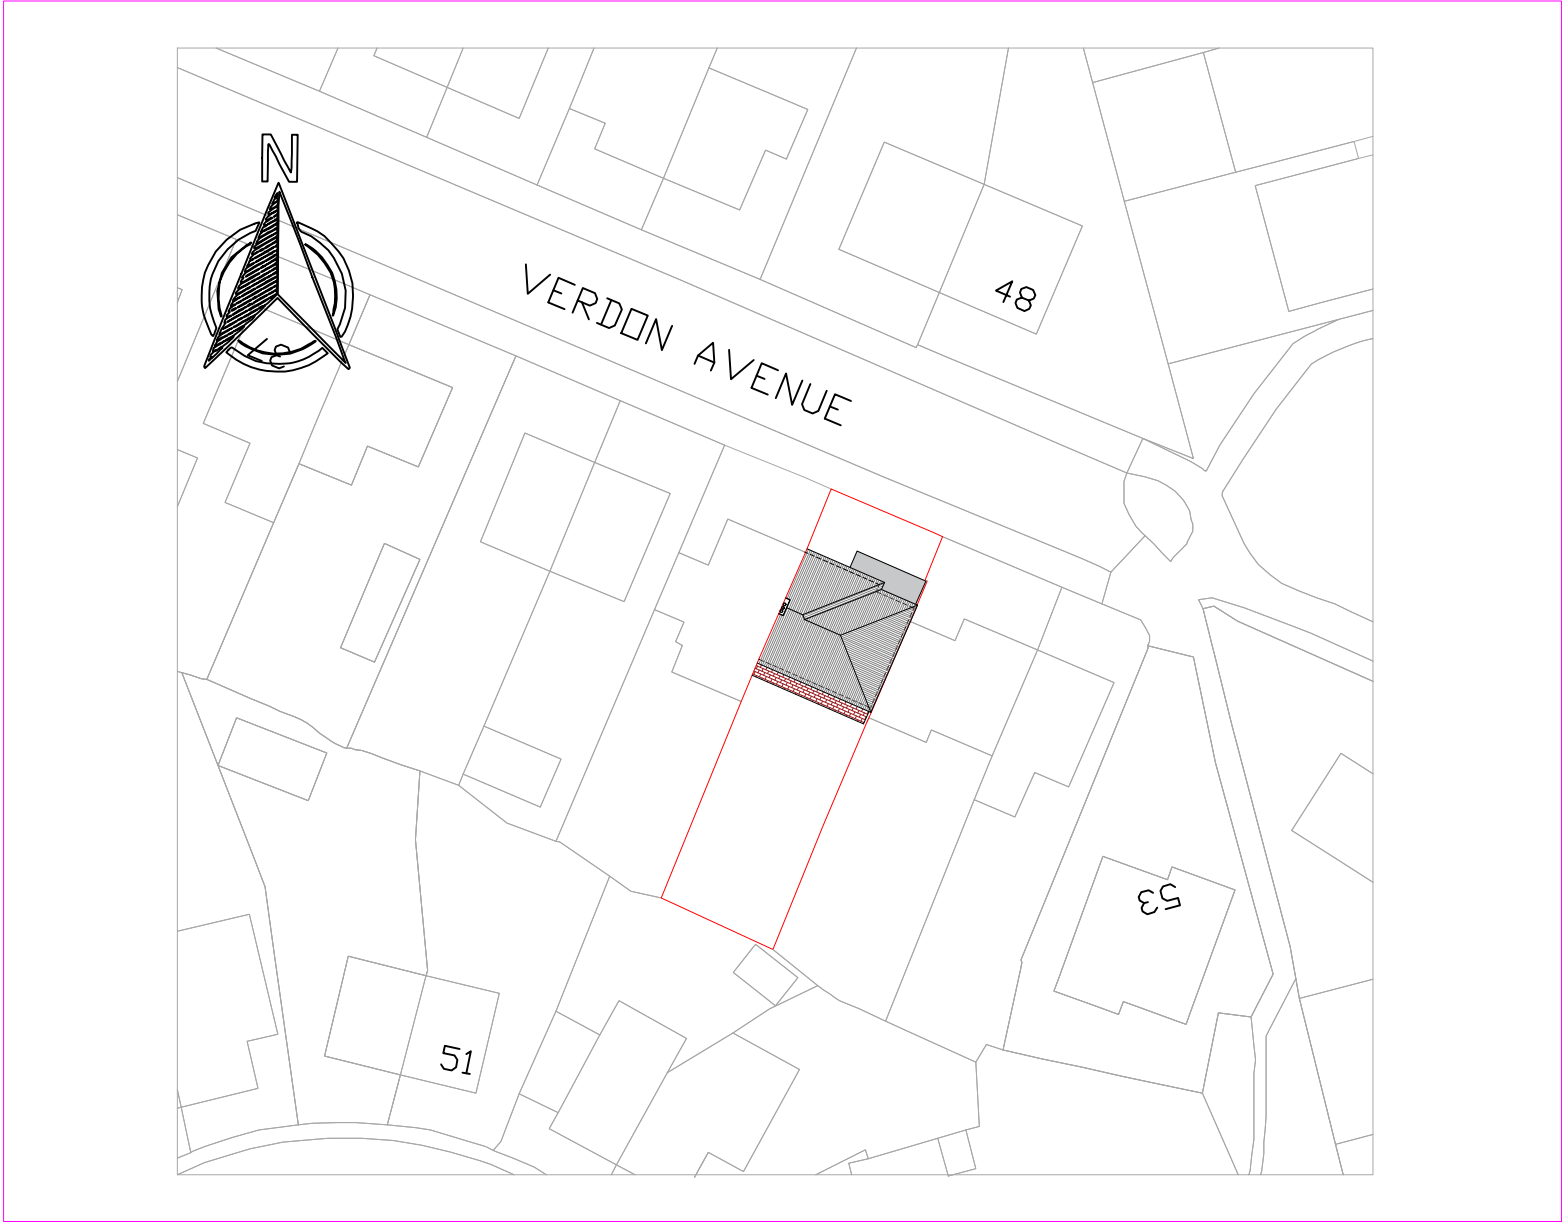

PROPOSED BLOCK PLAN
1:500

 

Drawing Title :
Location Plan , Site Plan & Block Plan

Project Title :
Proposed First Floor & Ground Floor Extensions
at
47 Verdon Avenue, Hamble-Le-Rice, Southampton SO31 4HW

DRAWING NO : A2-47VA-P 5
DATE : 08 October 2025
SCALE : 1:500 , 1:1250 @ A2