


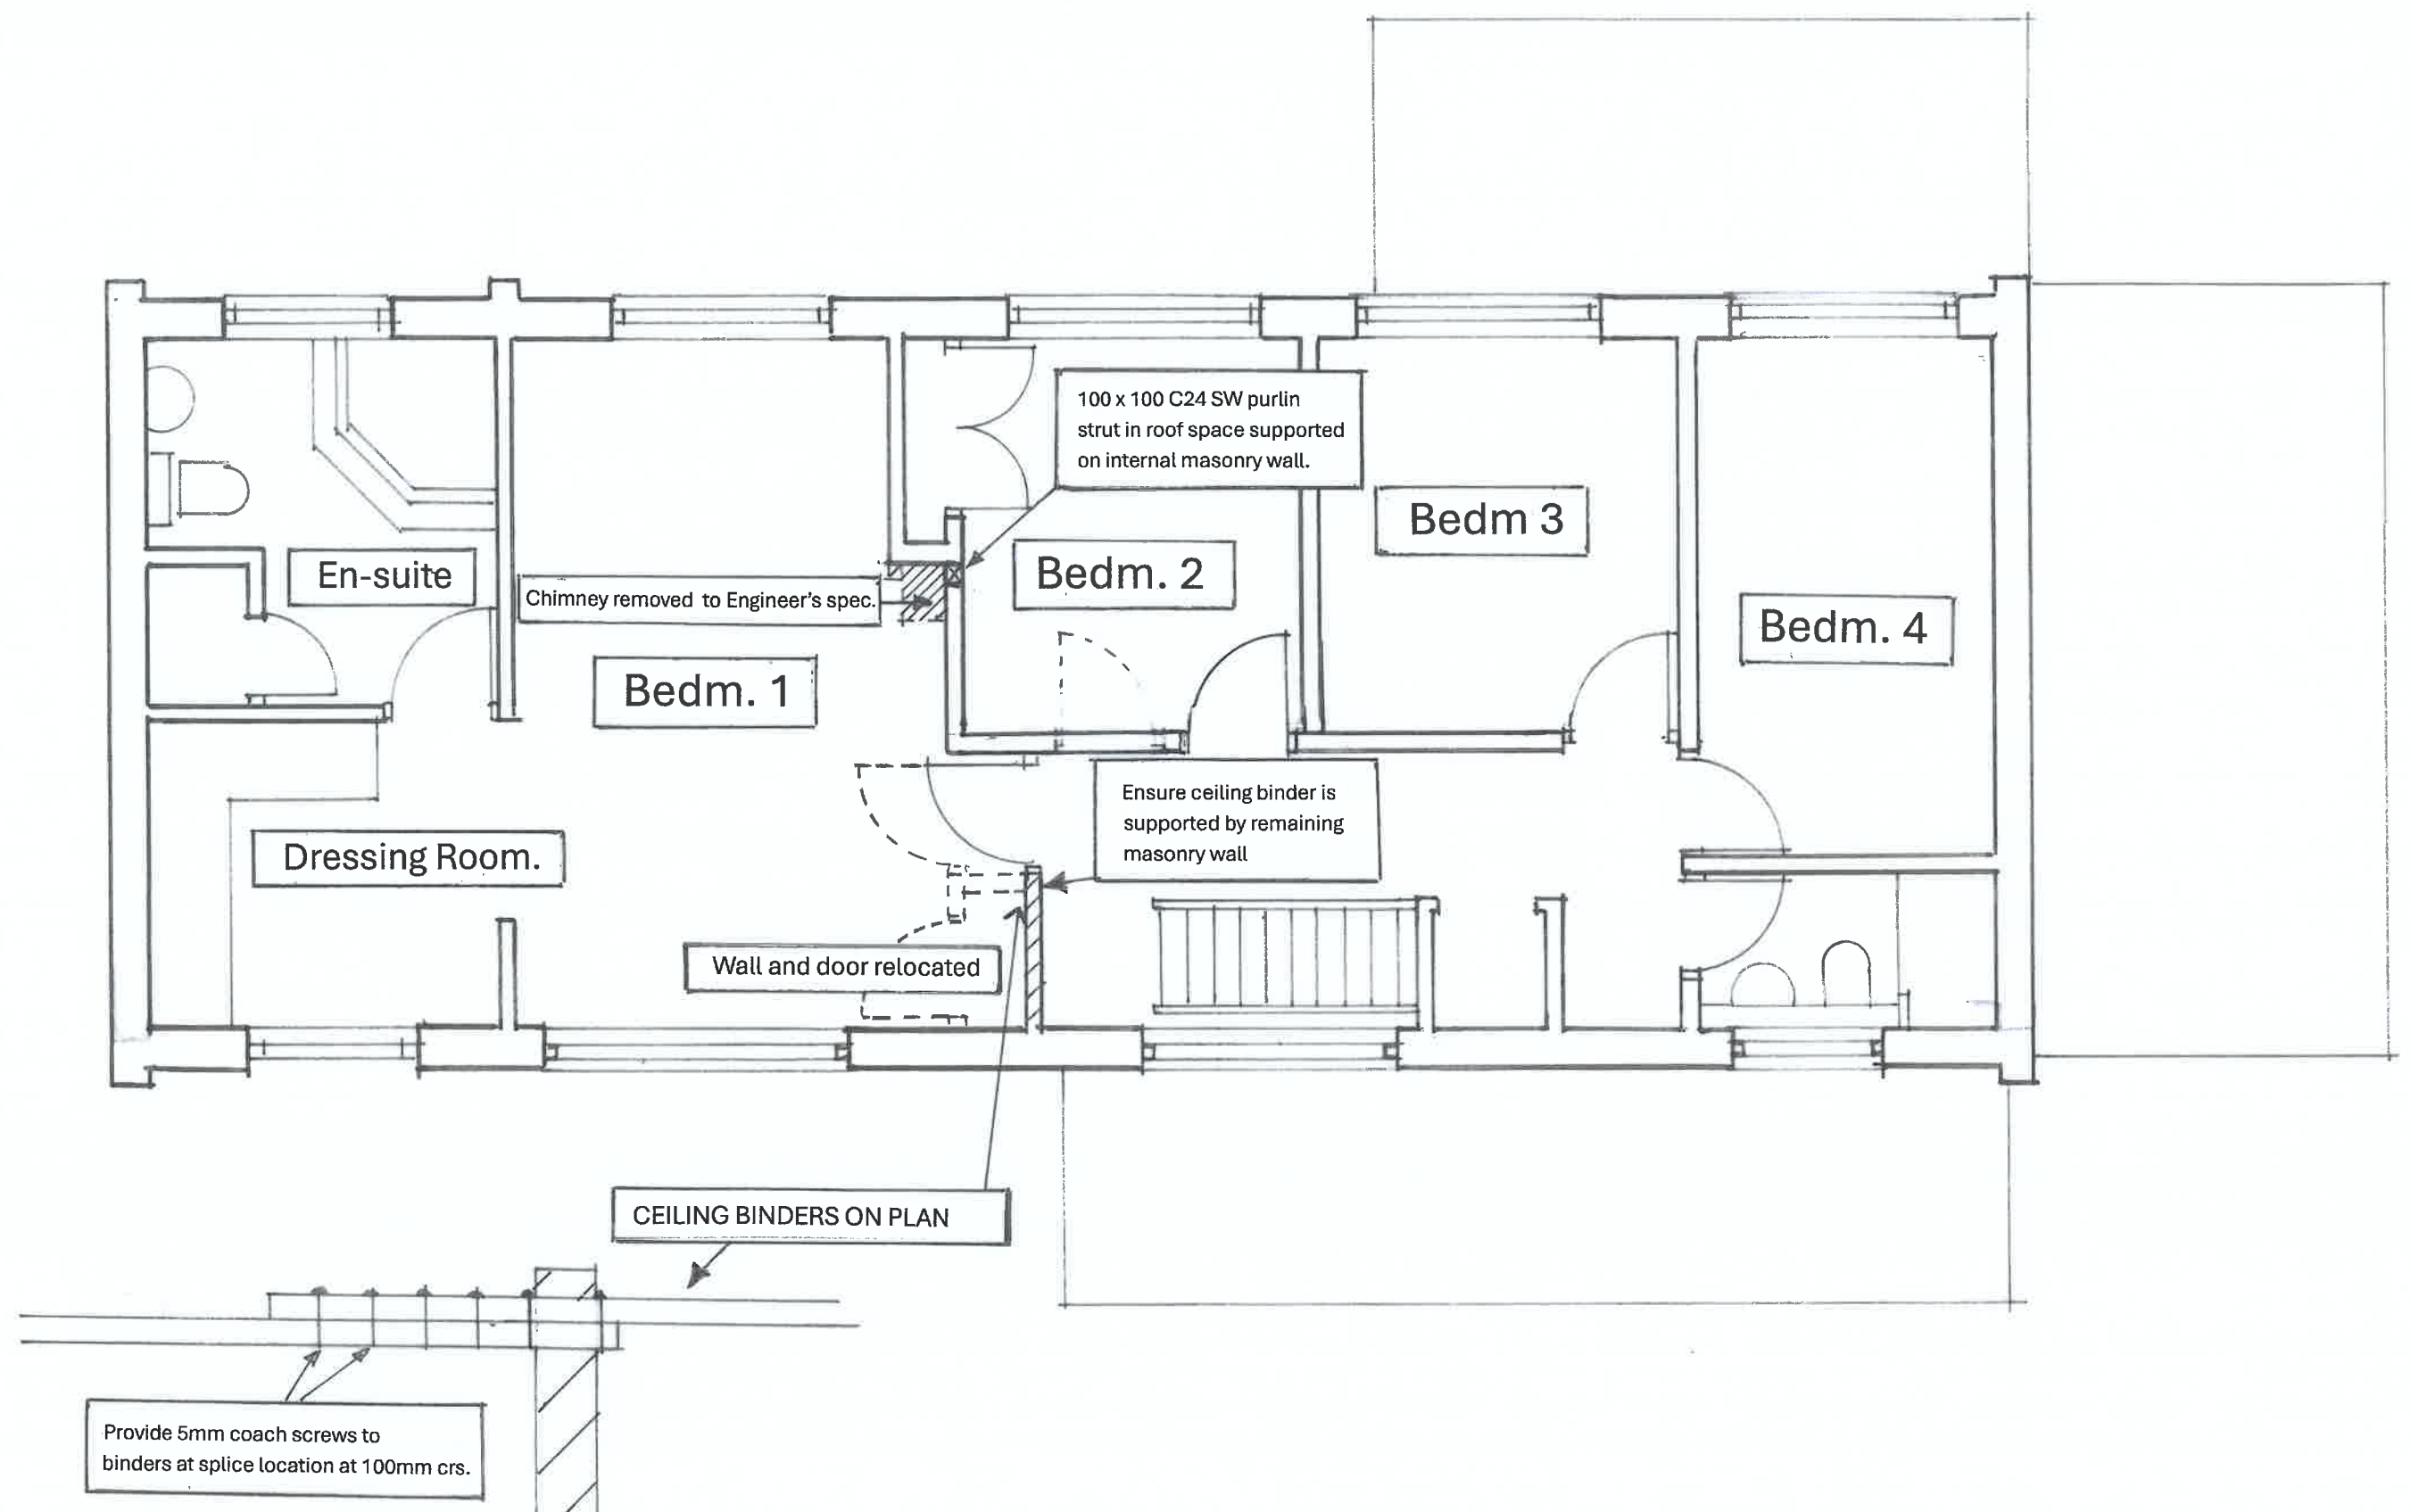

Alterations at 113 Brownhill Road Chandlers Ford SO53 2FH	First Floor Plan		Scale 1:50
			Drg. No. DL/05 A