



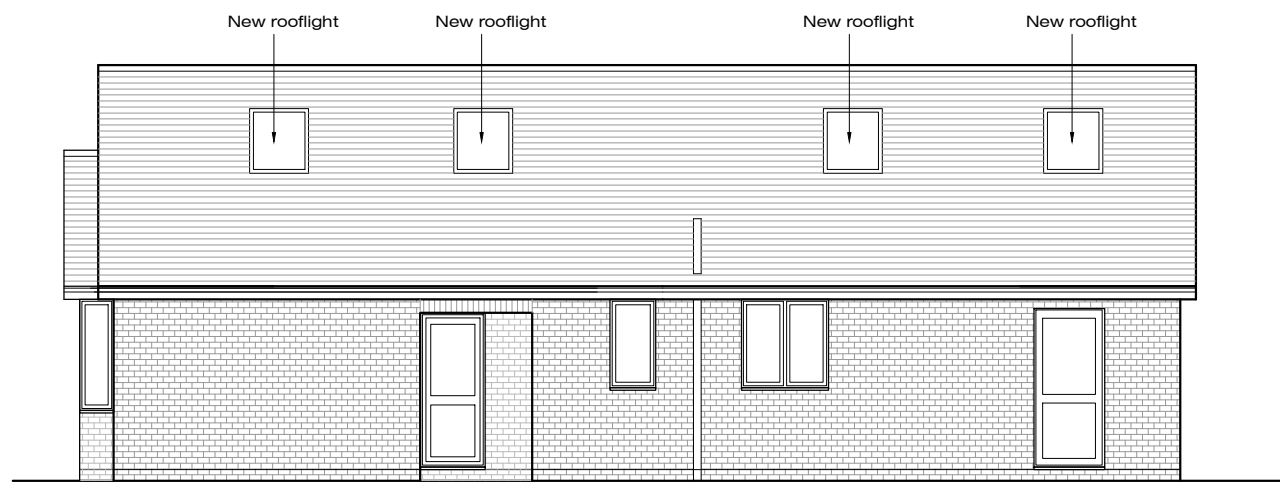


East (Front) Elevation - As Proposed

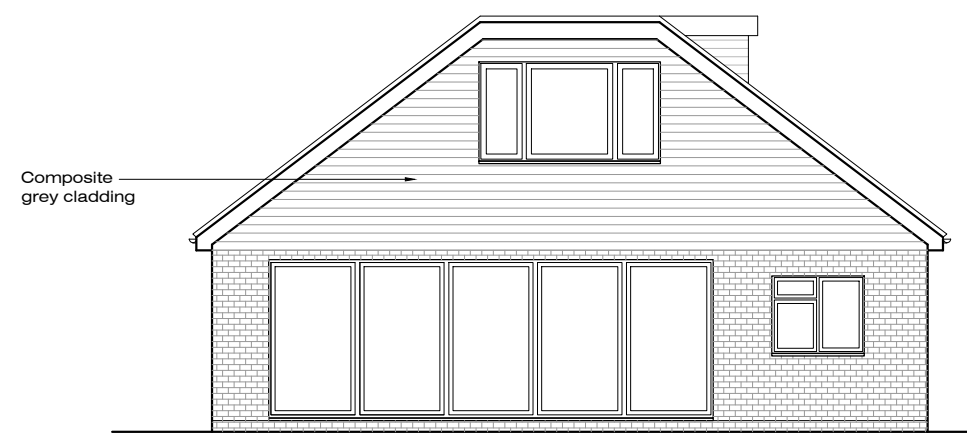



North (Side) Elevation - As Proposed




West (Rear) Elevation - As Proposed

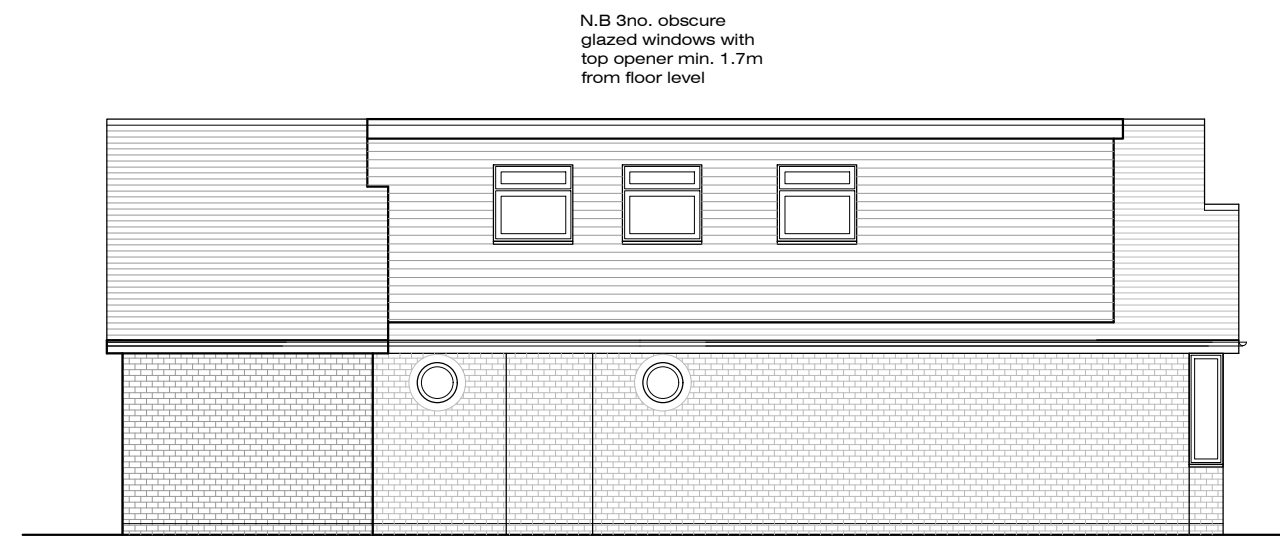


South (Side) Elevation - As Proposed

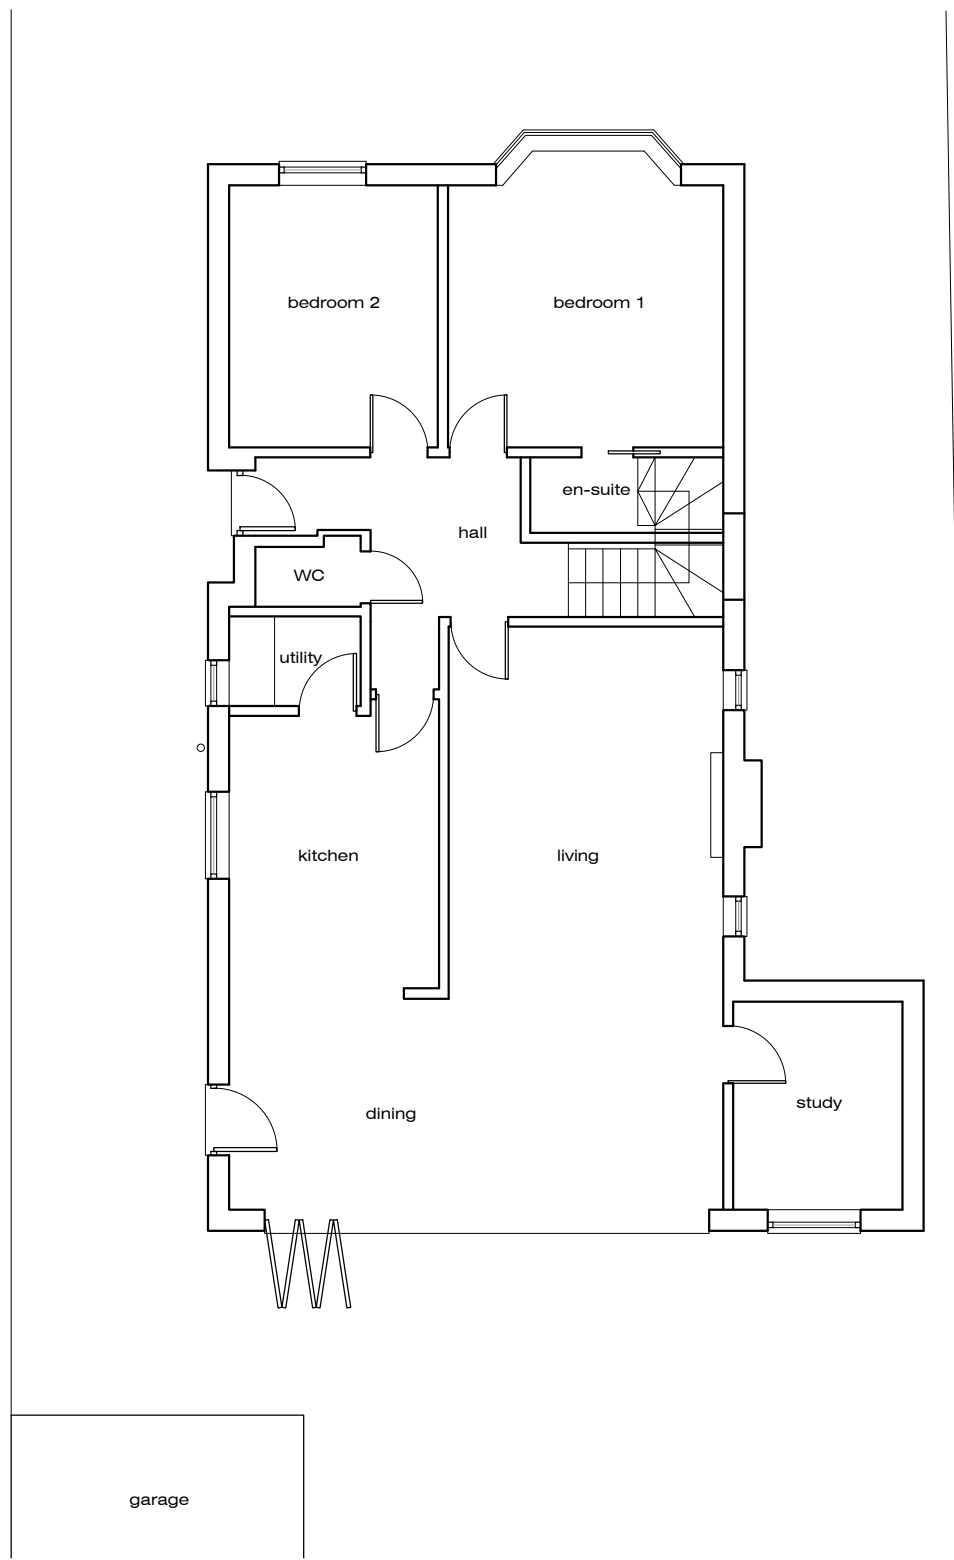 


Ground Floor Plan - As Proposed

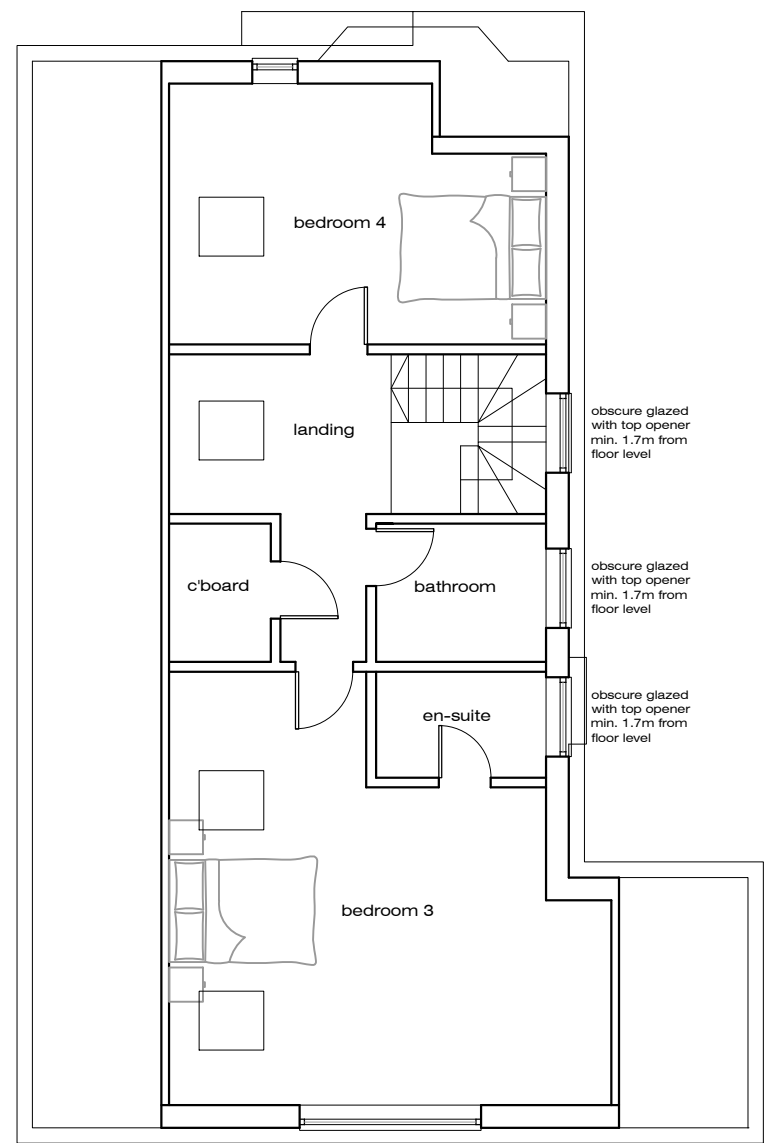

First Floor Plan - As Proposed

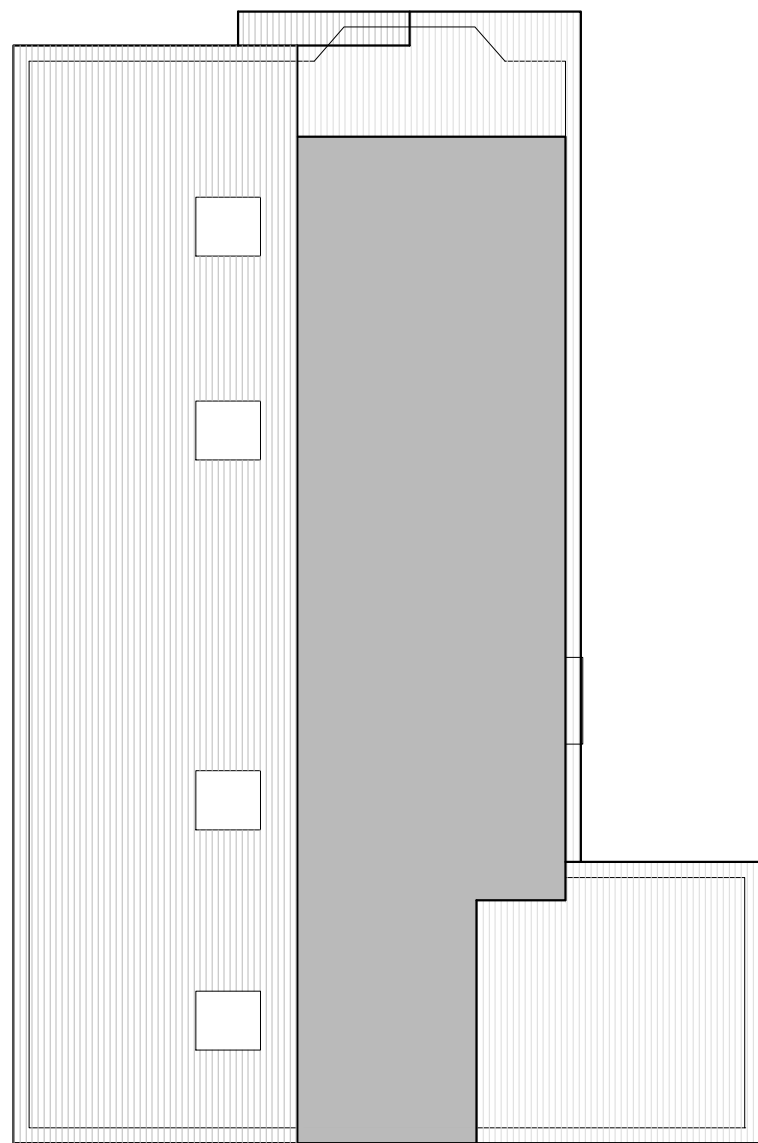

Roof Plan - As Proposed

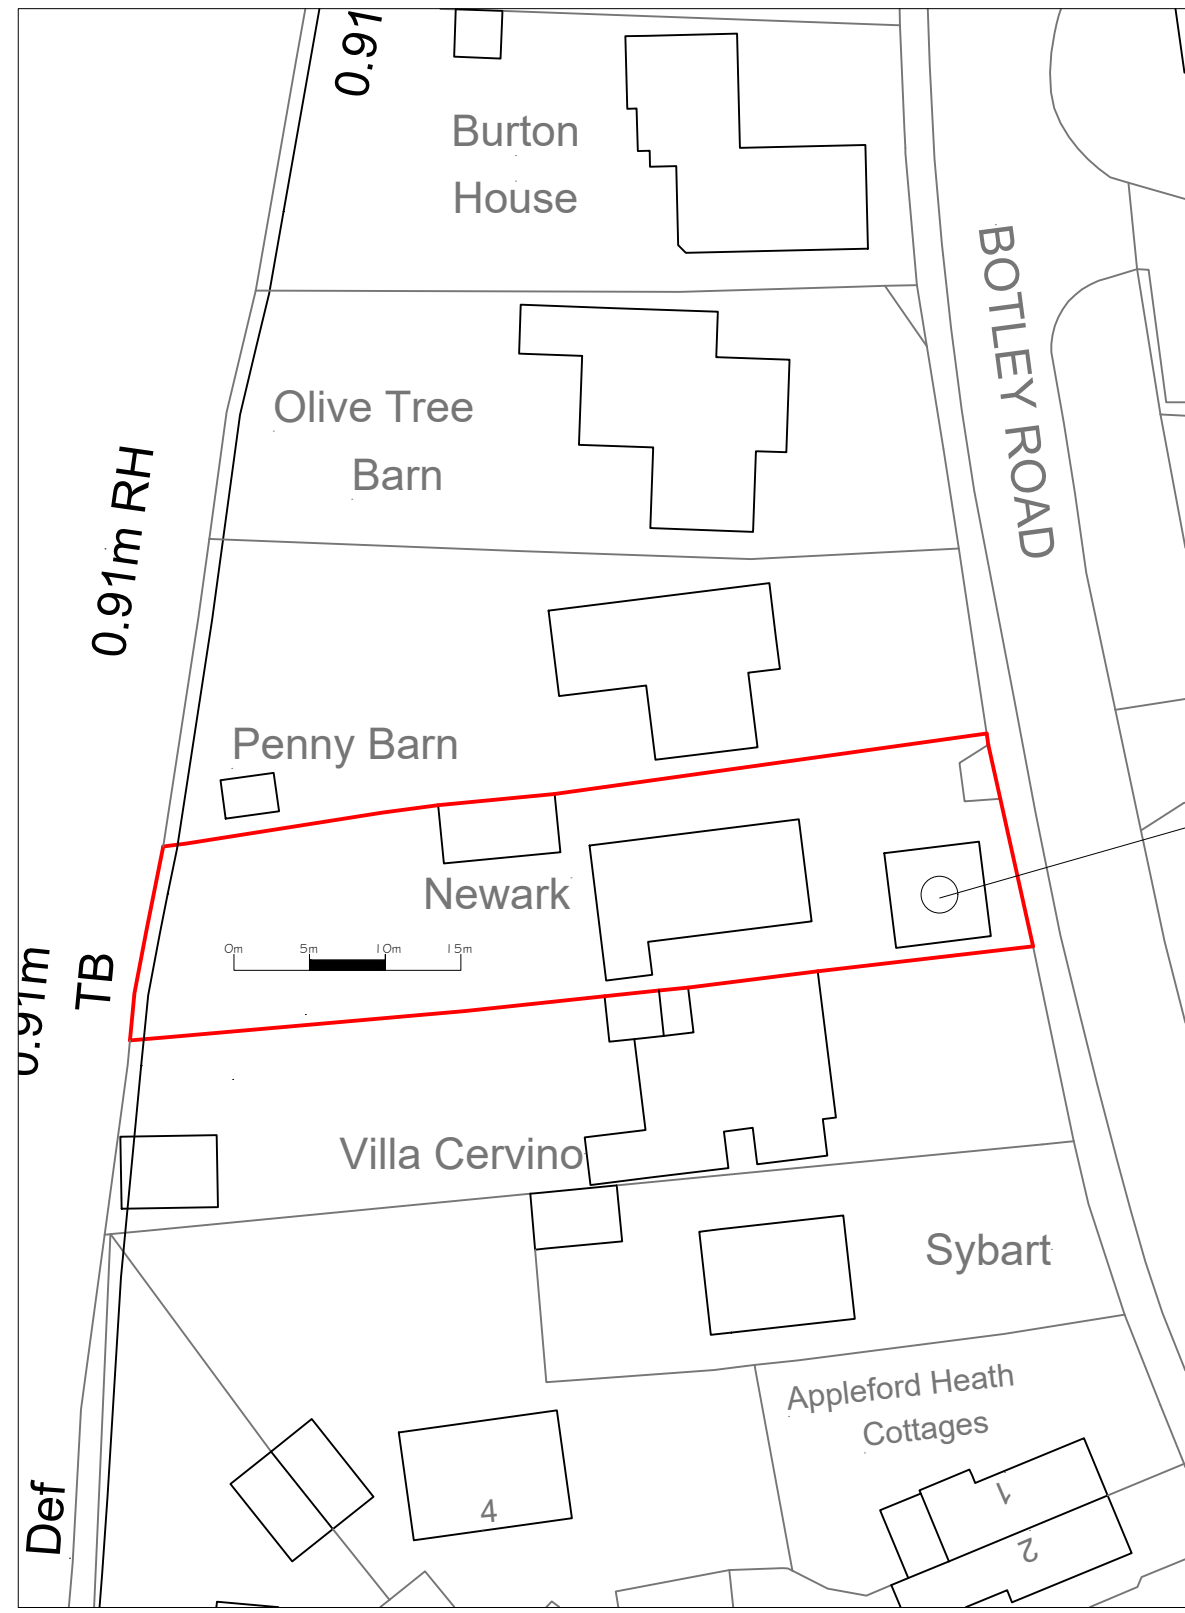

Block Plan - As Proposed 1:500

Proposed Garage

-	Issued for Planning Application	NJ	17-10-25
Rev.		By	Date

Coast Architecture Ltd
The Hawthorns, 105 Dibles Road,
Warsash, Southampton, SO31 9JL
07920 260758

Project
Newark, Botley Road,
Horton Heath, SO50 7DT
Client
Mr M Saint

Title			
Plans & Elevations - As Proposed			
Date	Oct 25	Drawn By	NJ
Job No.	Drawing No.	Scale	Revision
C25-024	101	1:100 /500@A1	-