





Existing Front Elevation 1:100 @ A3



Proposed Front Elevation 1:100 @ A3

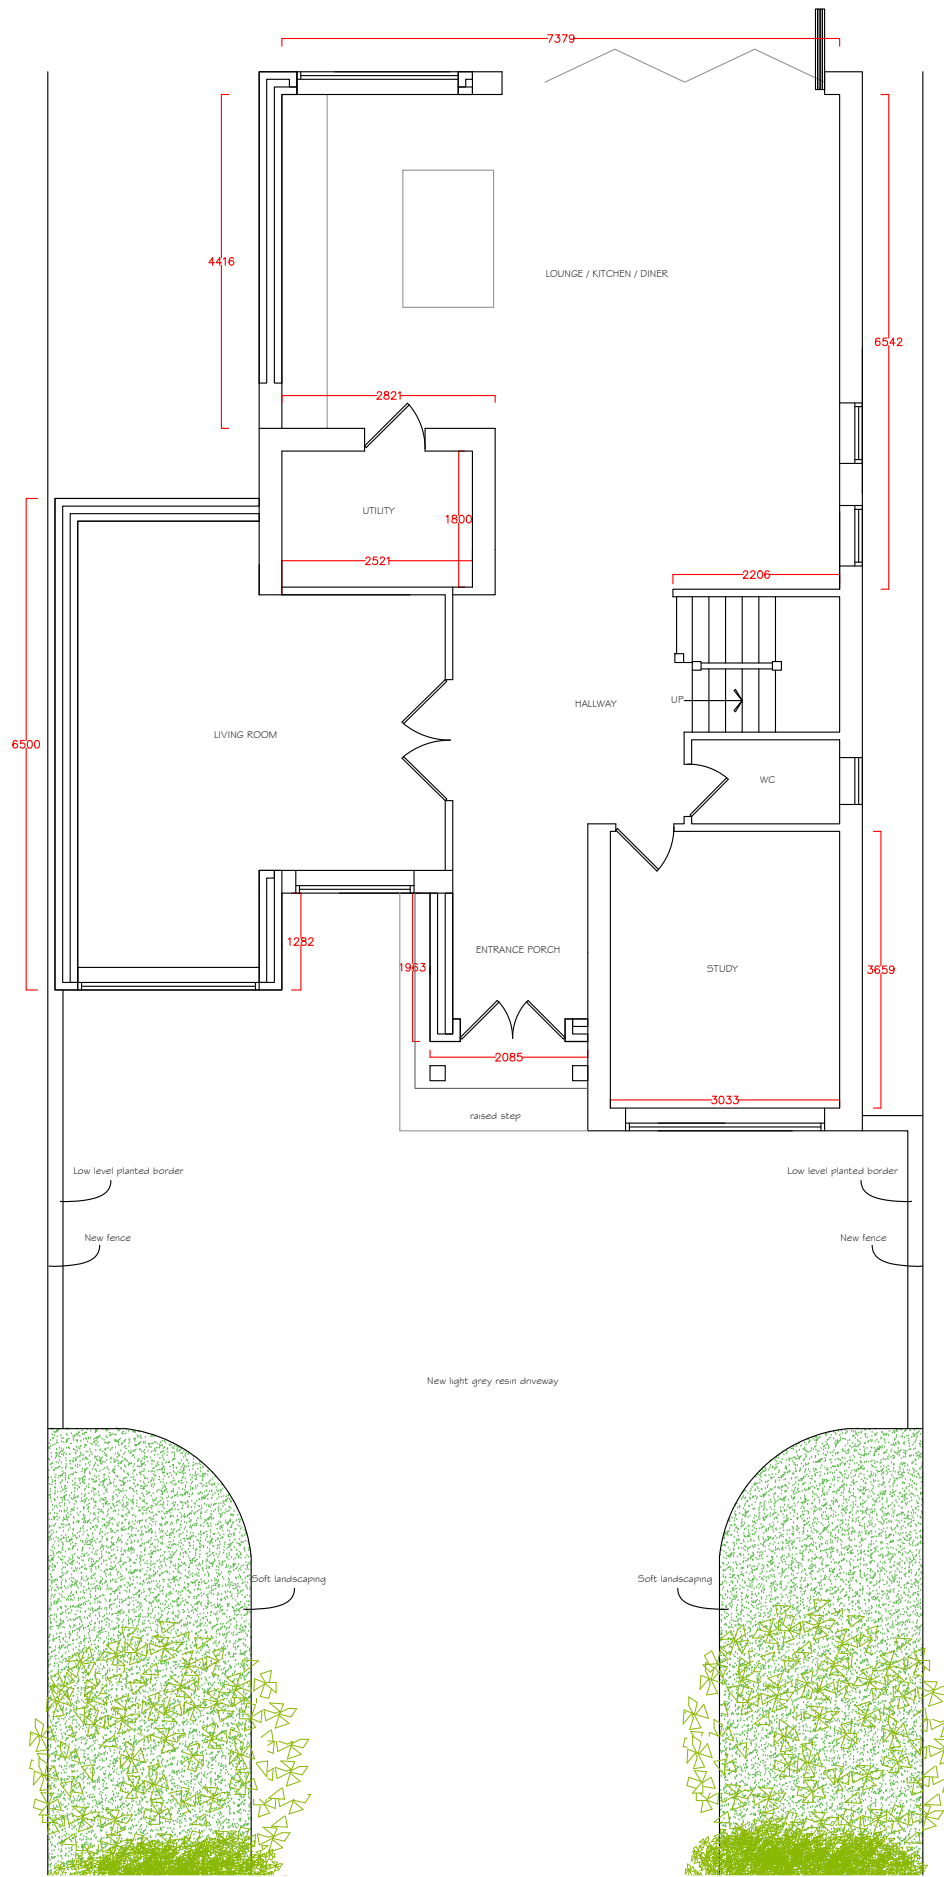

Proposed Ground Floor Plan 1:100 @ A3

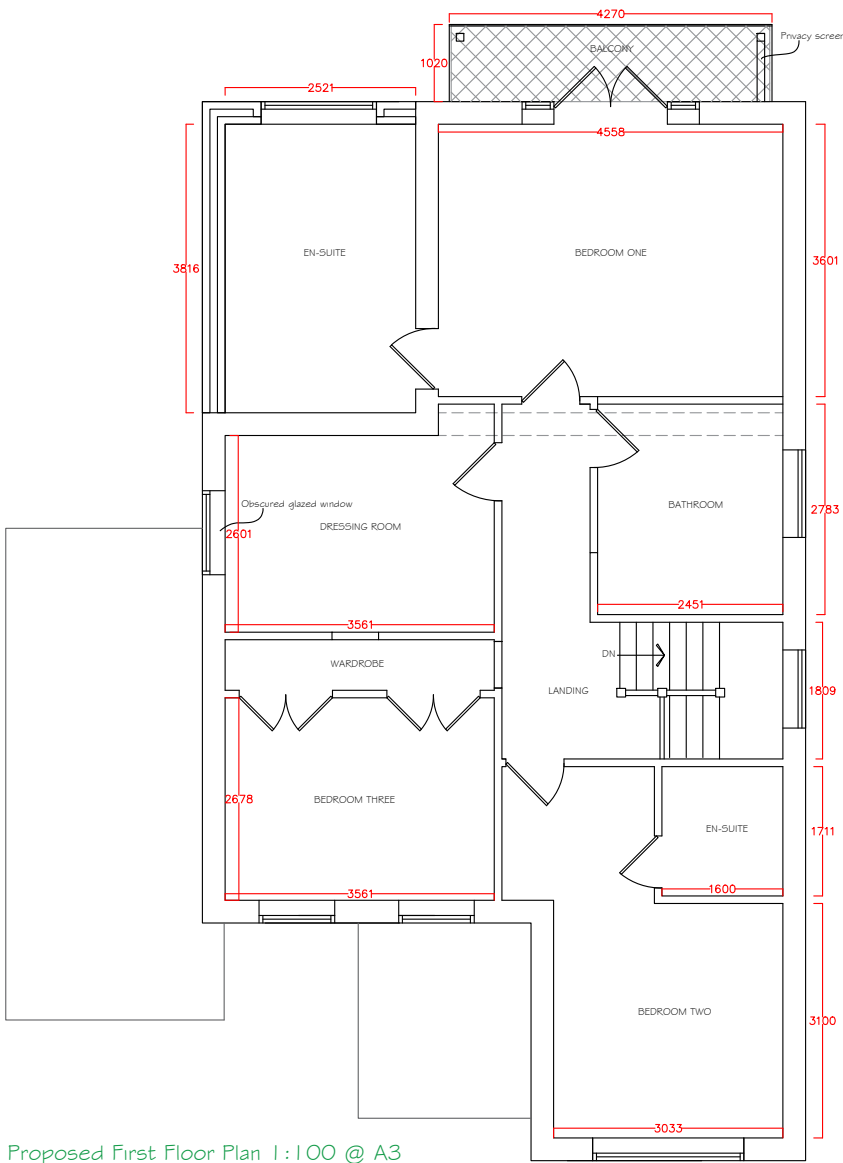

Proposed First Floor Plan 1:100 @ A3



OFFICE ADDRESS:
Apple Tree Architectural Design Consultants
25 Crows Nest Lane
Botley
Southampton
Hants

CLIENT & SITE ADDRESS:
Natalie Page
Springfield
Green Lane
Bursledon
Southampton

DISCLAIMER:
These drawings are the property of Apple Tree Architecture Ltd. and should not be copied or amended without permission. Do not scale from this drawing, check all measurements on-site prior to fabrication

SHEET:
1

REVISION:
13

PROJECT NUMBER: 464
DATE: October 2025
SCALE: 1:100 @ A3