

0 1.25 2.5 m


Notes:
This drawing is to be read in conjunction with all other relevant architectural drawings.
Drawing not to be scaled, use figured dimensions only. All dimensions to be checked on site by the contractor prior to the commencement of any work or specialist production drawing. Any discrepancies to be notified to Hay Associates and further instructions obtained before work is commenced.
Copyright © Hay Associates Limited




N Refuse Store - North Elevation
1 : 25




E Refuse Store - East Elevation
1 : 25

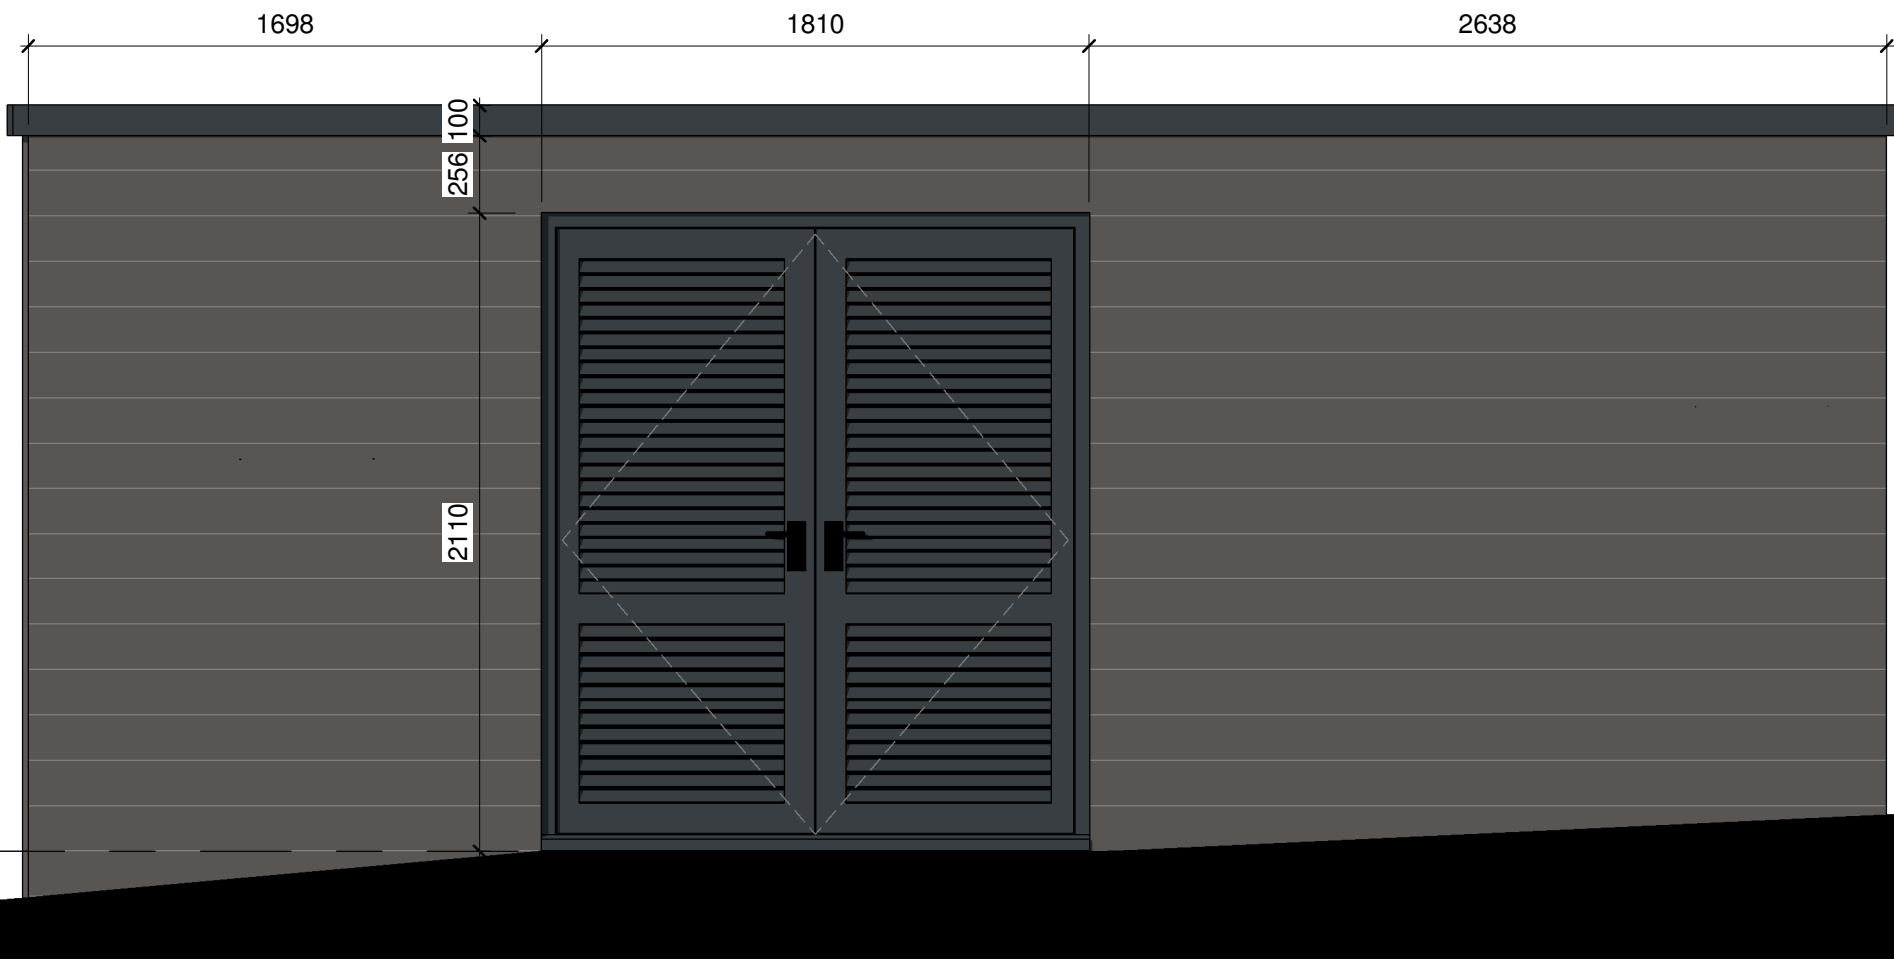

S Refuse Store - South Elevation
1 : 25

 

W Refuse Store - West Elevation
1 : 25

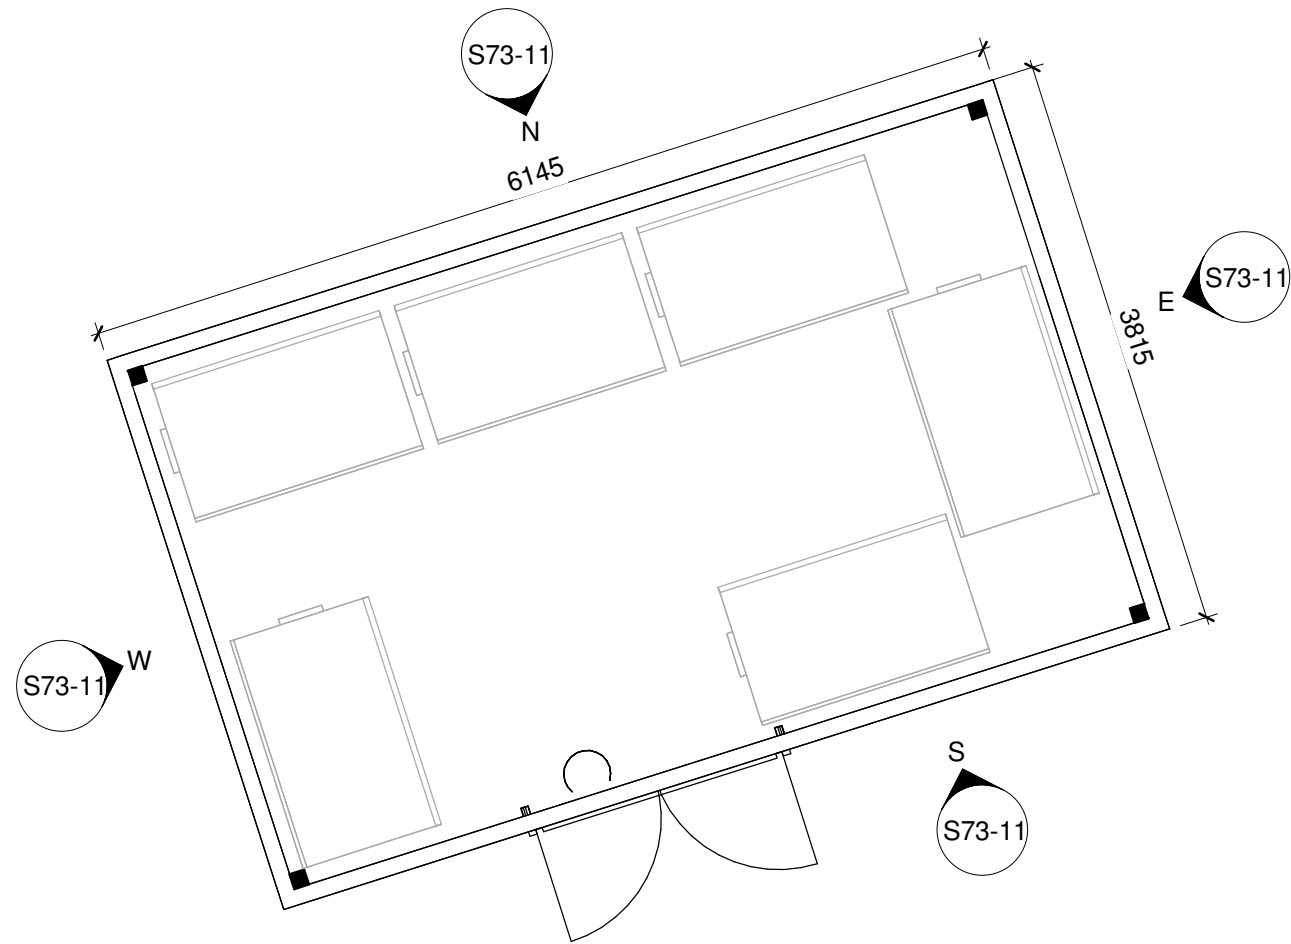

1 Refuse Store - Floor Plan
1 : 50

A Issued for information		08.10.2025
Rev.	Note:	Date:
		Hay Associates Limited 4100 Park Approach Thorpe Park Leeds LS15 8GB
Client		Hedge End Care Home Limited
Project		Boorley Gardens, Botley SO32 2BX
Title		Refuse Store Details
Scale @ A1	As indicated	Date Oct 2025
Drawn by	LH	Checked by MH
Project No.	H228	Drawing No. S73-11
Revision	A	Status PLANNING