


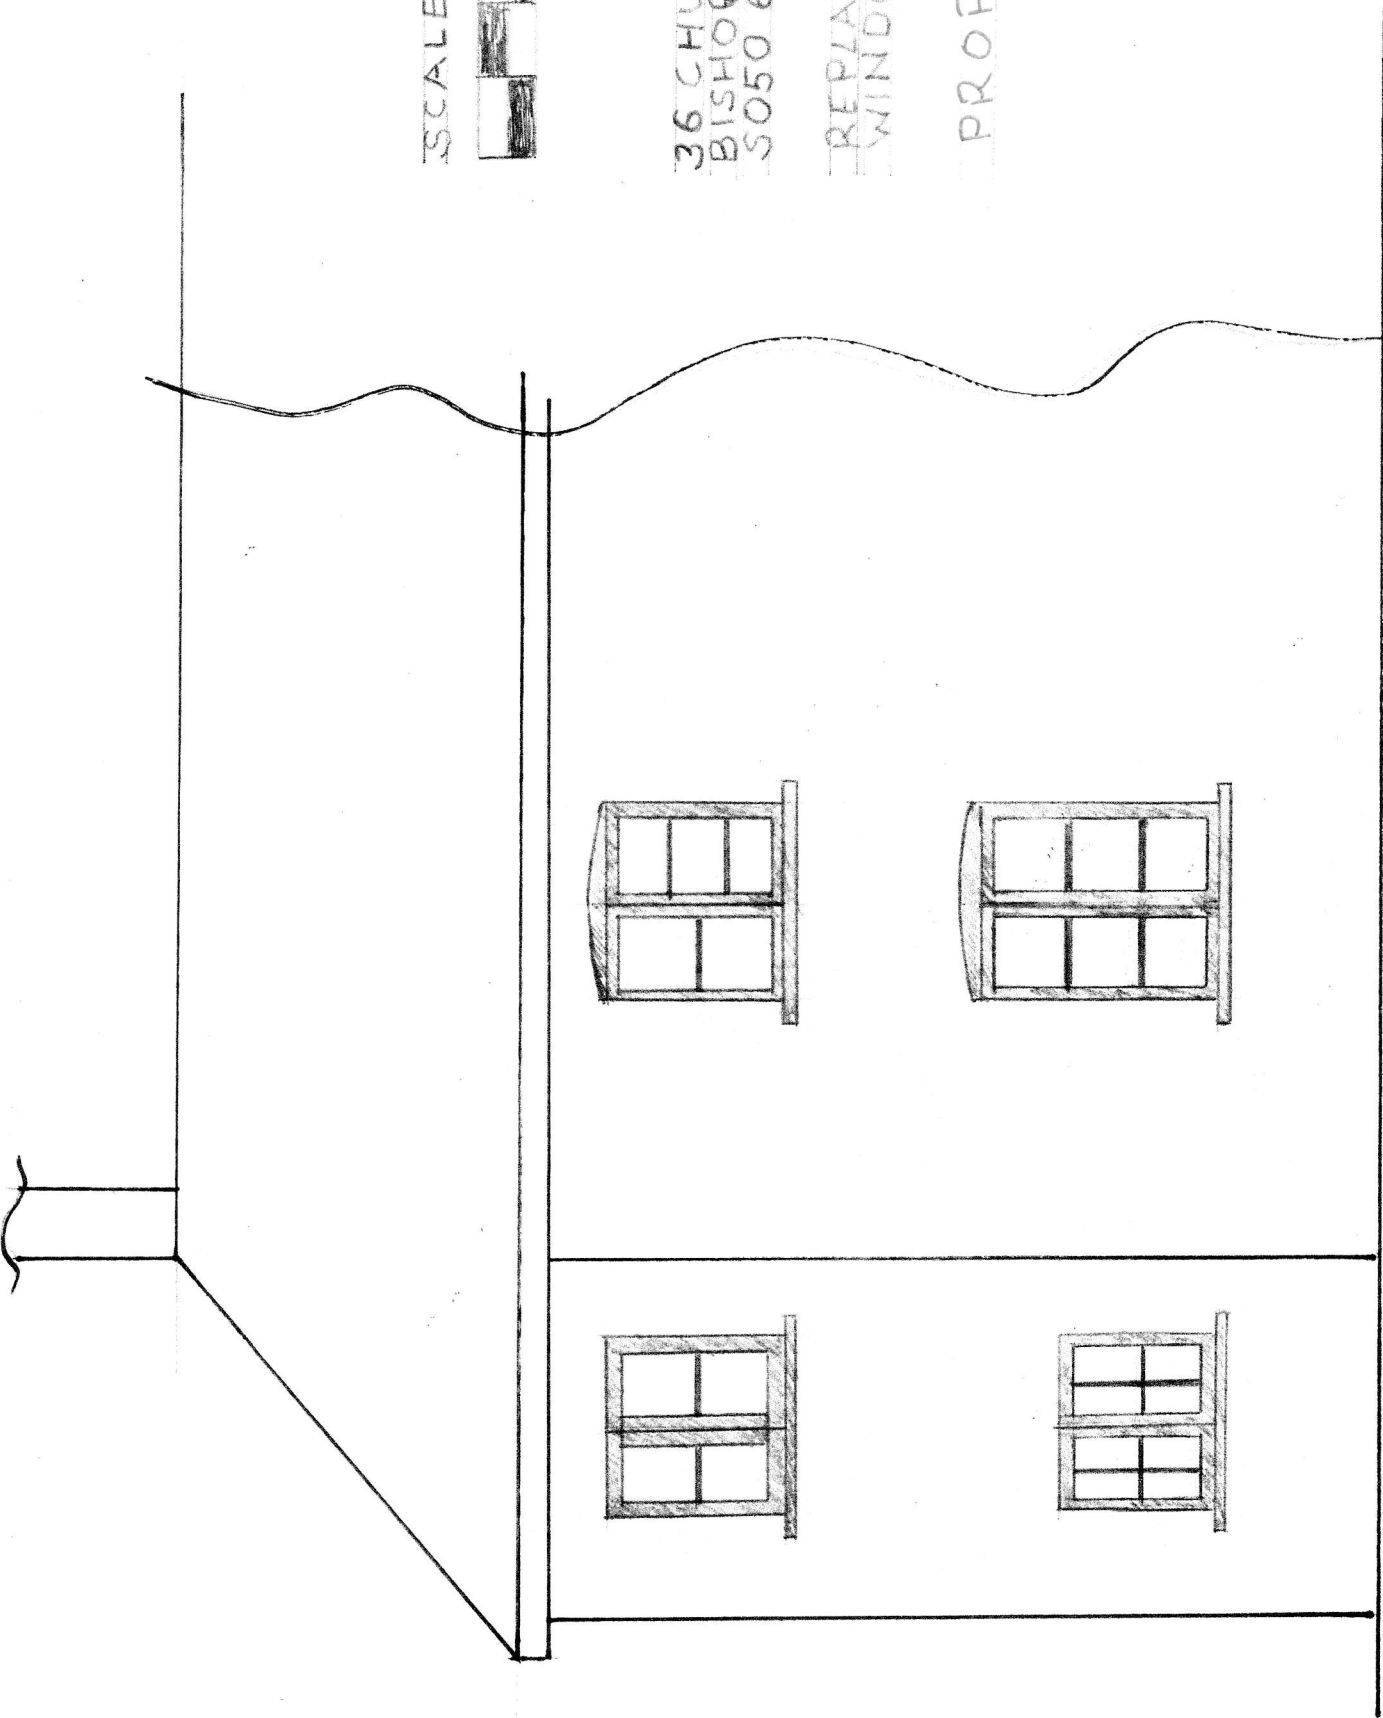

FRONT ELEVATION

SCALE 1:50



36 CHURCH ROAD
BISHOPSTOKE
SO50 6BJ

REPLACE
WINDOWS

PROPOSED