



Elevations Scale Bar 1:100




Elevations

 


West

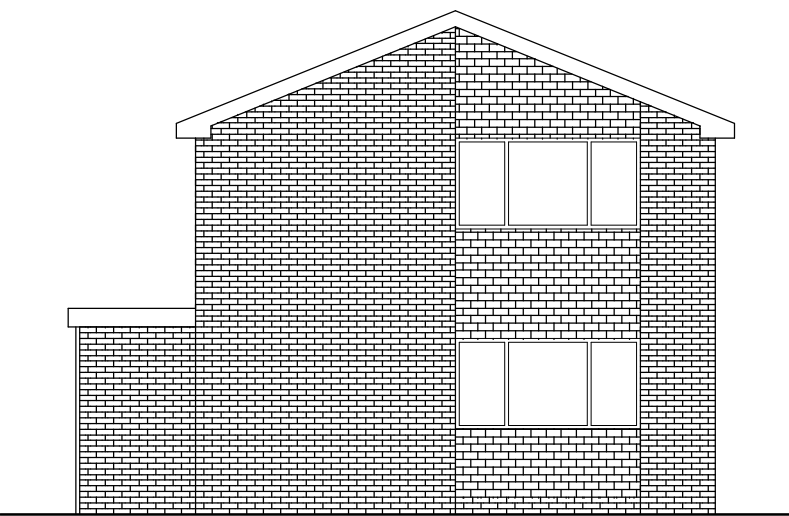


South

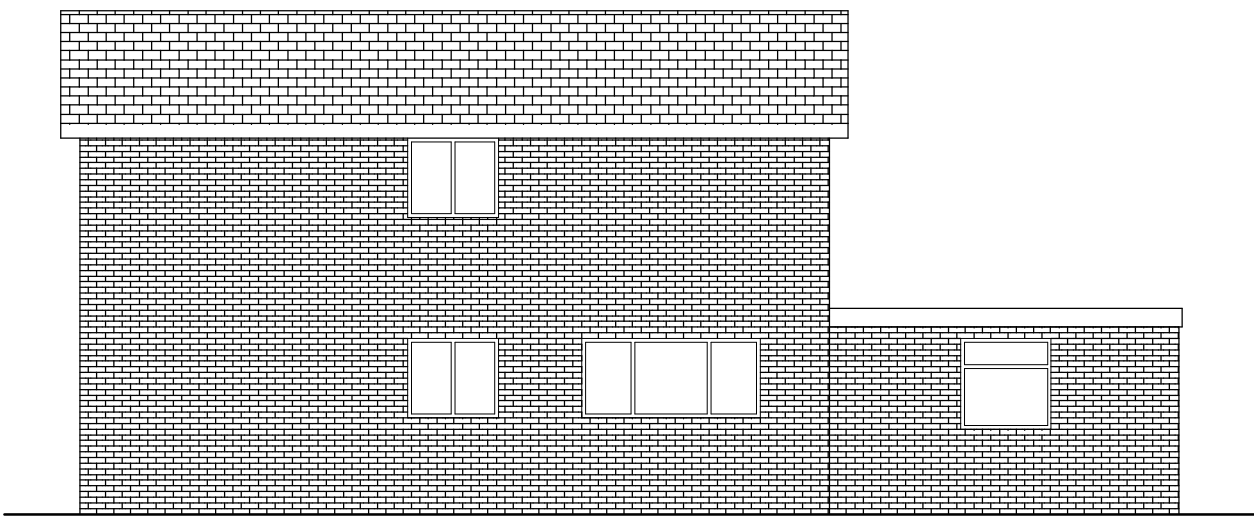

East

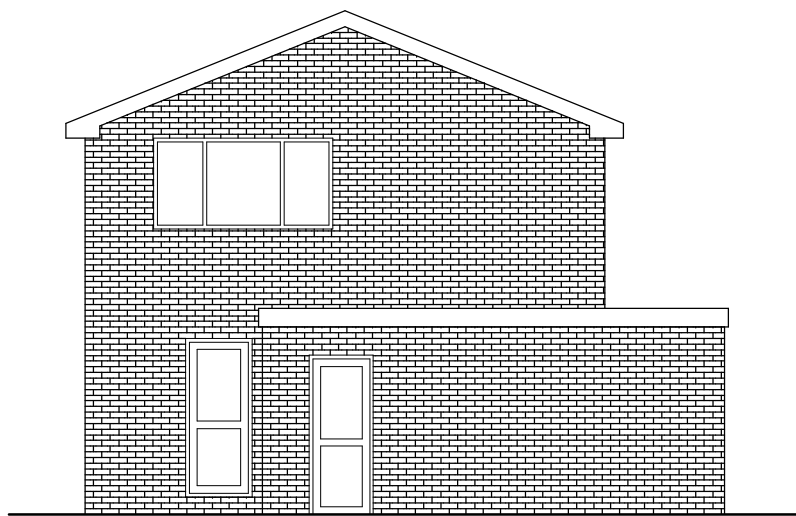


North

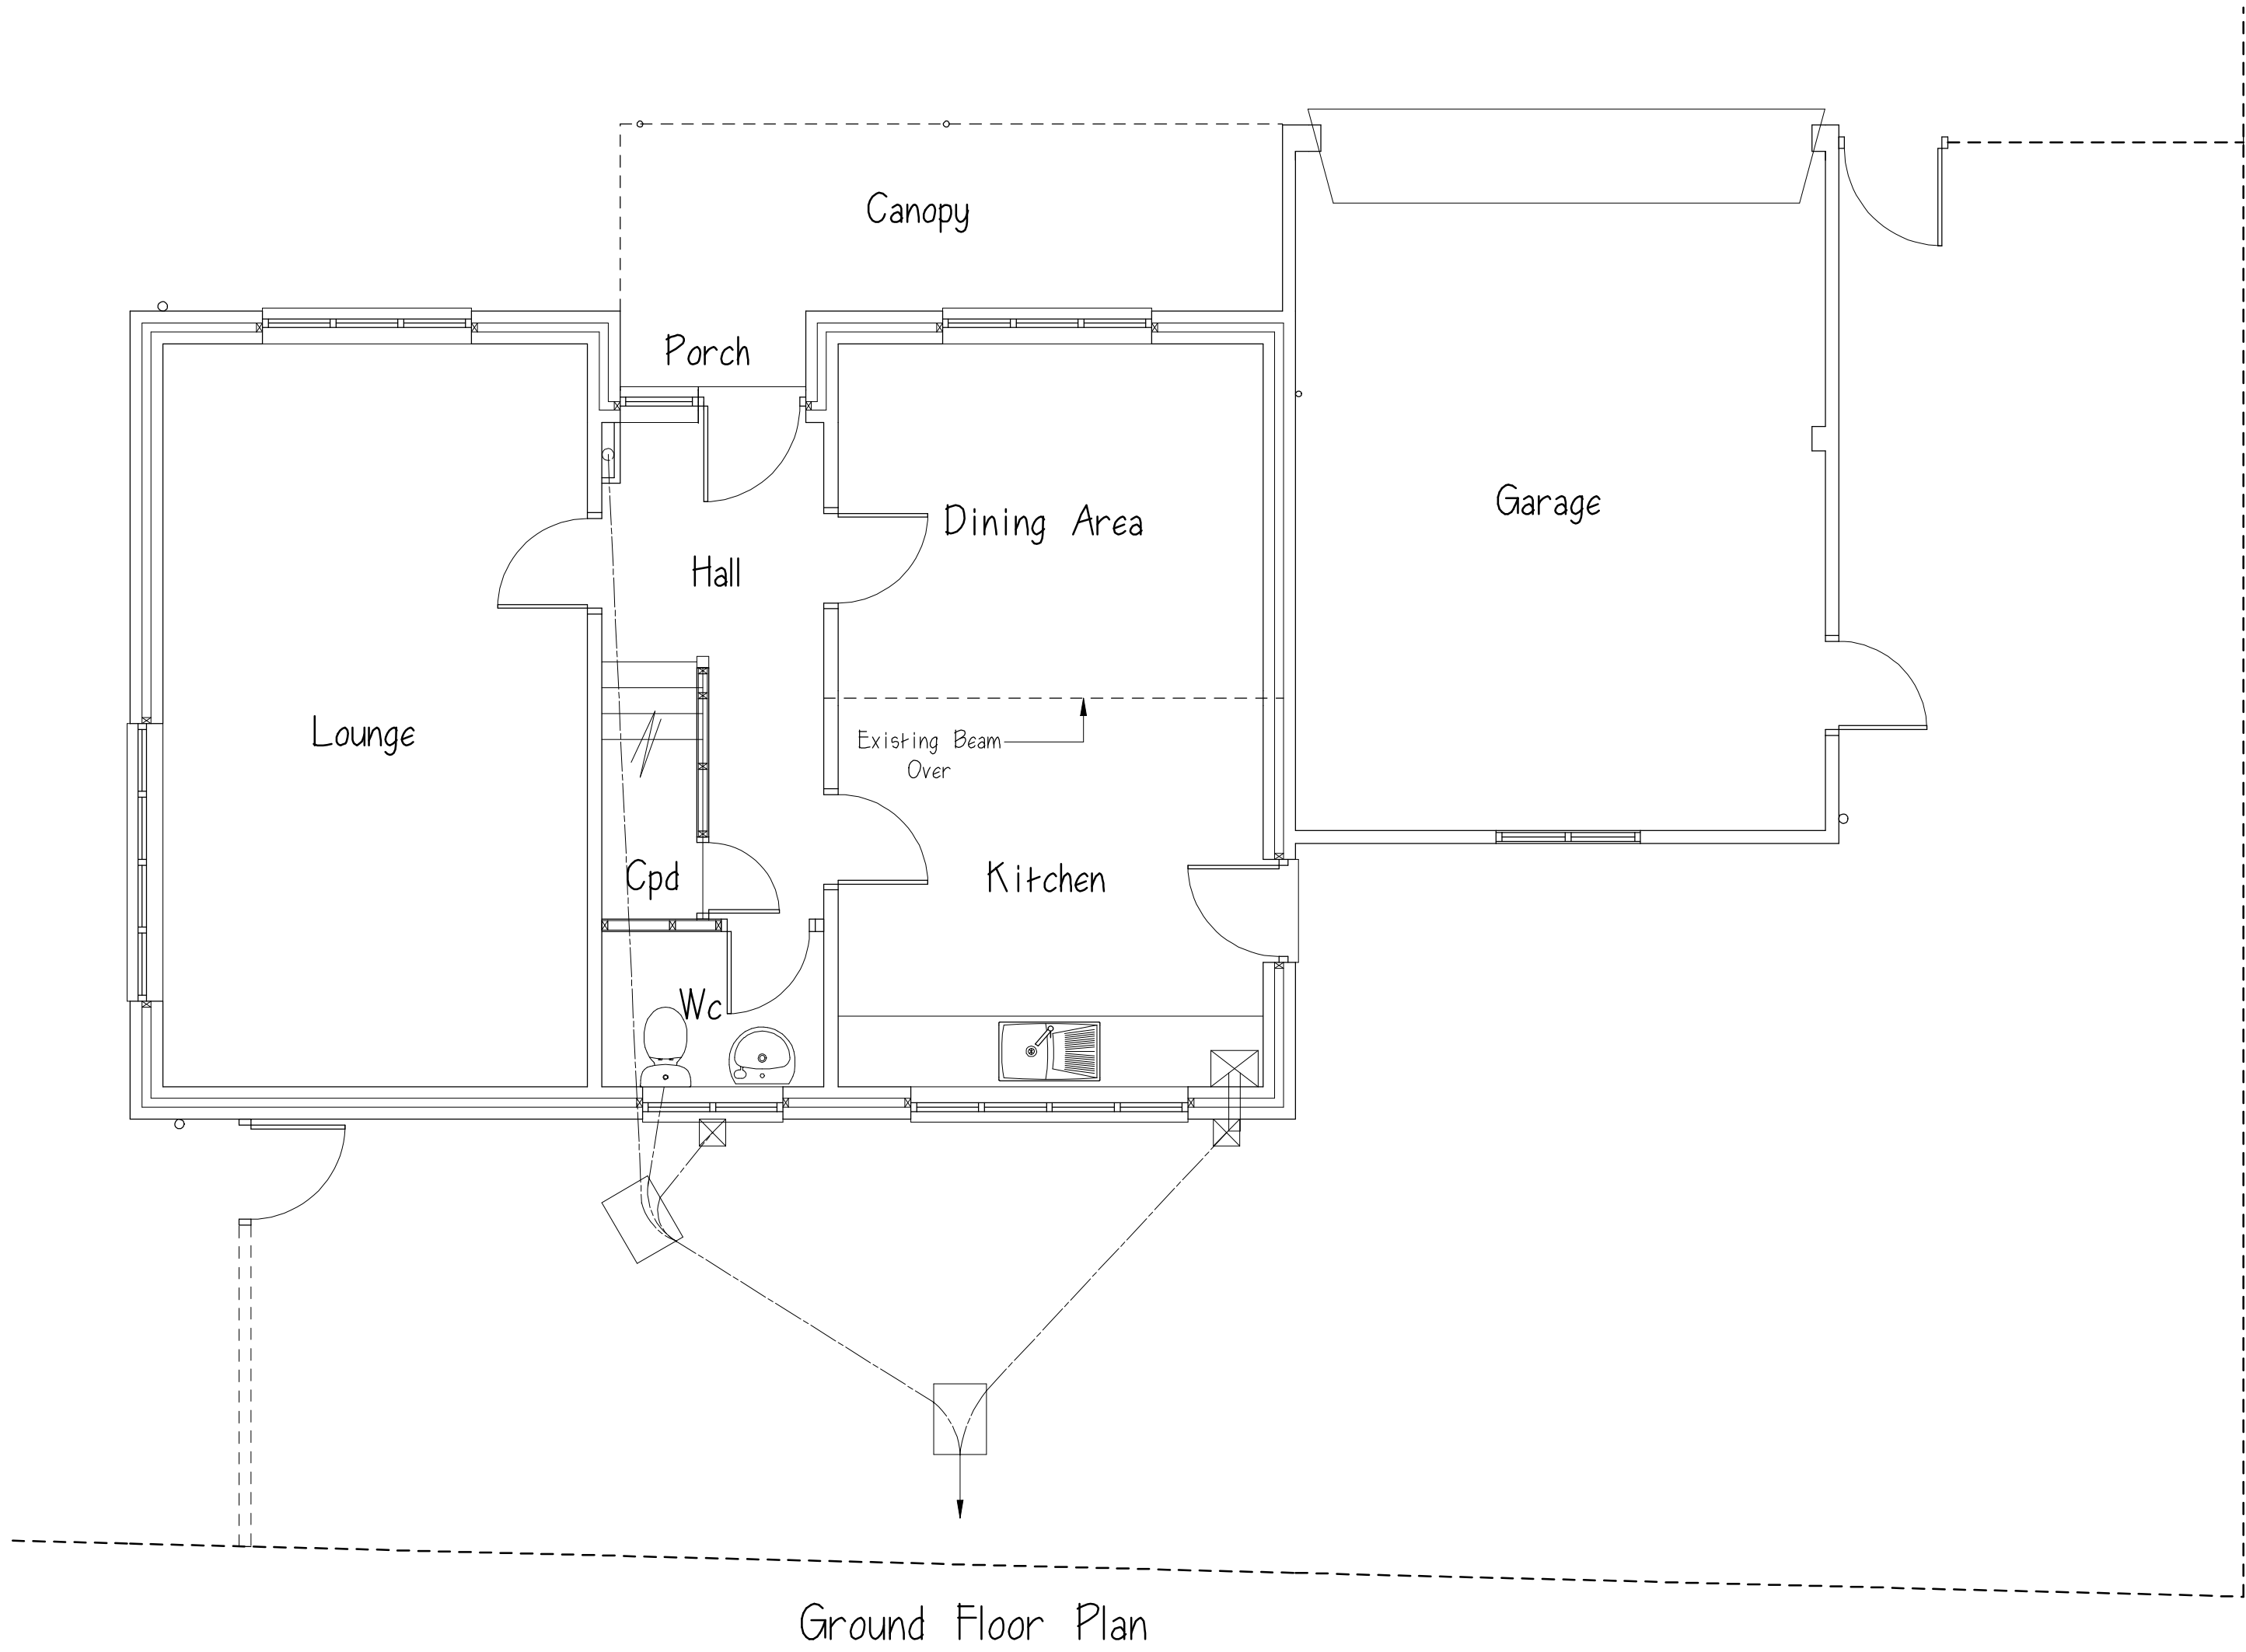

Ground Floor Plan


Note
Internal Partition Walls
In Load Bearing
Masonry Unless
Timber Stud Members
Shown.

Clear Span Direction
Of Fink Roof Trusses
Over.

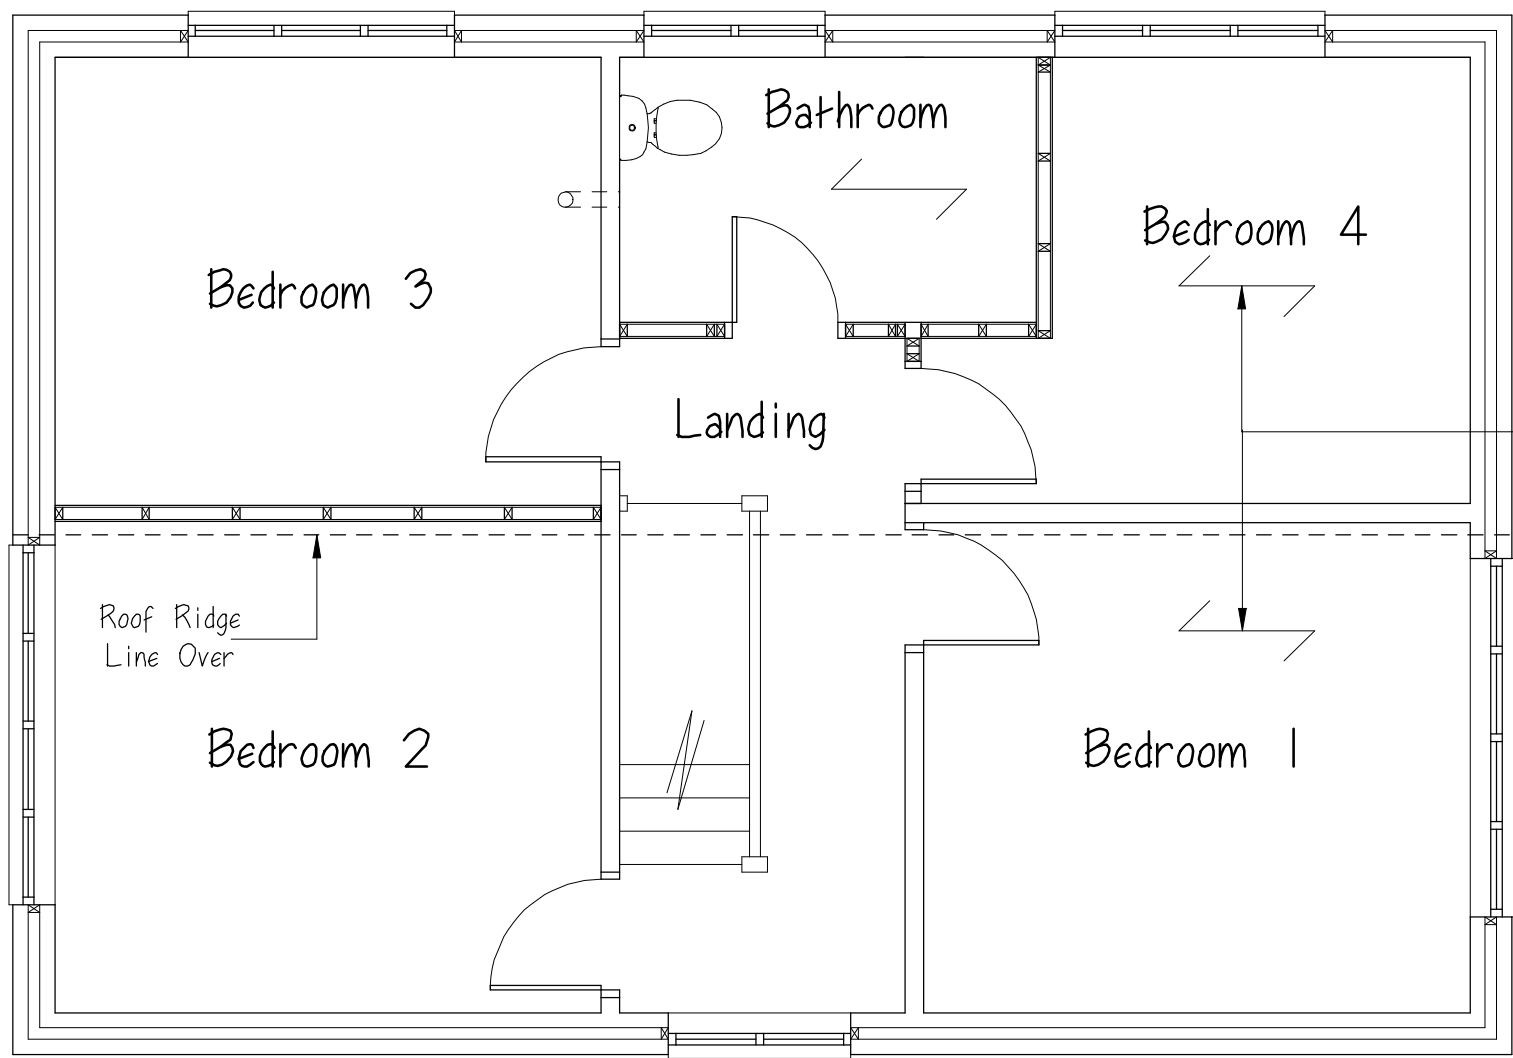

Span Direction
Of First Floor
Joists.
First Floor
Depth 210mm.

First Floor Plan

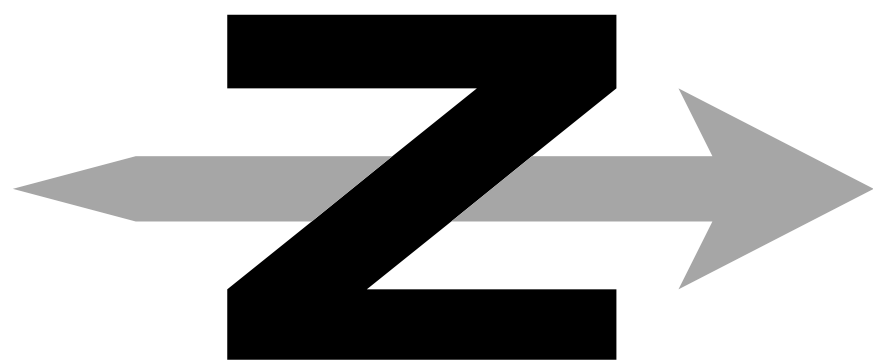

Floor Plans Scale Bar 1:50



Jem Musselwhite C Build E FCABE, MIET, MlconstM. Chartered Building Engineer & Surveyor.
106 Buriton Road, Winchester, Hants. SO22 6JF. Tel 07758 746207 - e-mail jem@jem-musselwhite.co.uk www.jem-musselwhite.co.uk
1 Holland Close, Chandlers Ford.
Extension & Alterations to Dwelling.
for Mrs. A. McGinn & Ms R. Gough.
As Existing Floor Plans & Elevations.
Scales 1:50 & 1:100 @ A1 Sized Paper. Dwg. No. 2025056/001A.