



PROPOSED ROOF PLAN

PROPOSED PARKING PLAN

1/100

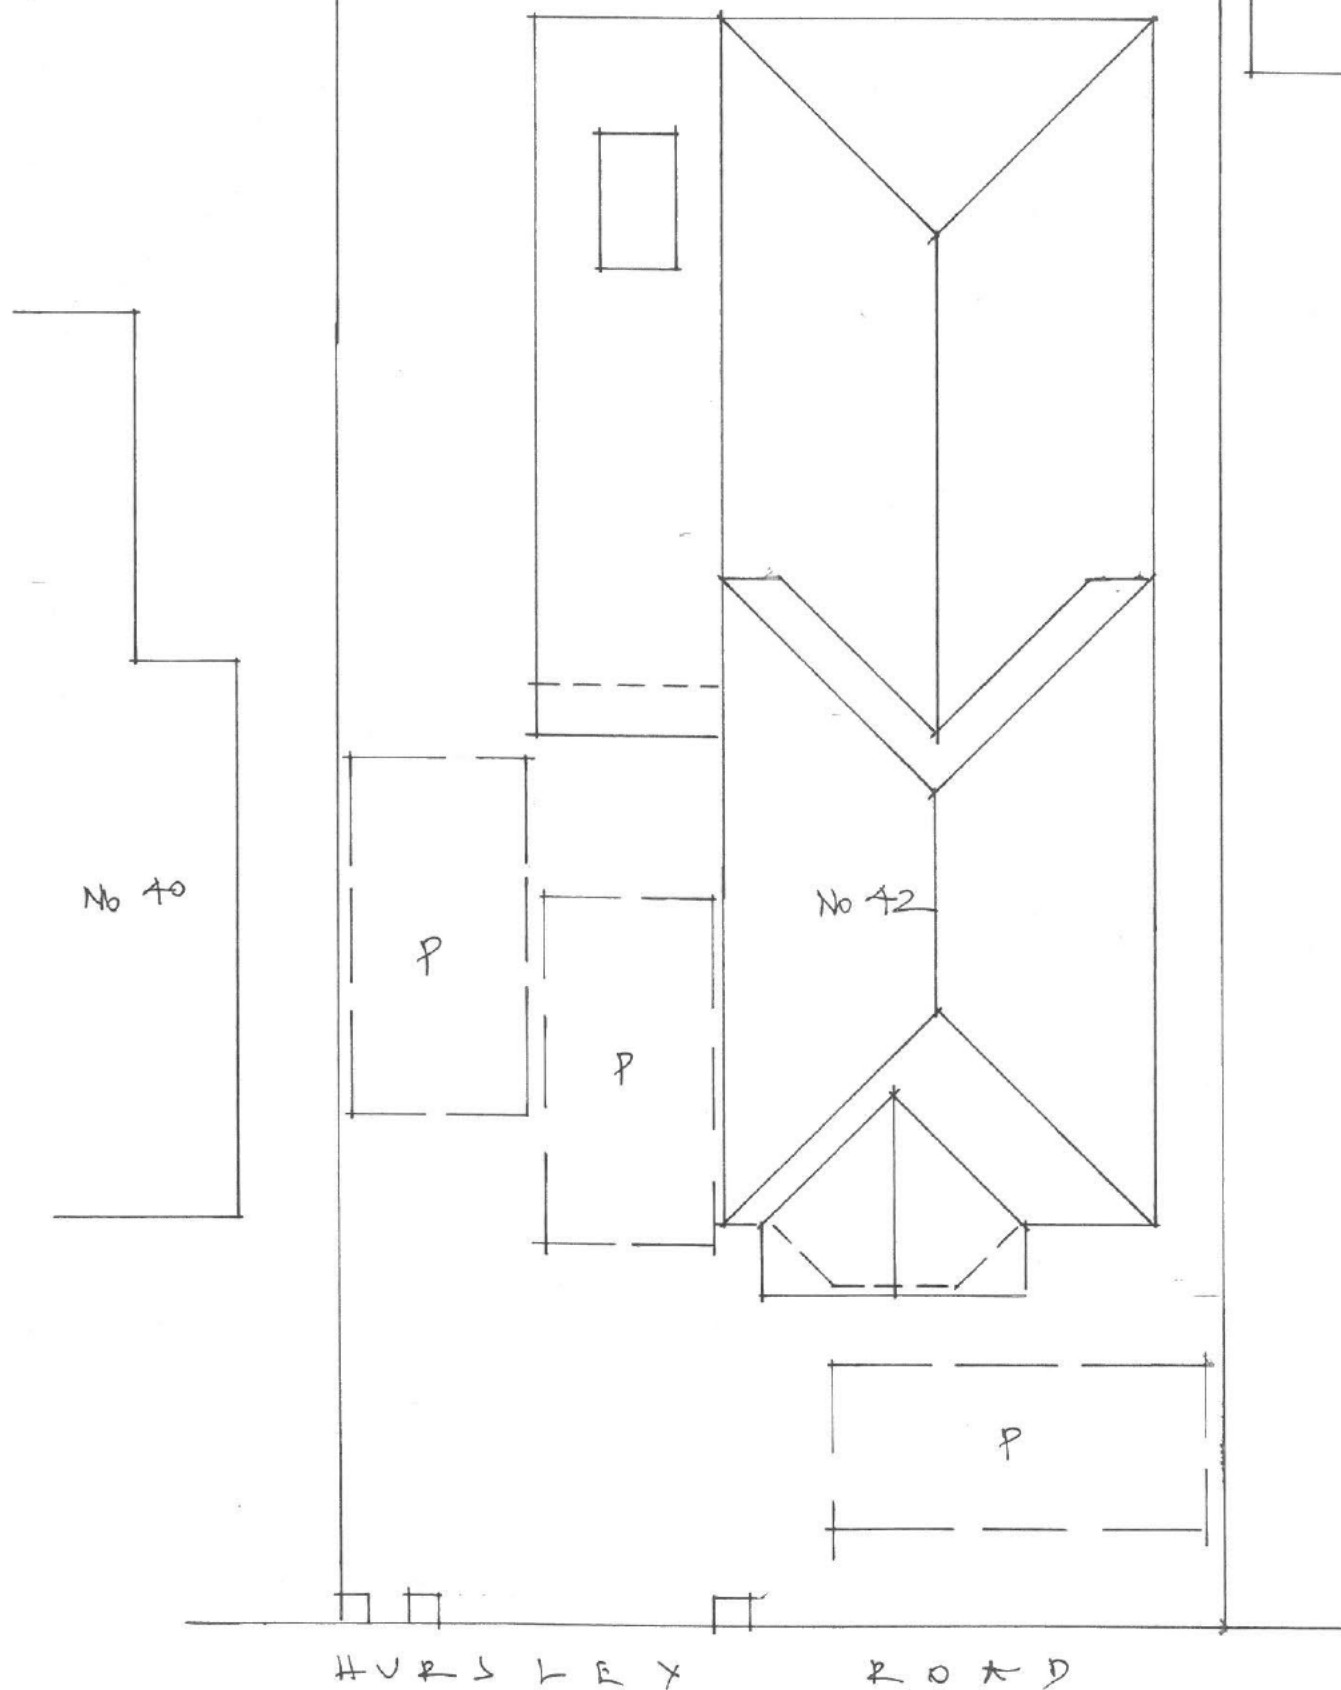

EXISTING ROOF PLAN 1/100

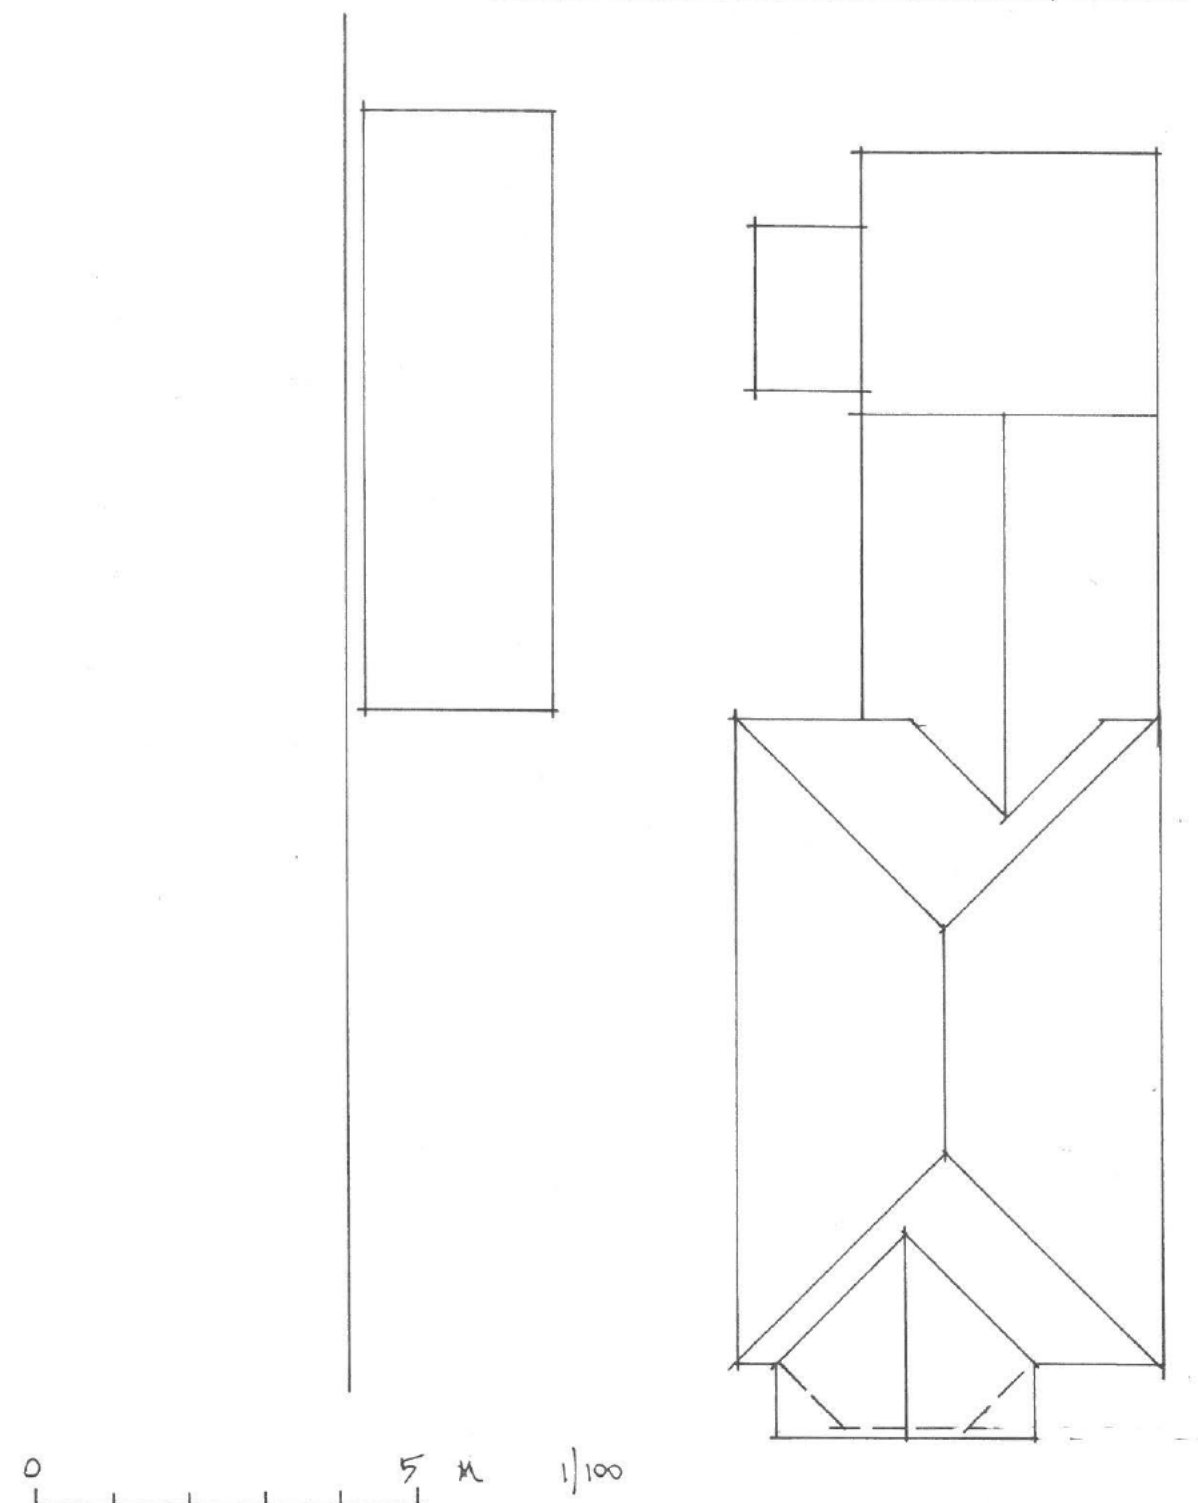

ROBERT H DAVIS FRICS ■ CHARTERED SURVEYOR ■ PROPERTY ■ ARCHITECTURE
3 MIDDLEBRIDGE STREET ■ ROMSEY ■ HAMPSHIRE ■ SO51 8HJ
TELEPHONE 01794 515591 ■ FACSIMILE 01794 522119

12 HURLEY ROAD, CHANDLER'S FORD, SO53 2PT.
PROPOSED ROOF PLAN; EXISTING ROOF PLAN.
PROPOSED PARKING PLAN.

SCALE

1/100 @ A3

DATE

OCT. 2025

DESIGN

[REDACTED]

DRAWING NO

2632/11

REVISION

robertdavis