


Drawing Notes:

The copyright of this drawing belongs solely with BPS Design Consultants Ltd, it should not be copied or reproduced without their written consent.

Written dimensions to take precedent over scaling the drawing however all dimensions to be checked and verified on site prior to commencing works. The Contractor shall take all responsibility for setting out. Any discrepancies should be clarified prior to proceeding with work.

All workmanship and materials shall comply with BS 8000 Parts 1 - 15.

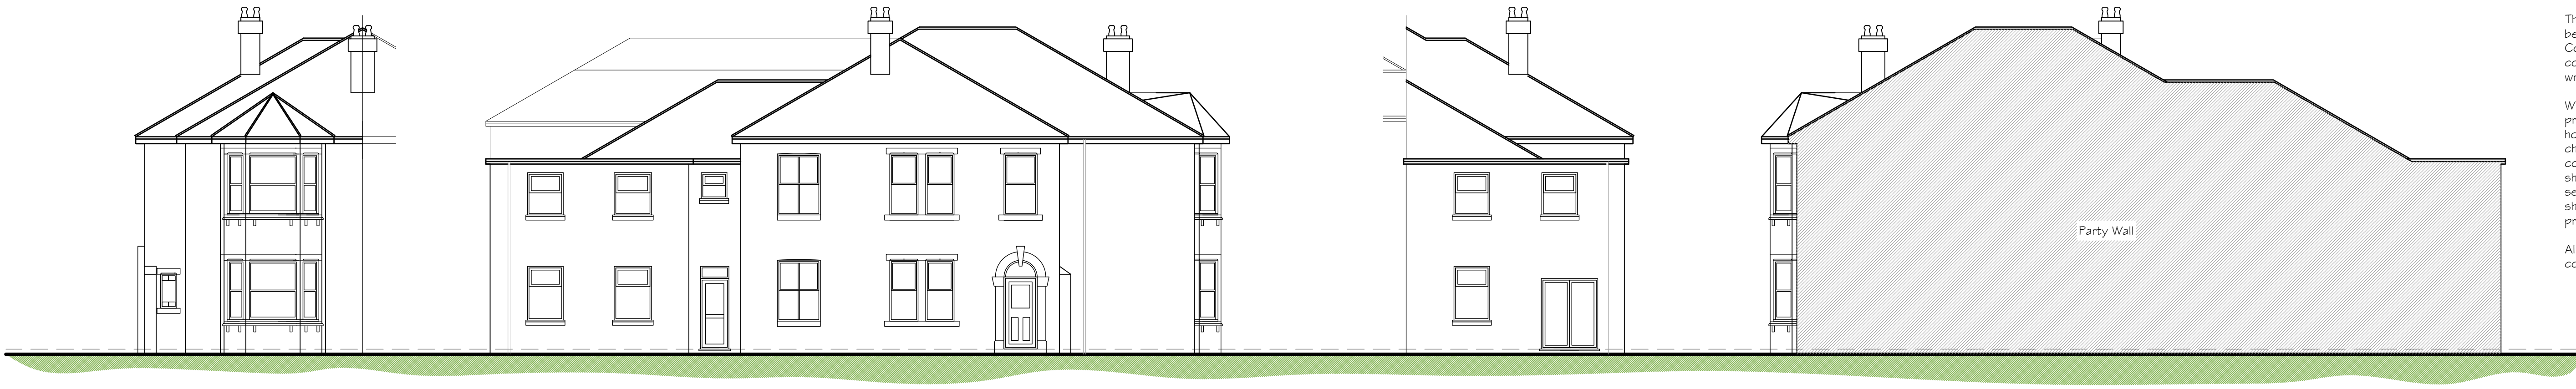


Existing Front Elevation

Existing Side Elevation

Existing Rear Elevation

Existing Side Elevation

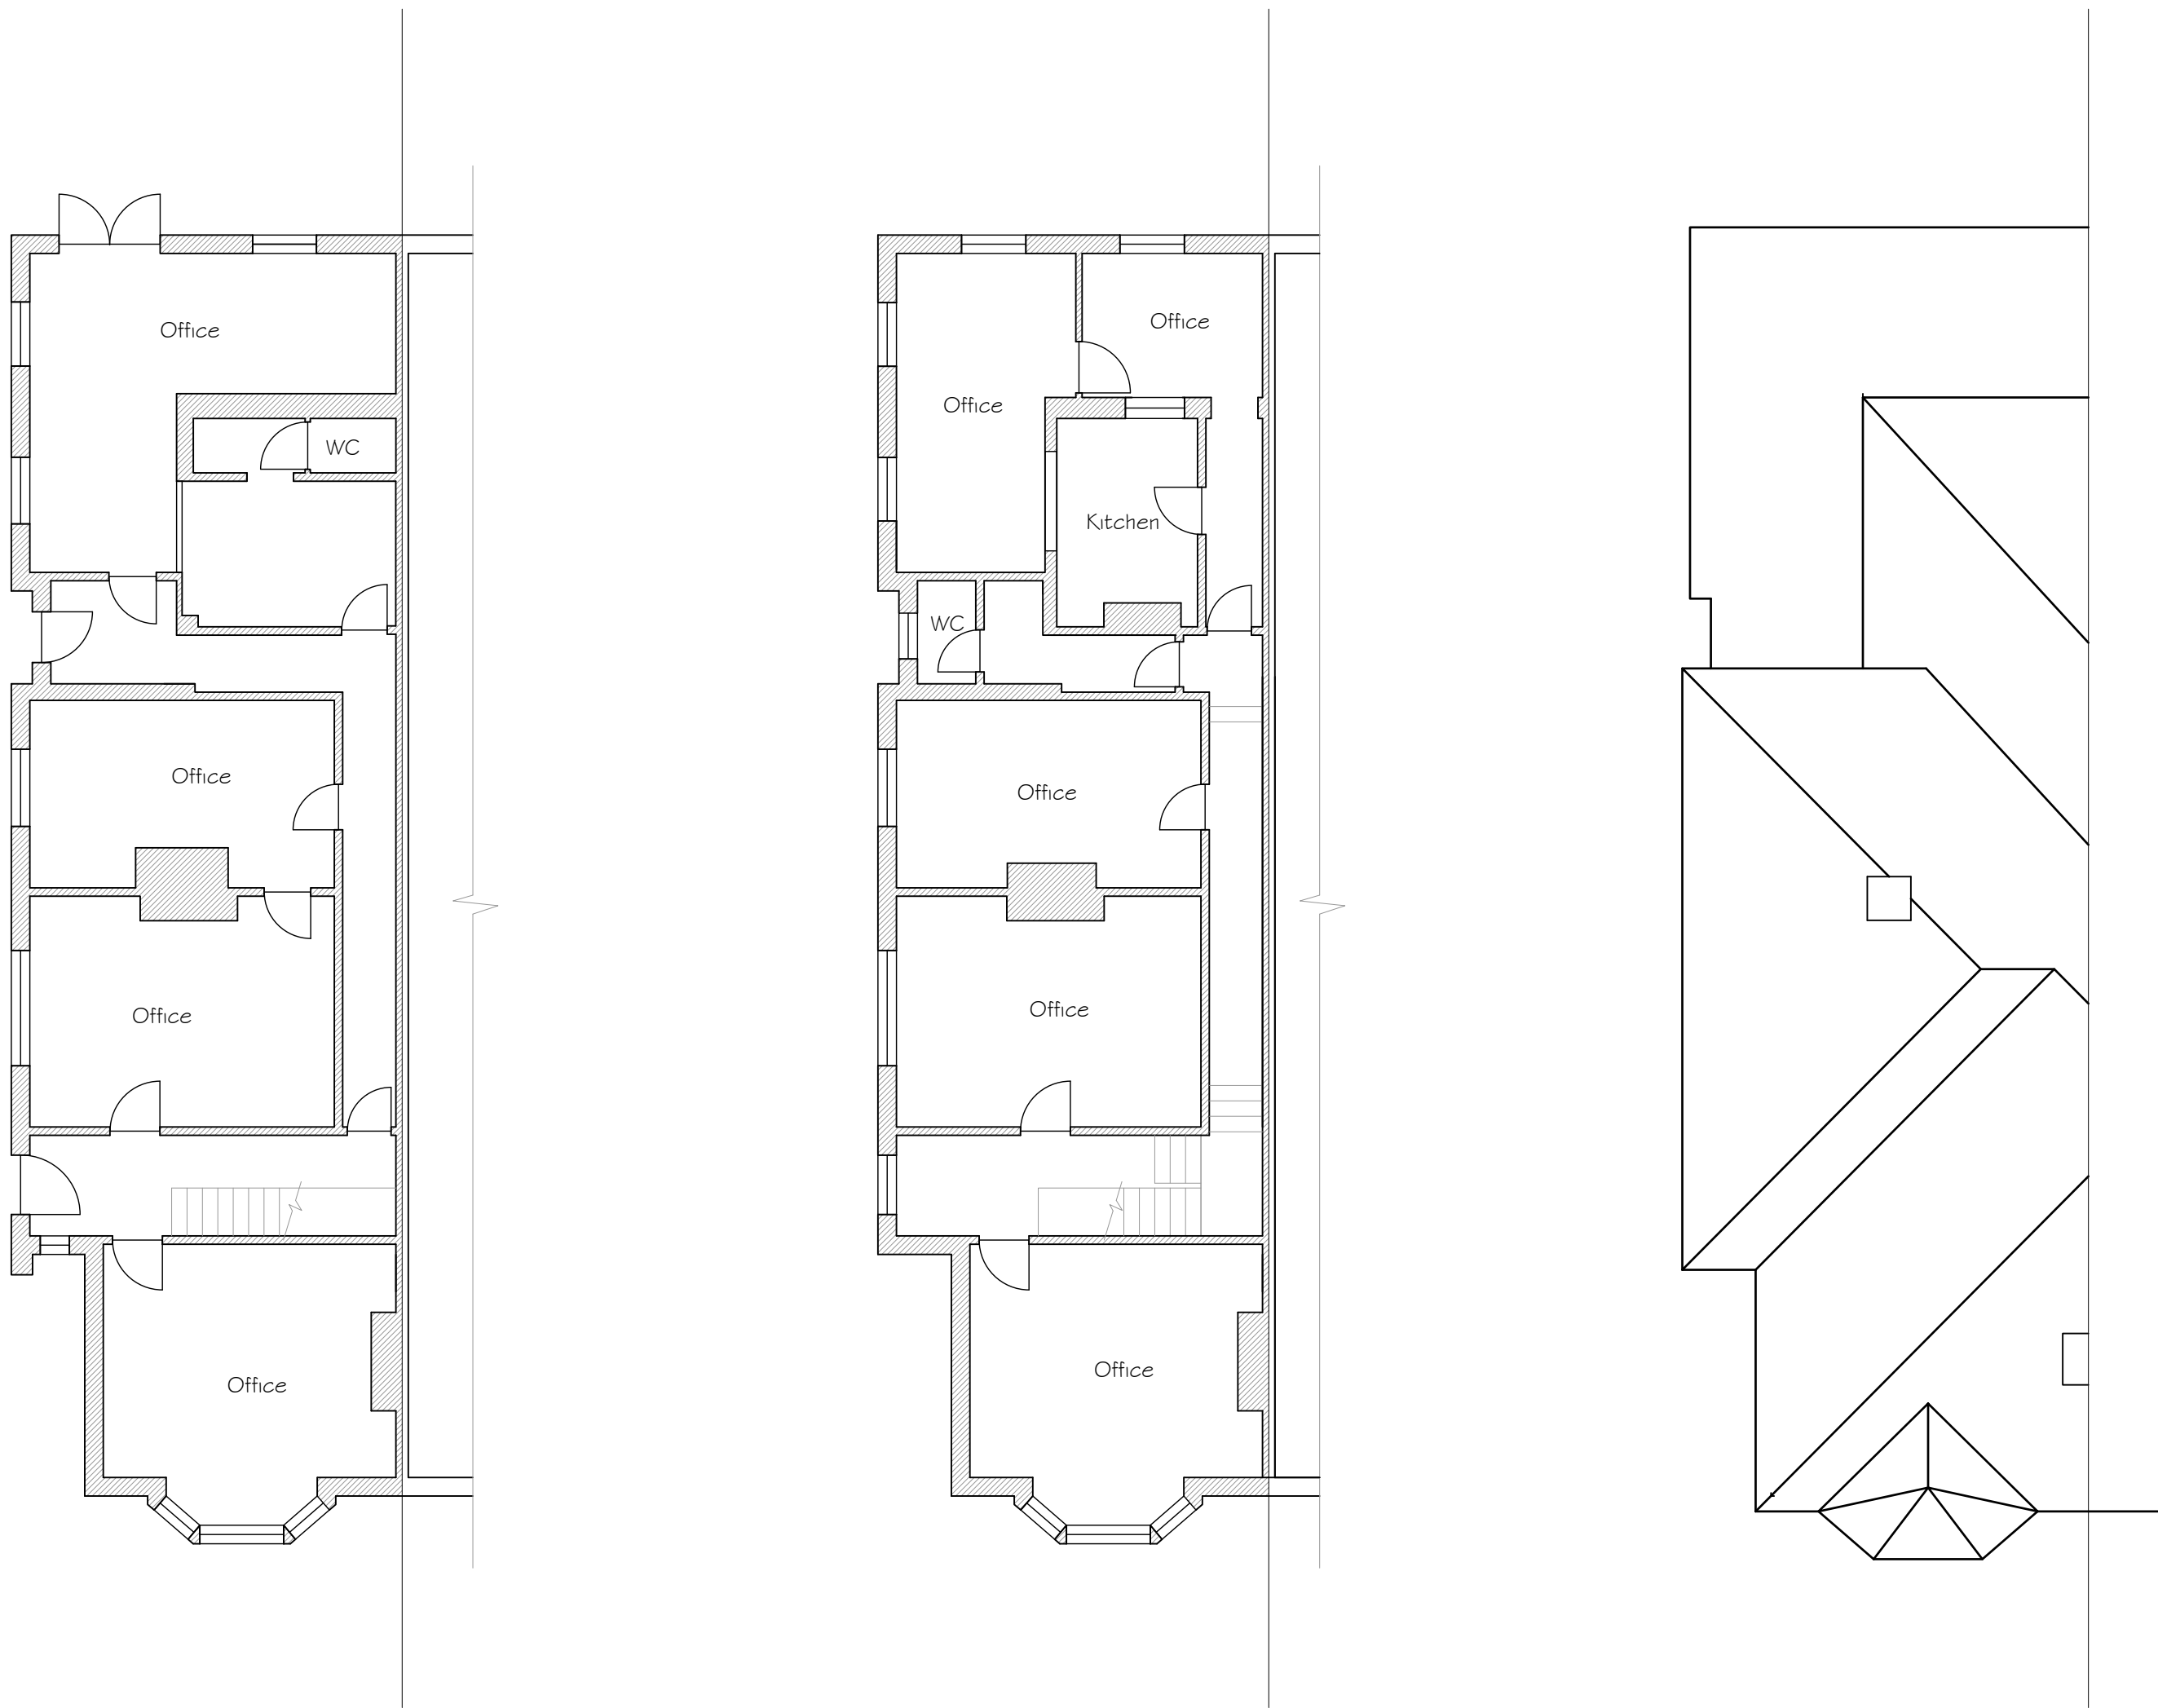

Existing Ground Floor Plan

Existing First Floor Plan

Existing Roof Plan



Location Plan 1:1250

©Crown Copyright (2025). All rights reserved
Licence Number 100046957.

Existing Elevations and Plans 1:100

91 Leigh Road

Issued for Planning

BPS Design Consultants Ltd
Architectural Services and Structural Engineers

Seafields, Dodwell Lane, Bursledon, Southampton, SO31 1DU

Tel: 023 8040 4017

robert@bpsdesign.co.uk colin@bpsdesign.co.uk
Mobile: 07915 604 293 Mobile: 07886 855 897

www.bpsdesign.co.uk

Project: 91 Leigh Road
Eastleigh
Hampshire
SO50 9DQ

Client: Mr L Bowers and J Drever

Dwg Title: Existing Elevations and Plans

Dwg No: PL/01 Revision: -

Date: Oct 2025 By: RJN Scale: As Shown

The Copyright of this drawing belongs solely to BPS Design Consultants Ltd. It should not be copied or reproduced without consent from BPS Design Consultants Ltd. Original drawing at A1 size.