


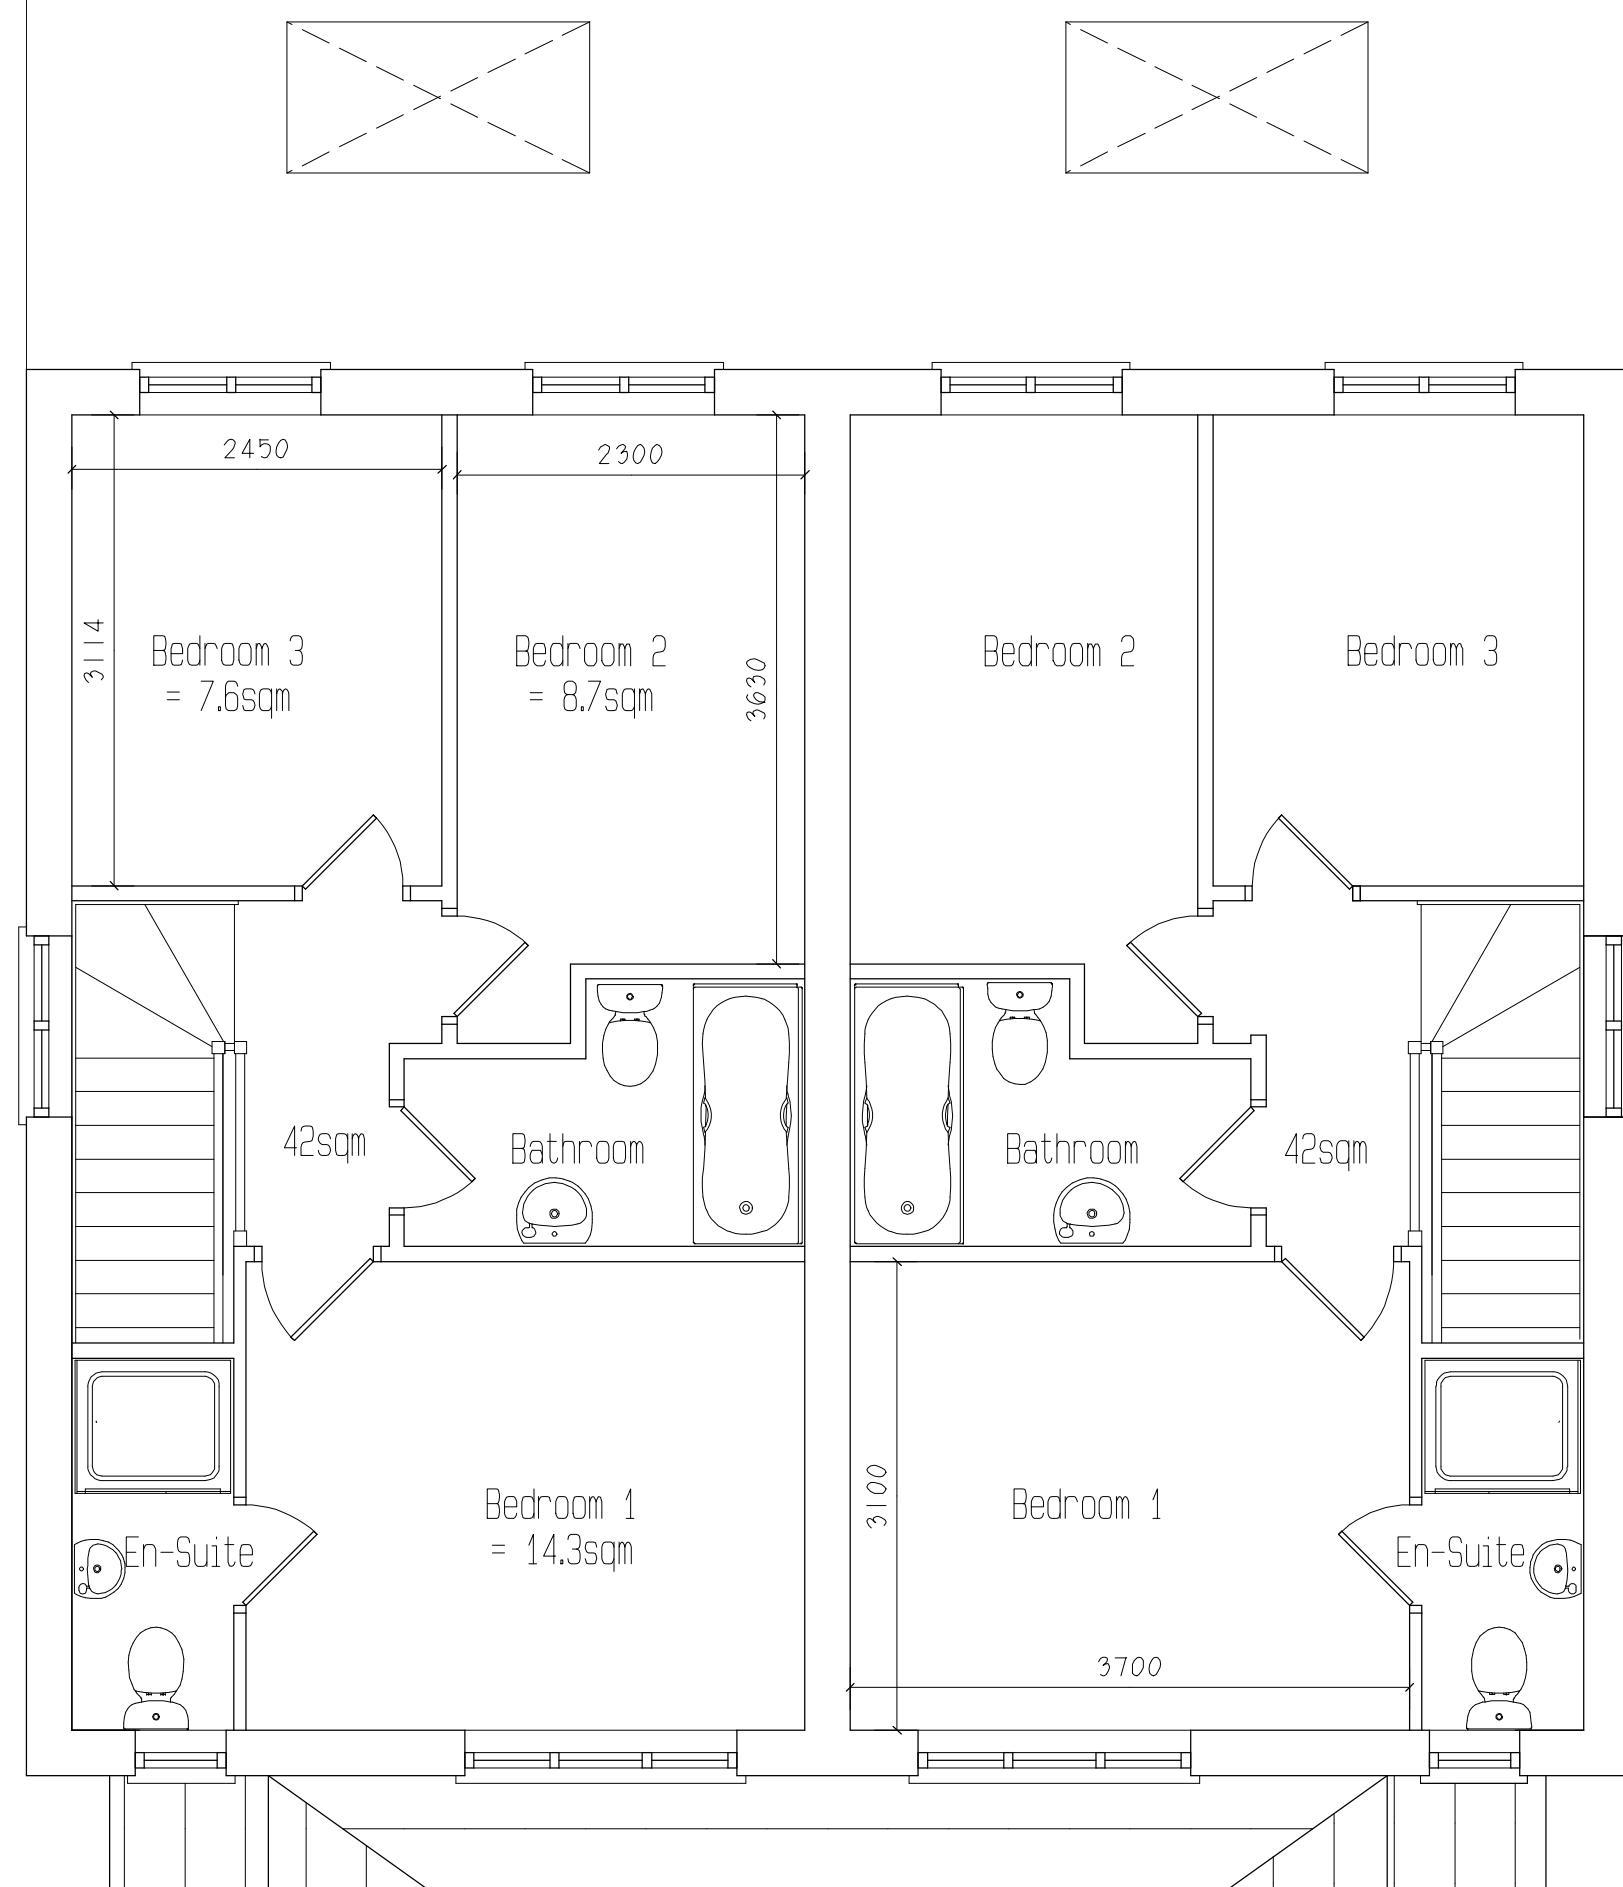


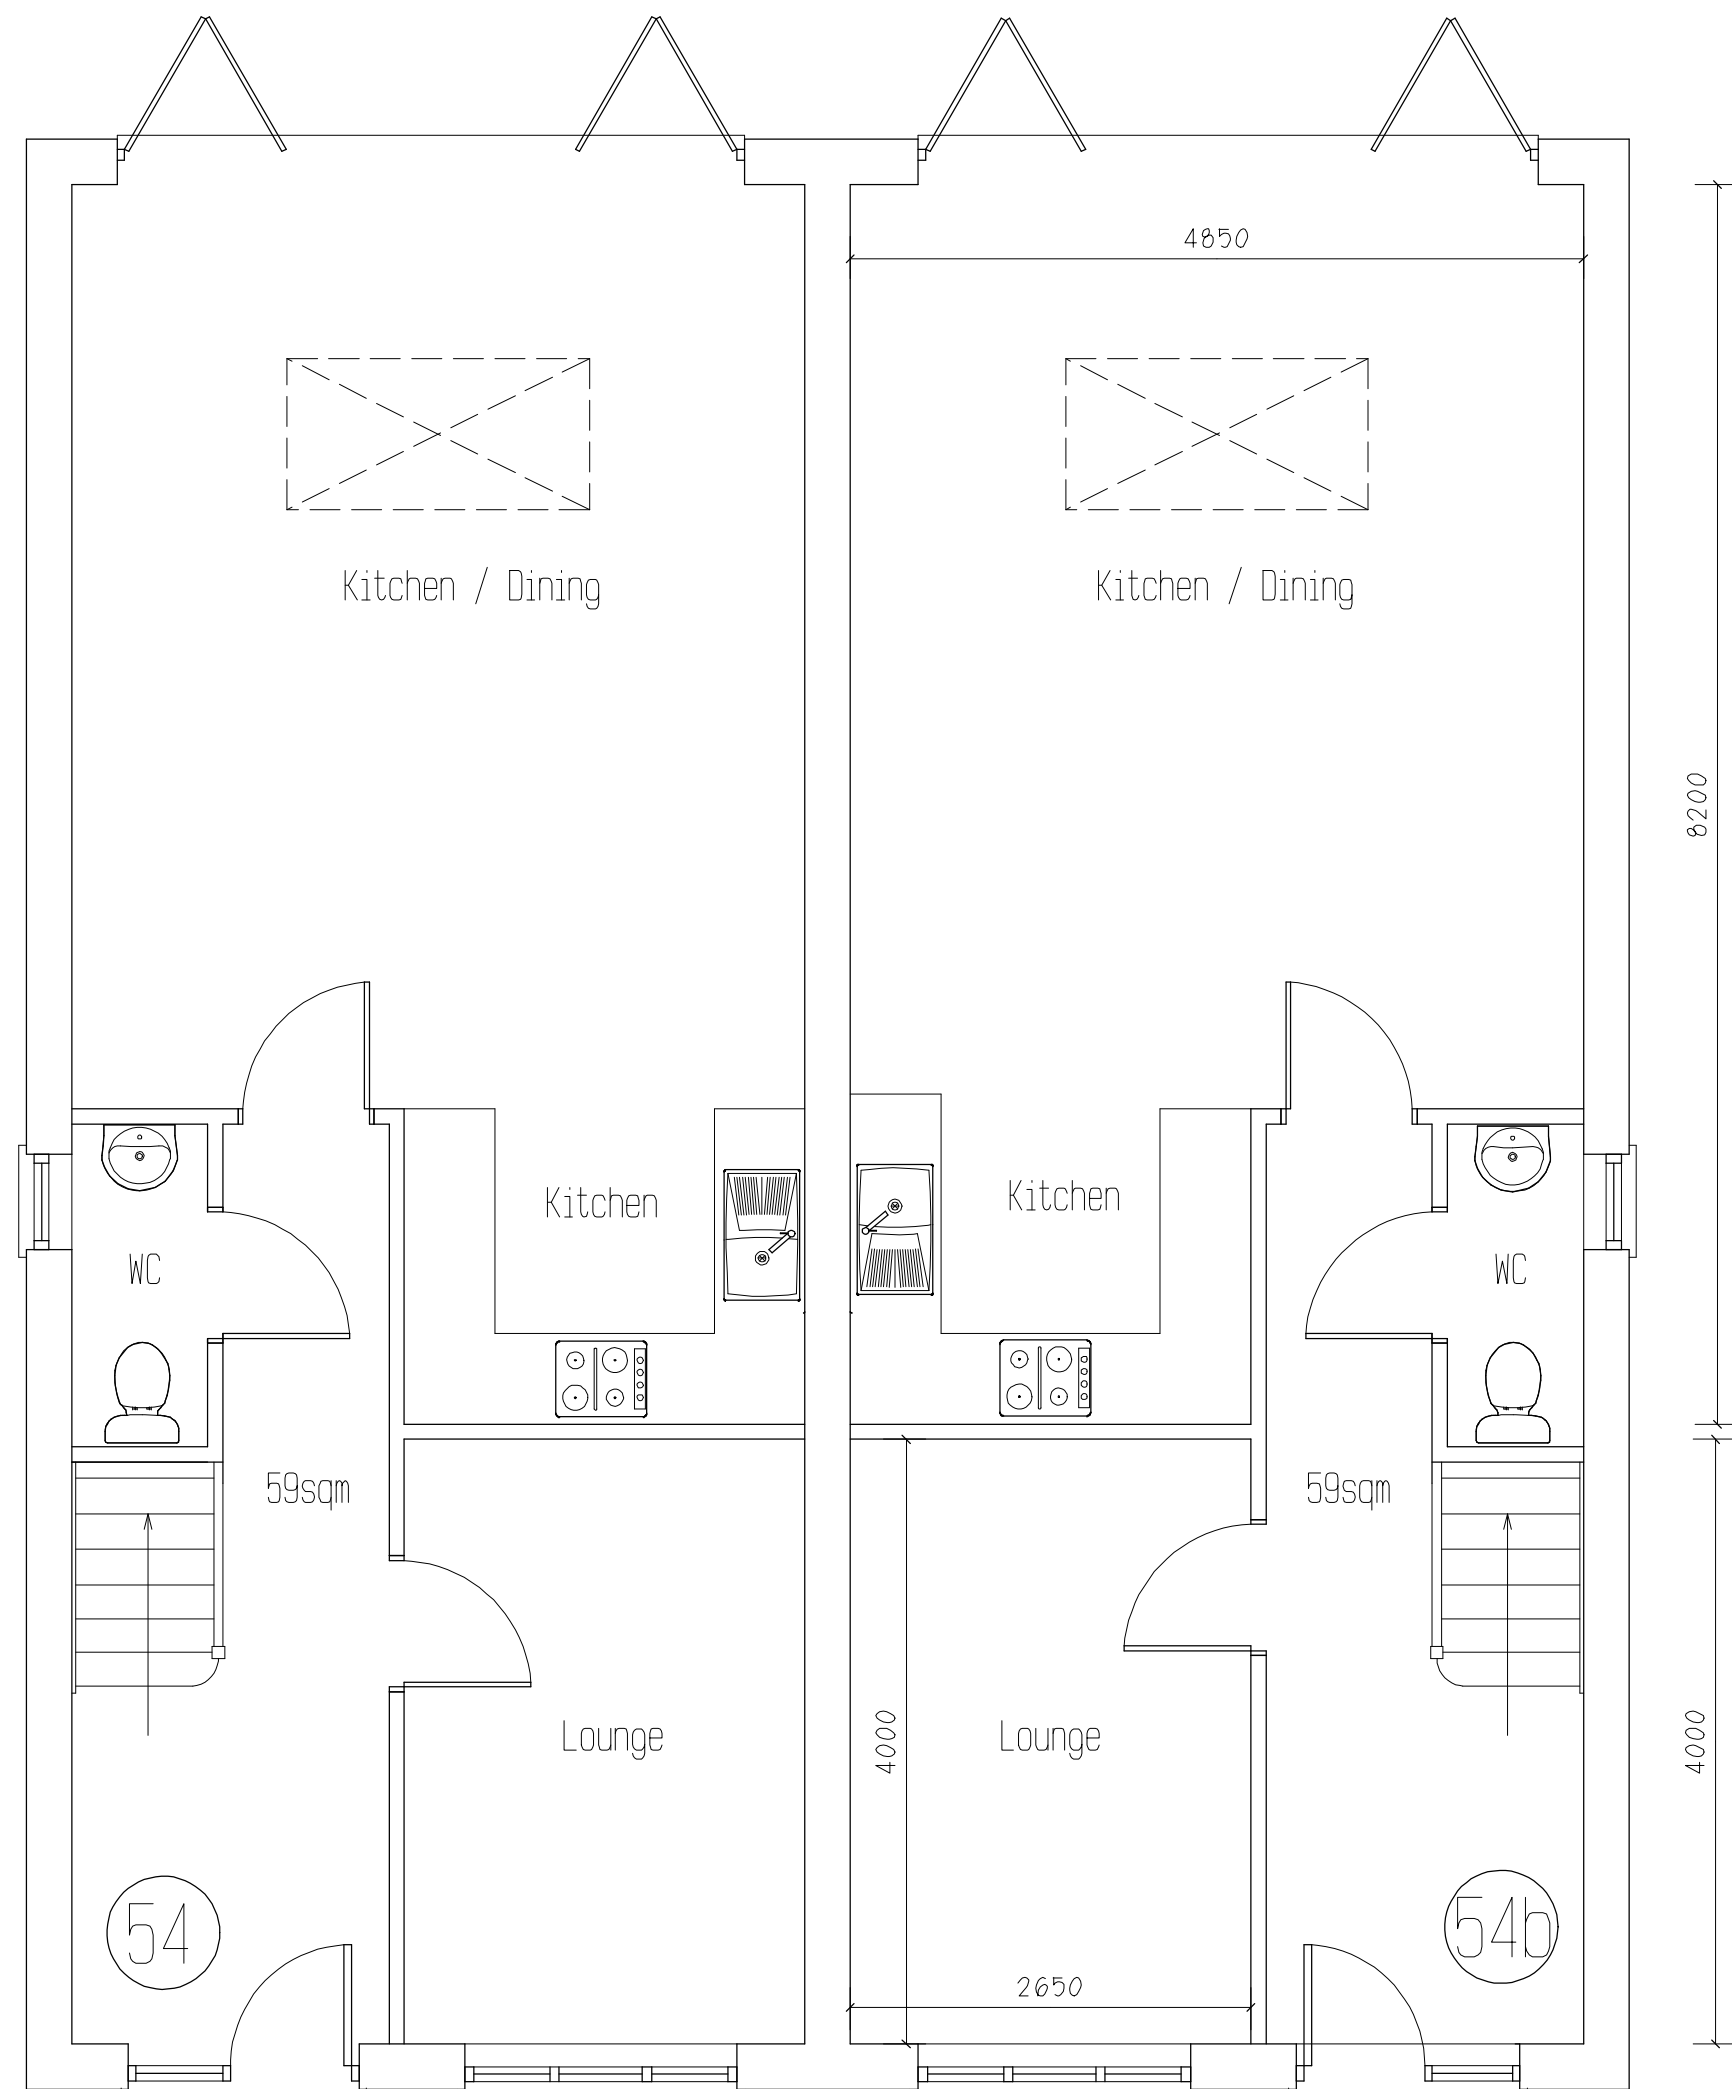

First Floor Plan

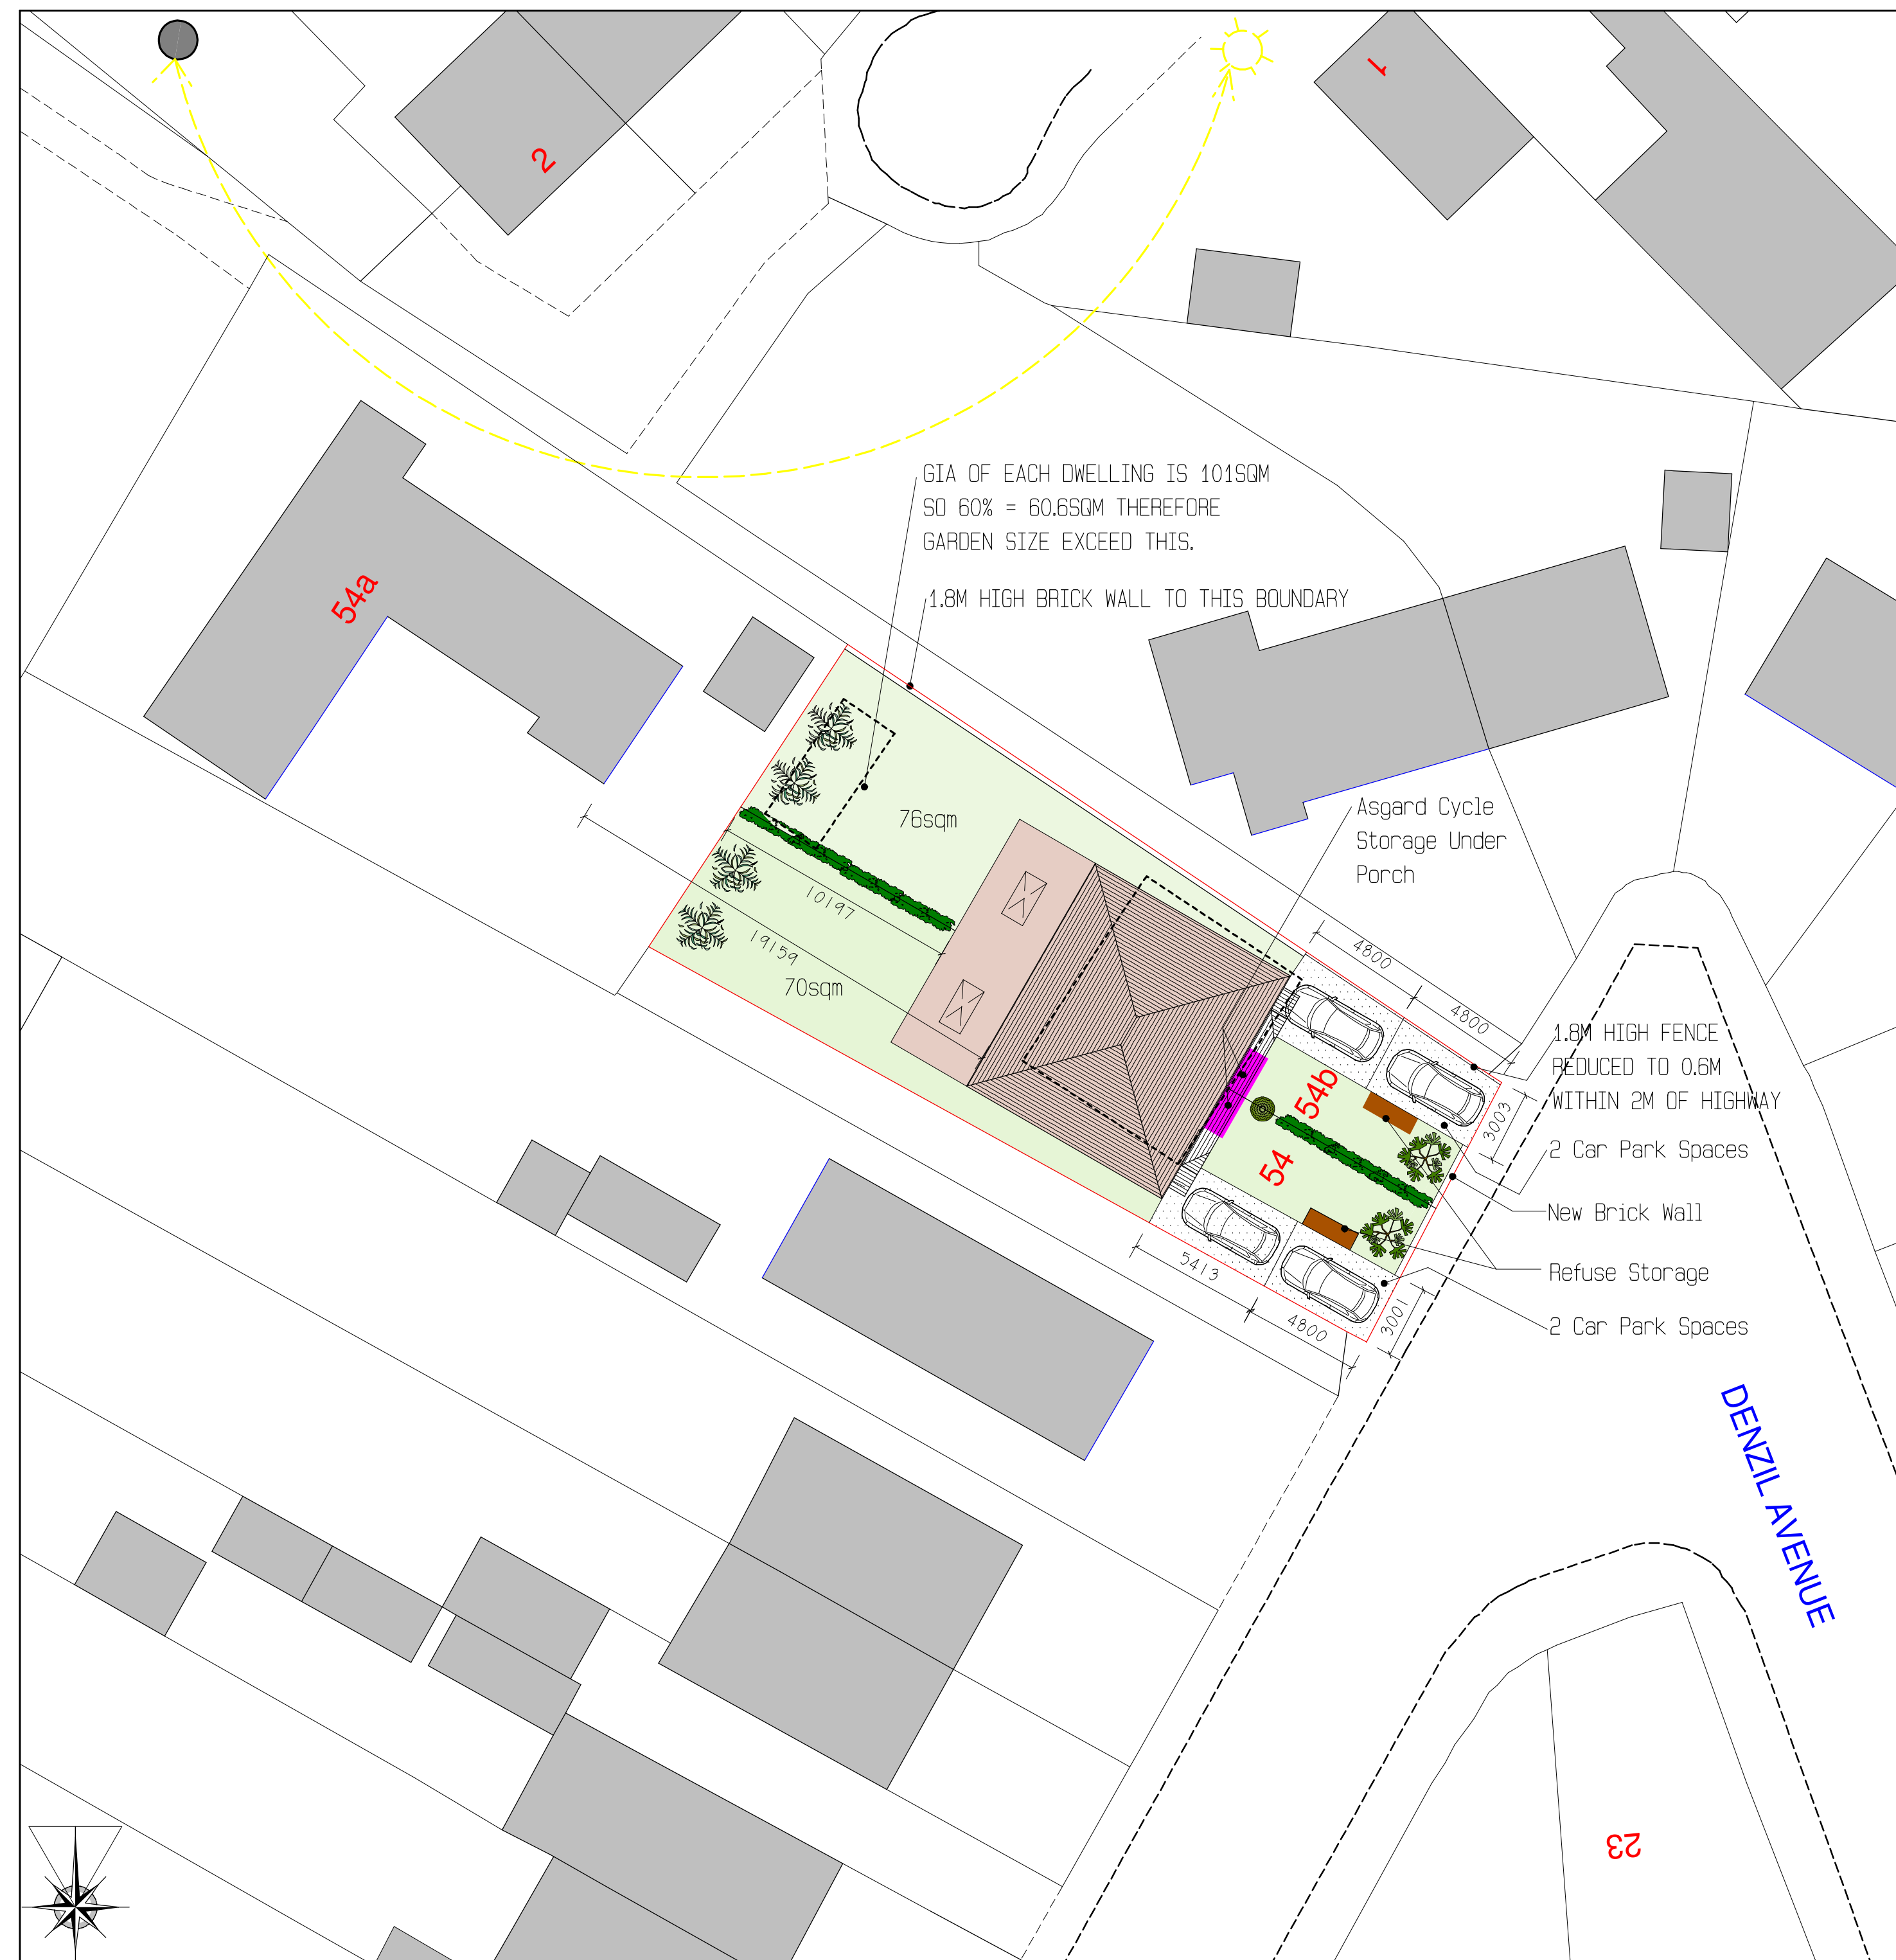

Ground Floor Plan

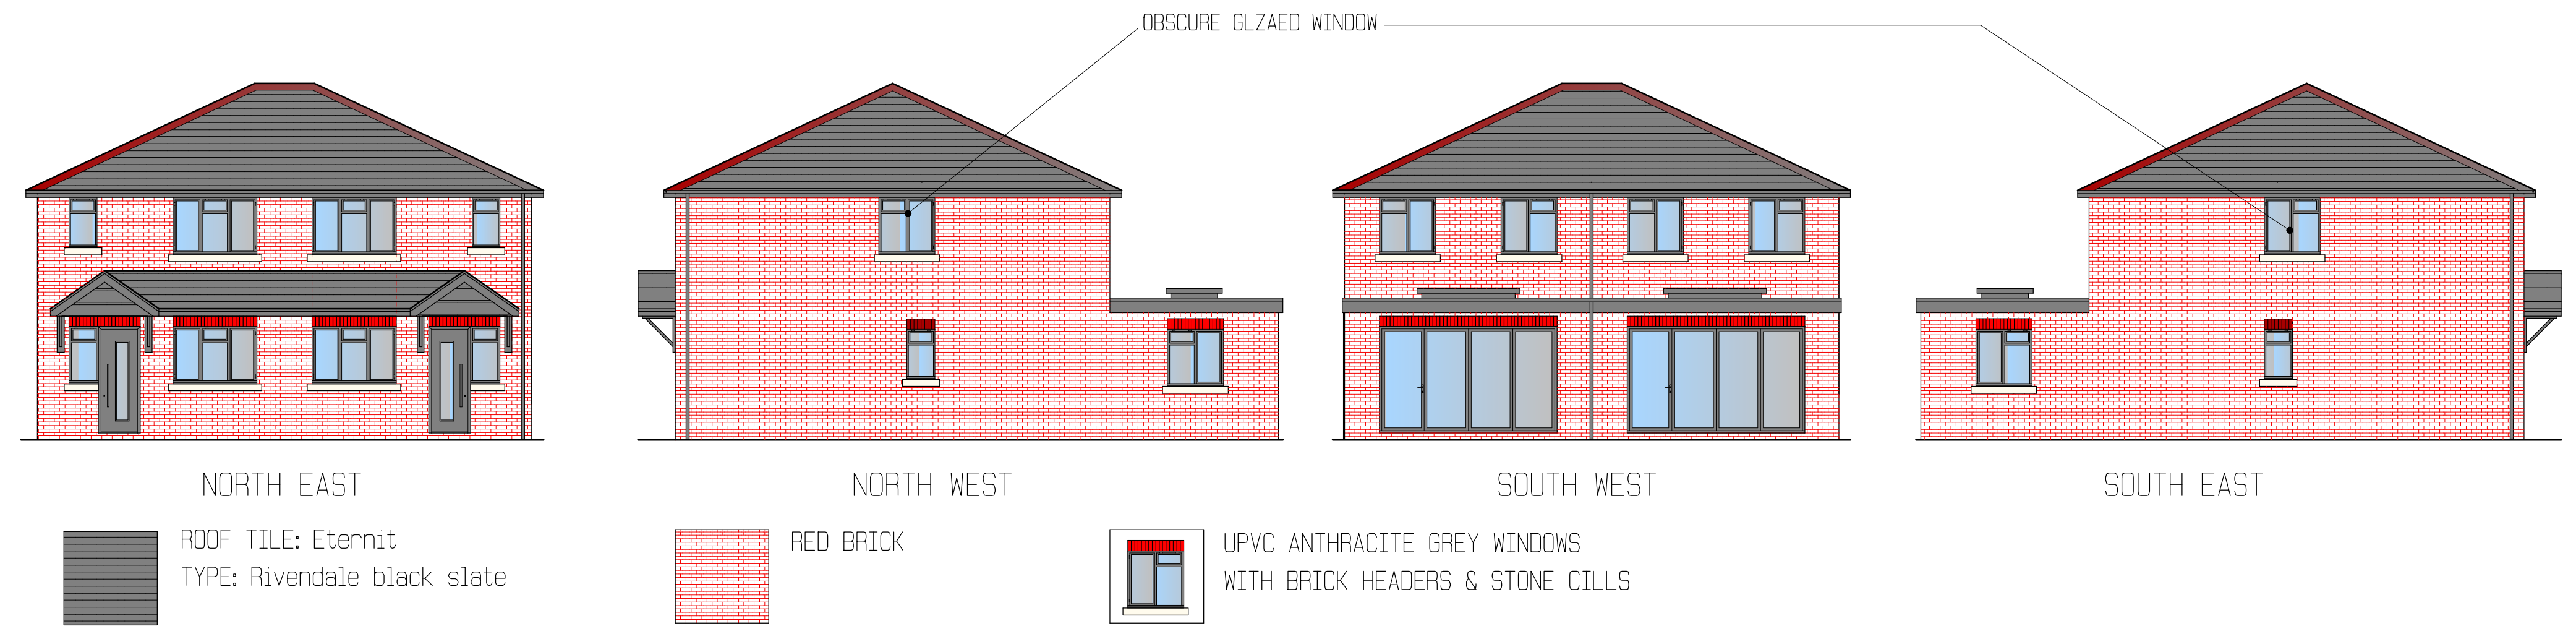

- SITE BOUNDARY
- GRASS
- PERMEABLE PAVING
- SUN PATH
- EXISTING BUILT FORM
- PRIVACY OF RESIDENTIAL USE
- REPLACEMENT DWELLINGS
- EXISTING DEMOLISHED
- MIXED PLANTING TBA

ACA ARCHITECTURAL DESIGN LTD
9 WOODSIDE AVENUE
EASTLEIGH
SO50 9ES
Tel: 07817616023 or Email: acaadesign@gmail.com

Client
Sadiq

Project Title
54 & 54b Denzil Avenue,
Southampton, SO31 5BA

Drawing Title
Proposed Plans

Scale
1:50, 1:100, 1:200 & 1:1250 On A1 Paper
0 1m 2m 3m 4m 5m

© This drawing is the copyright of ACA Design Ltd. It may not be copied, altered or reproduced without their written authority. This drawing must not be scaled IF IN DOUBT ASK !!!

Drawing No.
2025/02

Rev.
B