




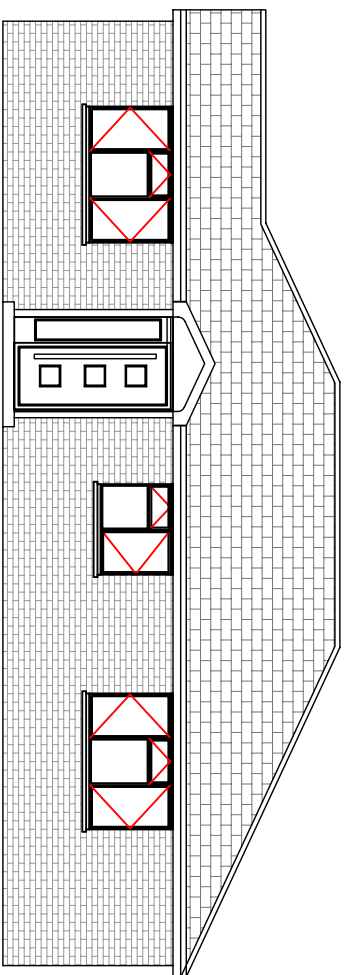


North
Elevations 1 : 100

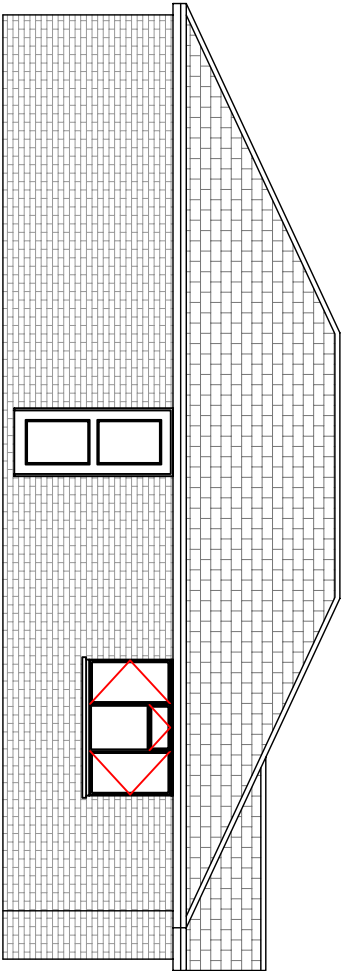


South

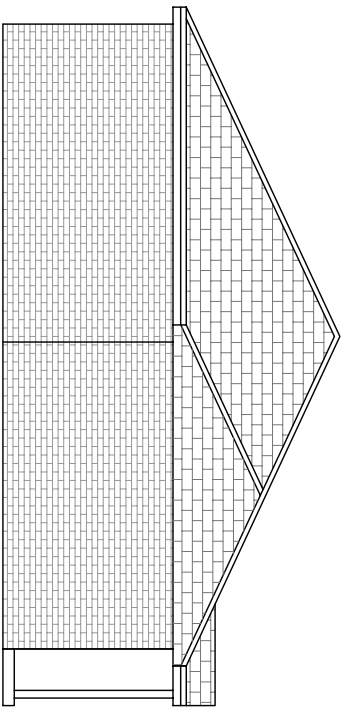


East

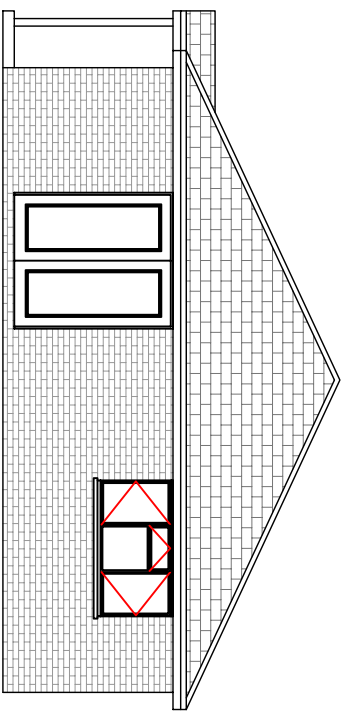

West

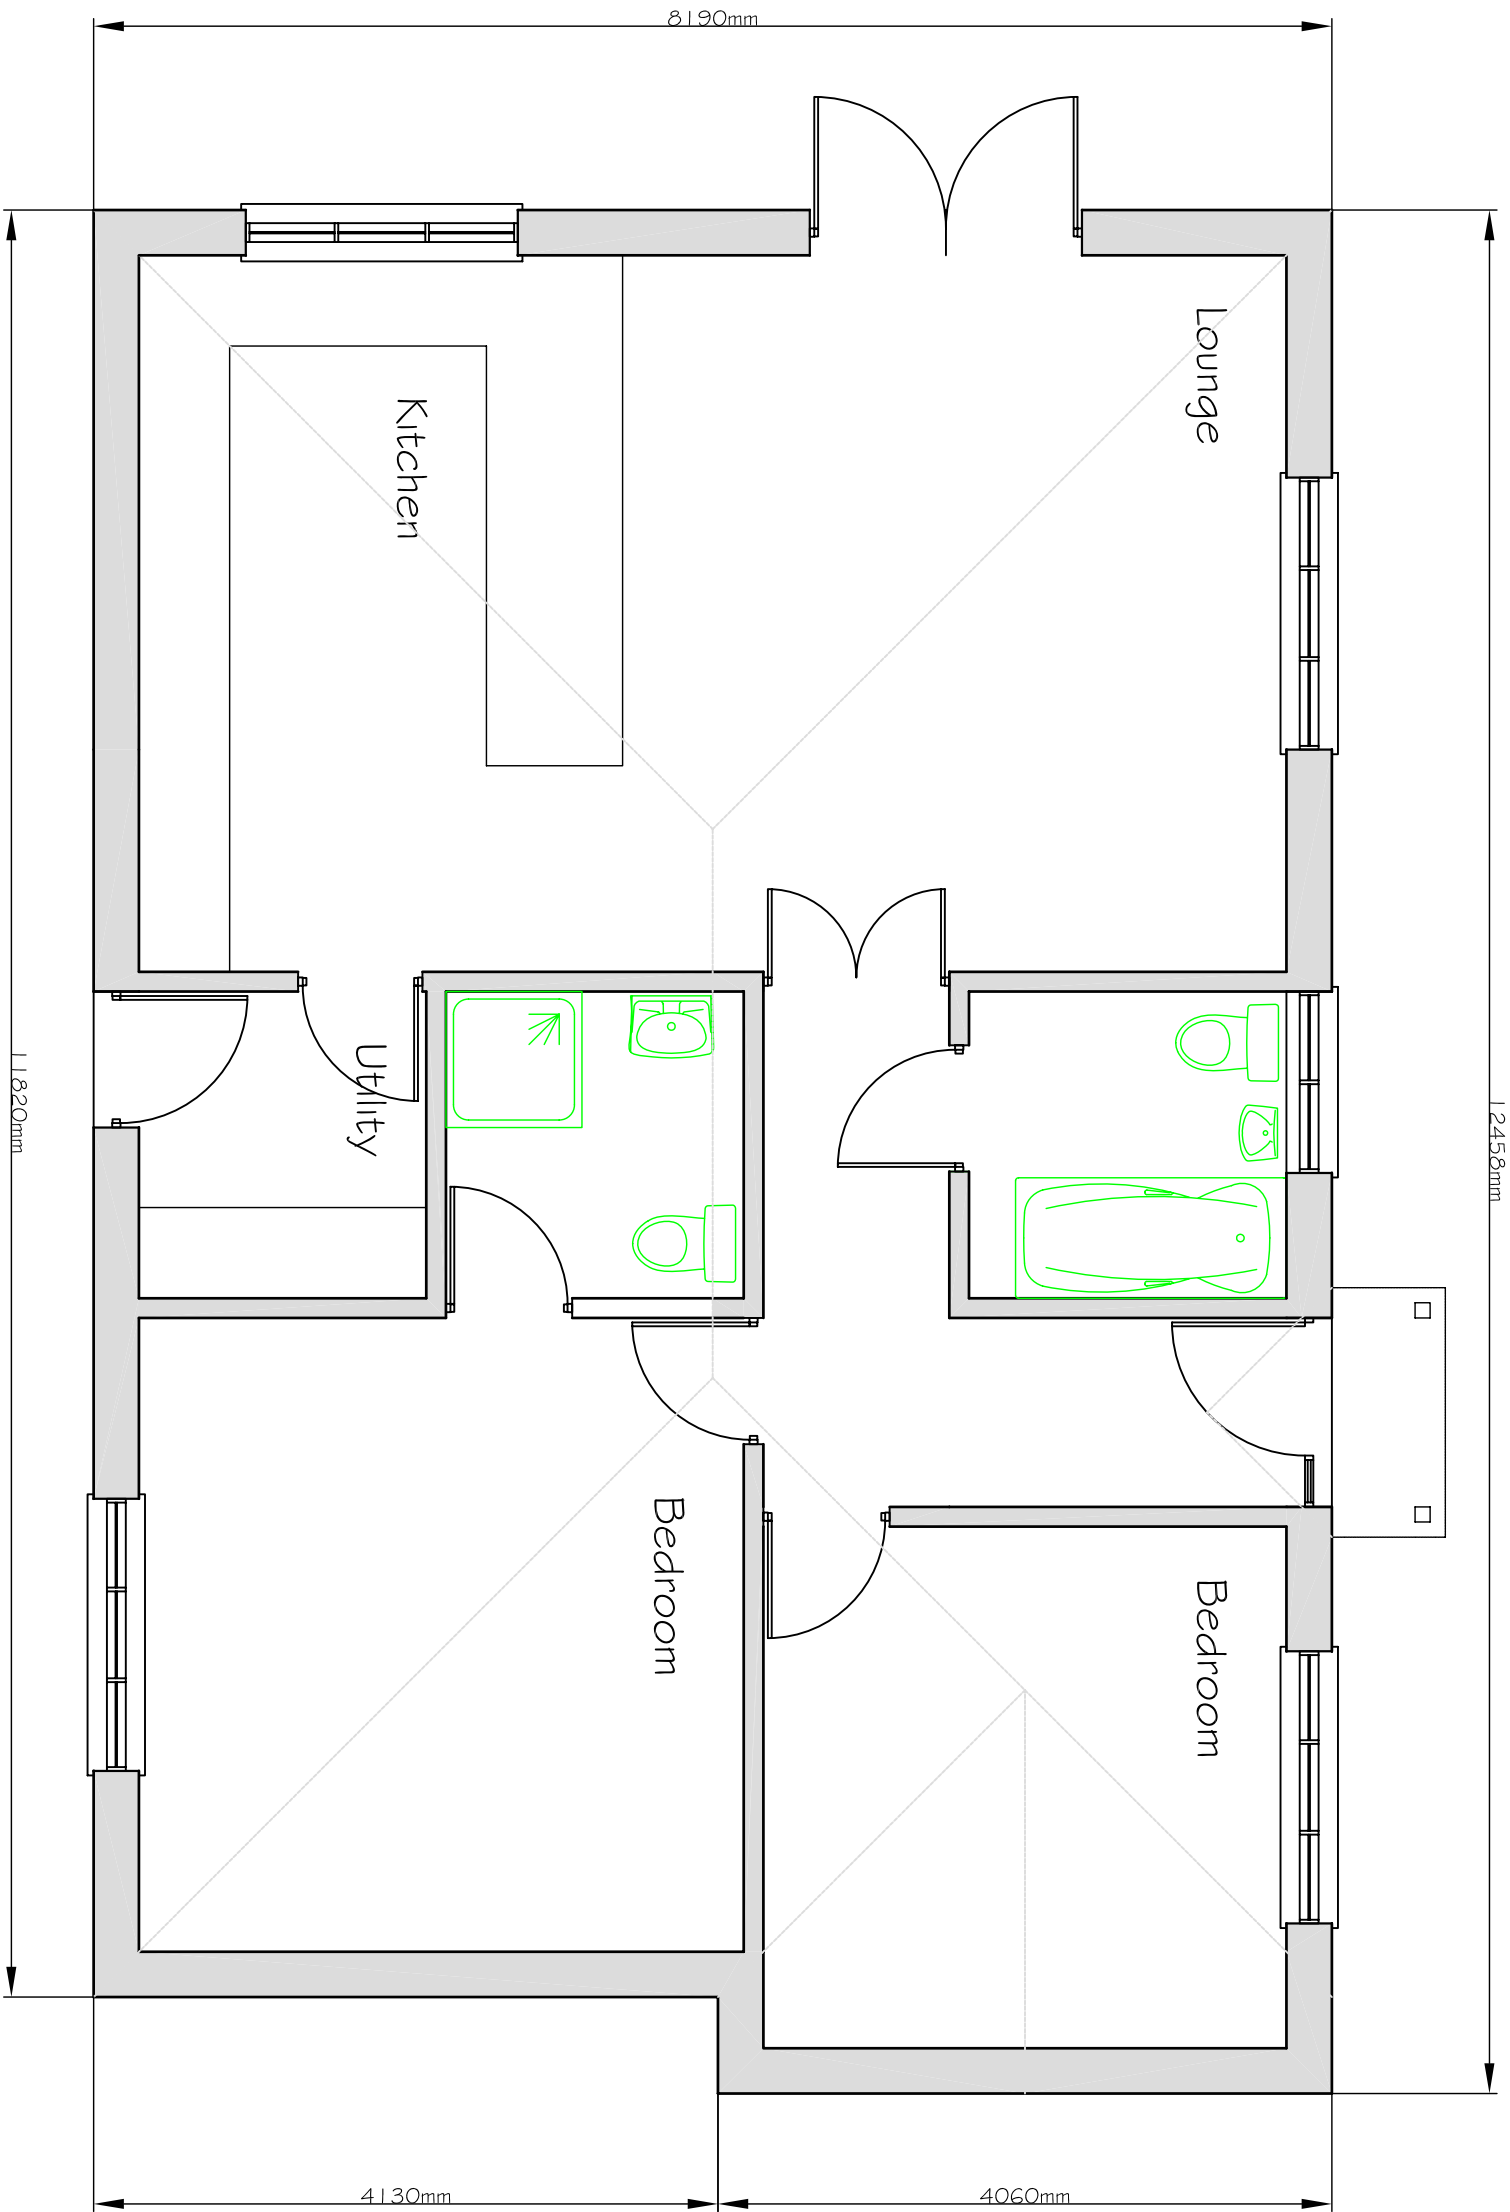

Ground Floor Plan
(1 : 50)

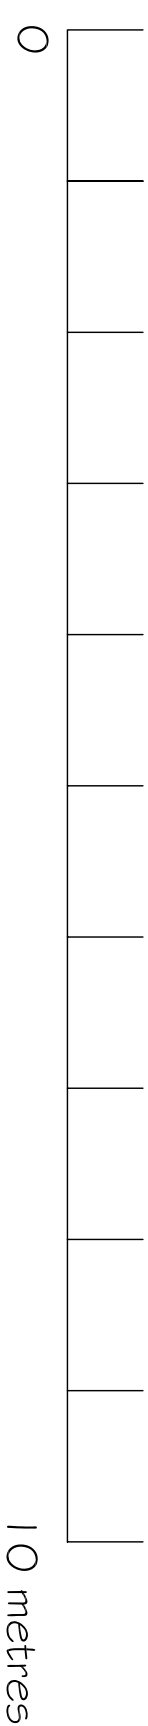

Reproduce at A1

client	L Martinez		
project	Quob Store Bungalow, Quob Lane West End, Southampton, SO30 3HN		
drawing	Proposed bungalow		
scale	As shown @ A1	date	October 2025
drg. no.	2701 661 -03	rev.	
Paul Ashton Ltd 8 Danebury Gardens, Chandler's Ford, SO53 4NQ			