



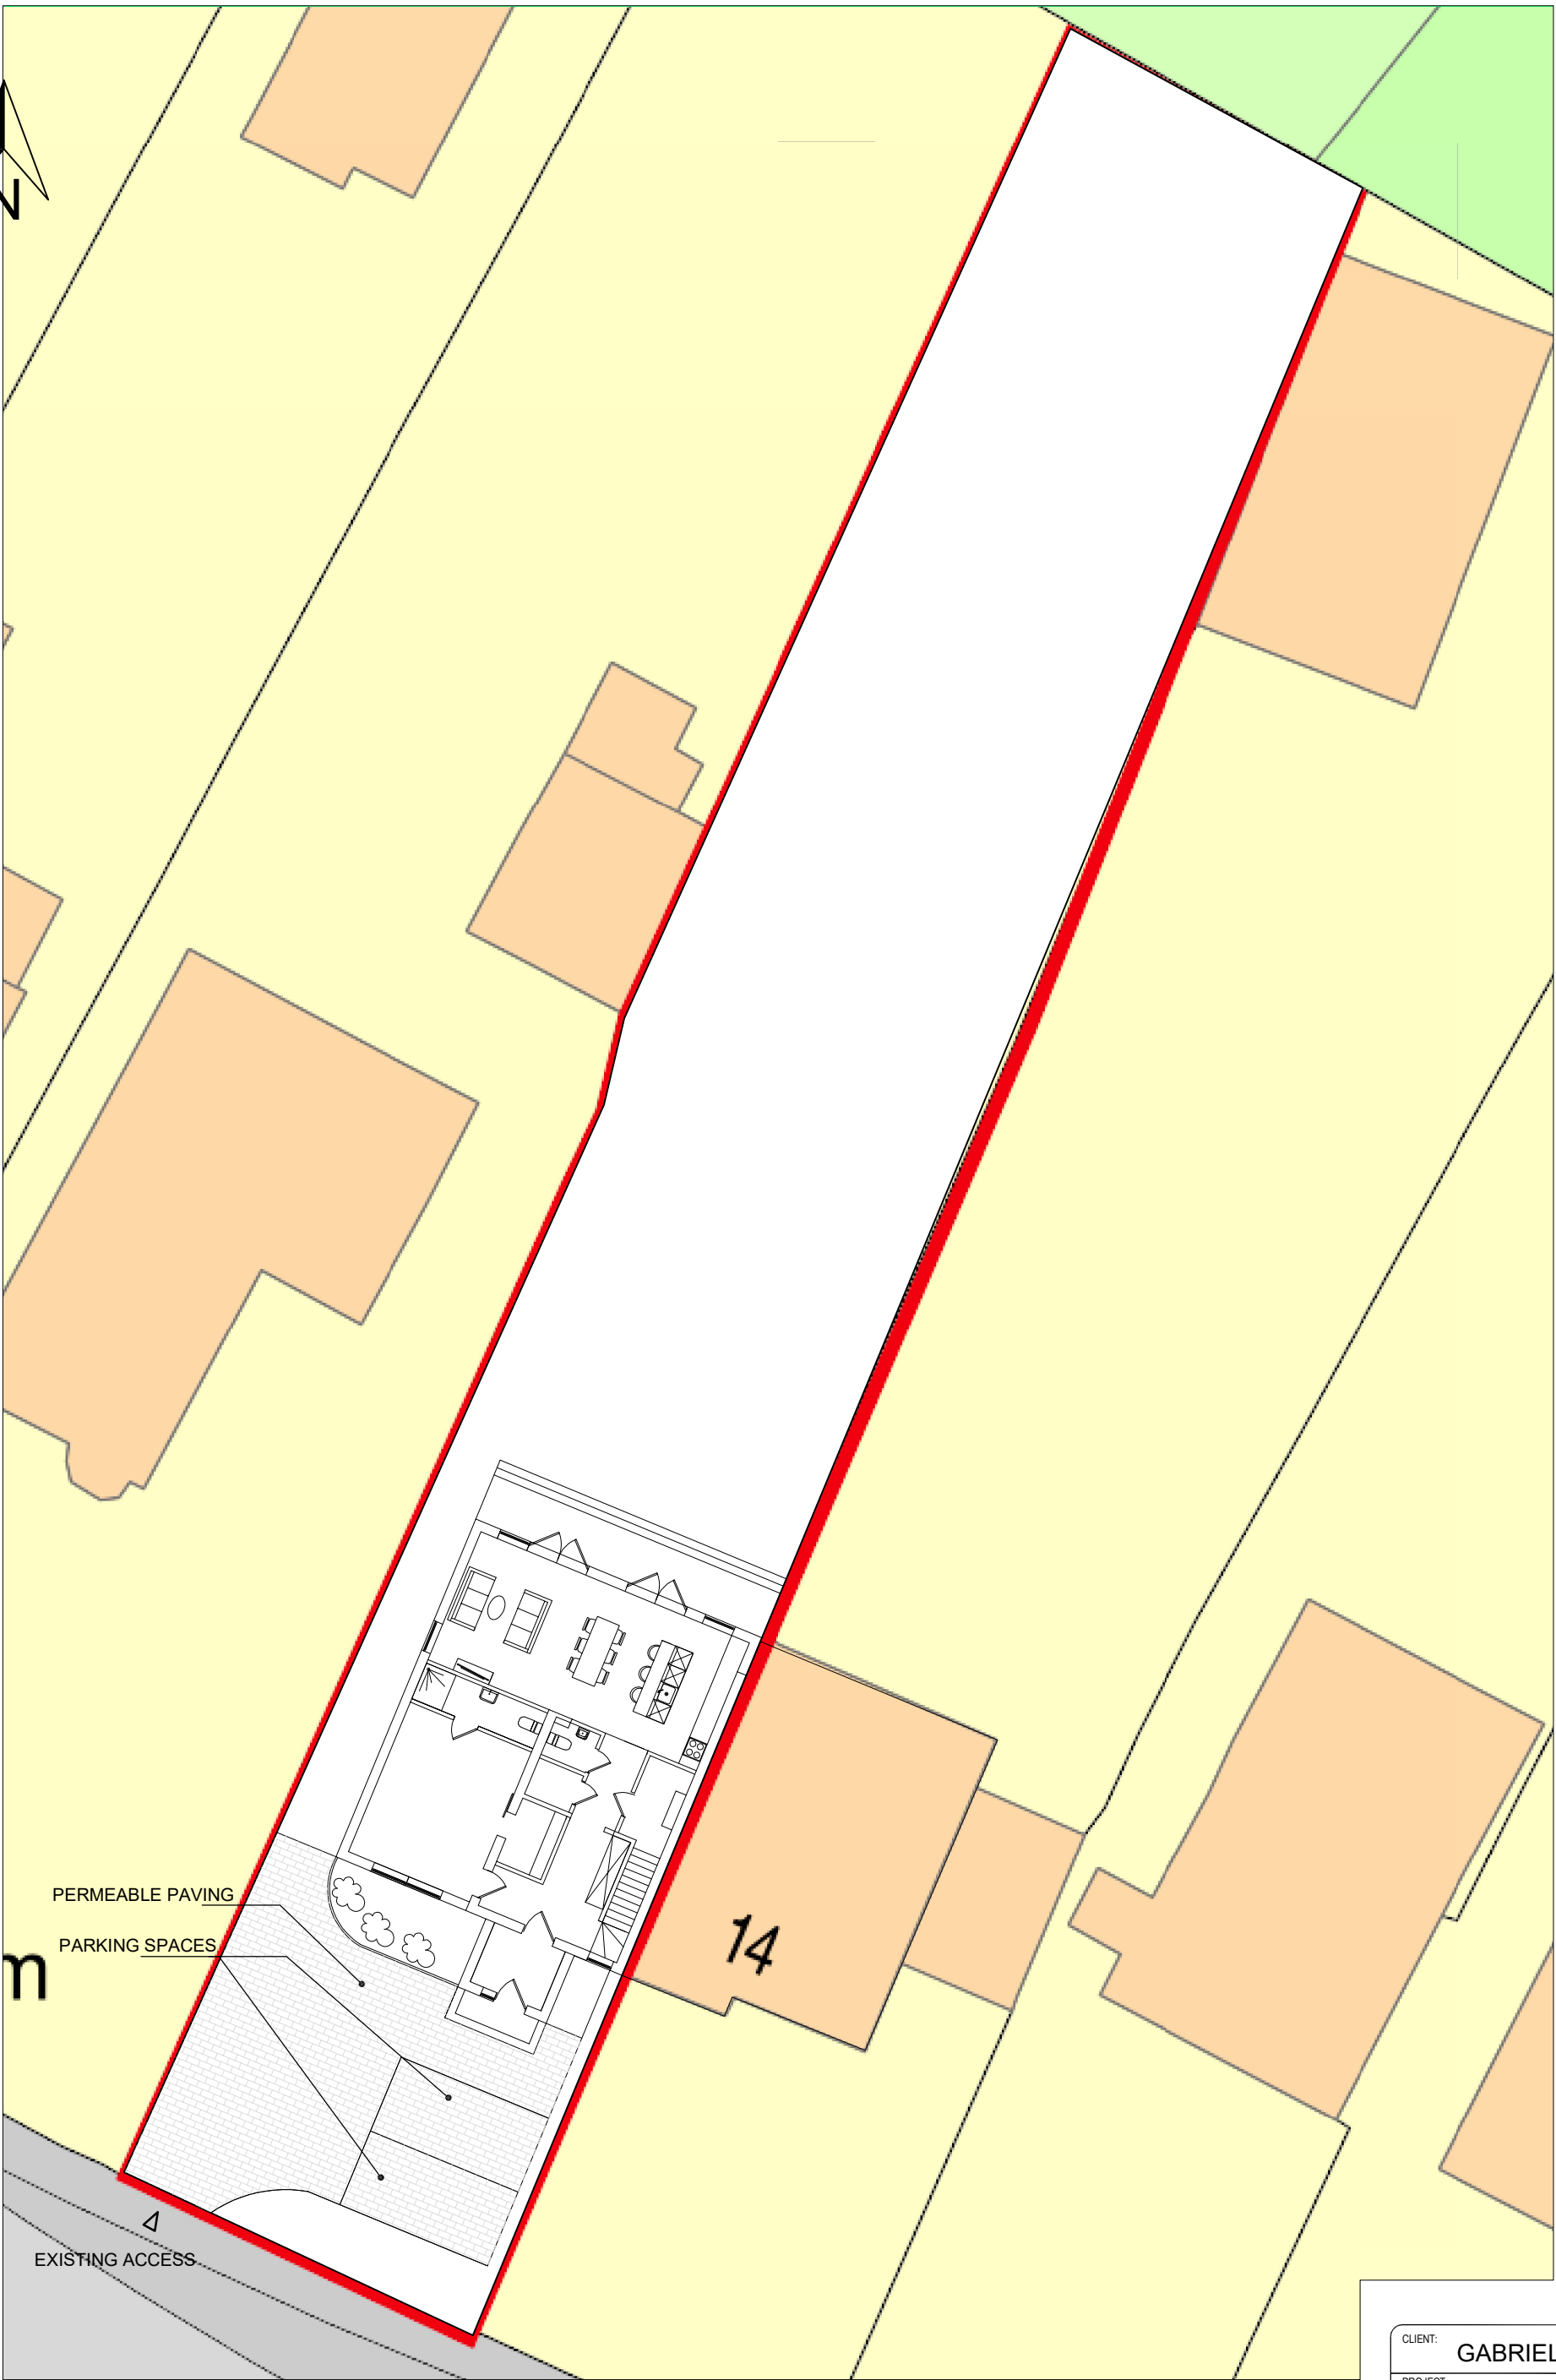

SITE PLAN  
SCALE 1:200

 

|                                    |                    |         |
|------------------------------------|--------------------|---------|
| CLIENT: <b>GABRIEL JANKO</b>       |                    |         |
| PROJECT: 16 Grange Road<br>SO302FB |                    |         |
| TITLE: <b>SITE PLAN</b>            |                    |         |
| DATE:<br>31-10-2025                | DRAWN BY:<br>M L   |         |
| SCALE @ A3:<br>1:200               | CHECKED BY:<br>M L |         |
| PROJECT NO:<br>0125                | DRAWING NO:<br>6   | REV NO: |