



materials key:

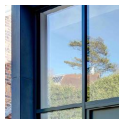

1dark colour
framed doors
and windows



2white render
to match
existing

 

3timber
front door




4photovoltaic
cells (within
recessed
tray system)



5fibre cement
slates


notes:

1. solar cells
2. cladding here made good or replaced with similar non-timber cladding board to match existing

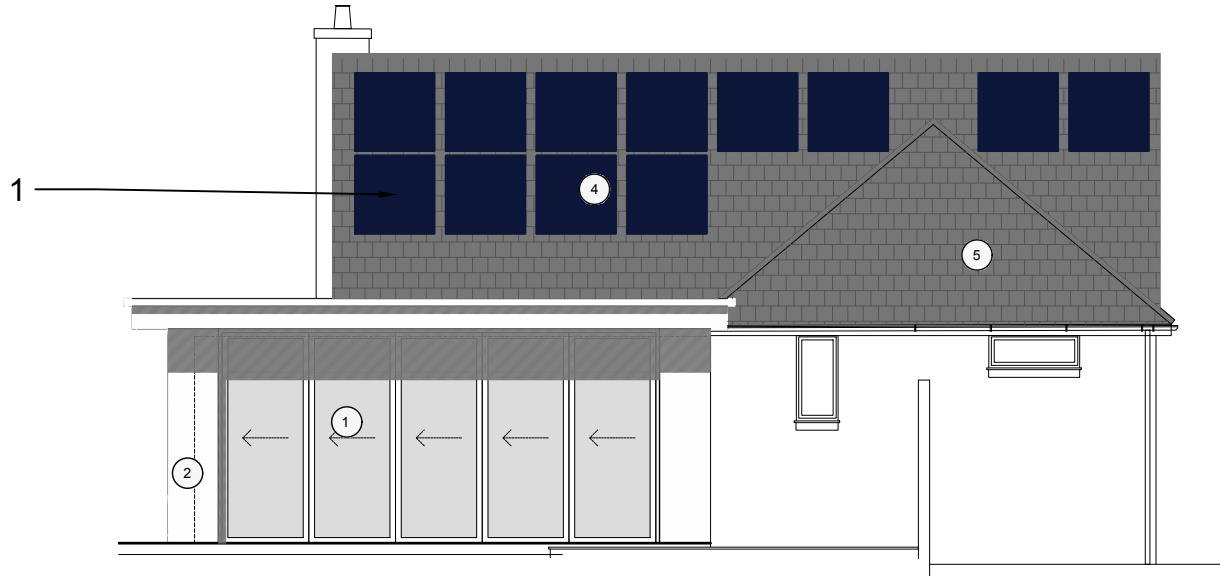

1

proposed east elevation
scale 1:100 @ A3

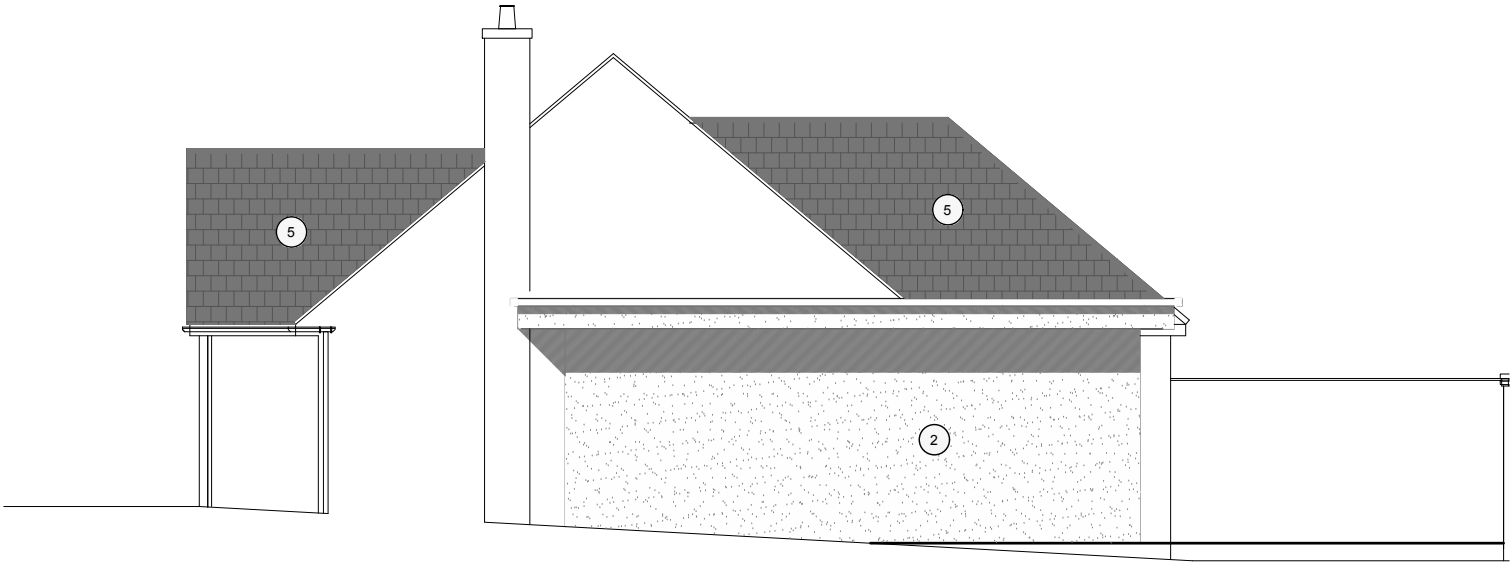


2

proposed south elevation
scale 1:100 @ A3



3

proposed north elevation
scale 1:100 @ A3

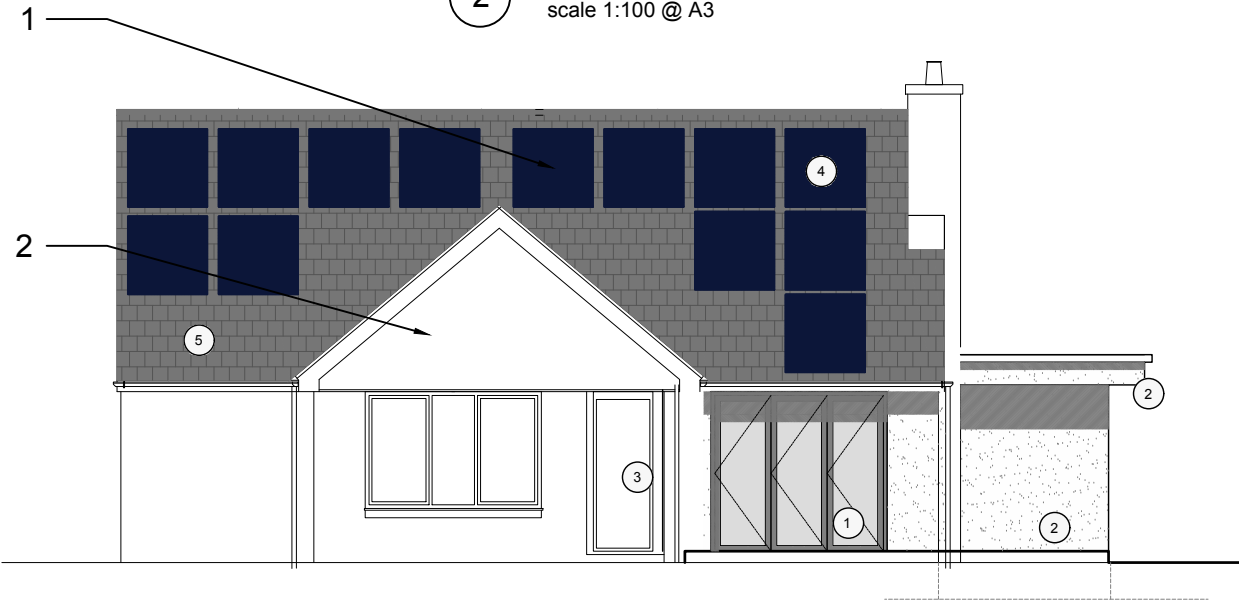

4

proposed west elevation
scale 1:100 @ A3

preliminary


this drawing is not for
construction
this drawing is the
property of:
dwell design

revisions

a/12.01.2024/labelling corrected
b/26.01.2024/proposed air to water heat pump location shown
c/09.05.2025/reduced design shown
d/13.06.2025/note removed
e/27.10.2025/reduced design shown; roof finish revised

scale bars

1:100

 

scale
1:100 @ A3

job name
46 satchell lane

dwell design
ltd

date
august 2023

job number
23020

drawing number
(pl)07

drawing name
proposed elevations

status
preliminary

revision
e