

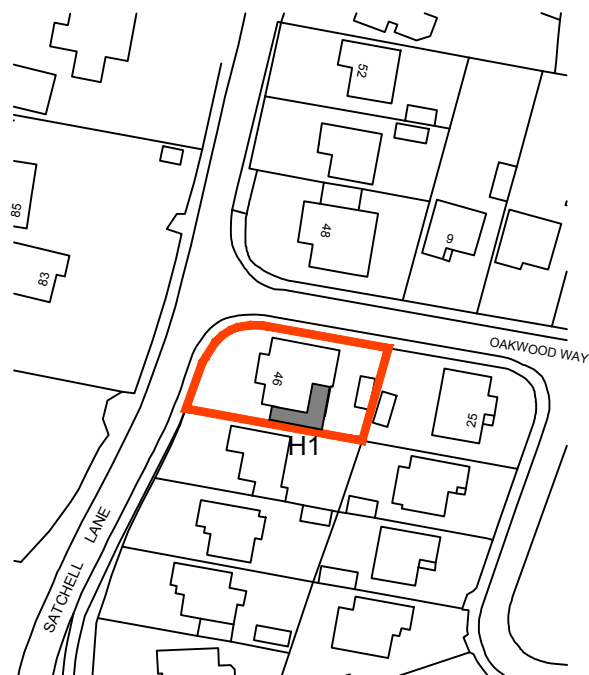


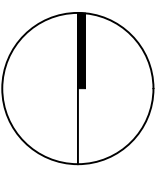

Ordnance Survey, (c) Crown Copyright 2023. All rights reserved.
Licence number 100022432

1 proposed site plan
scale 1:1250 @ A3

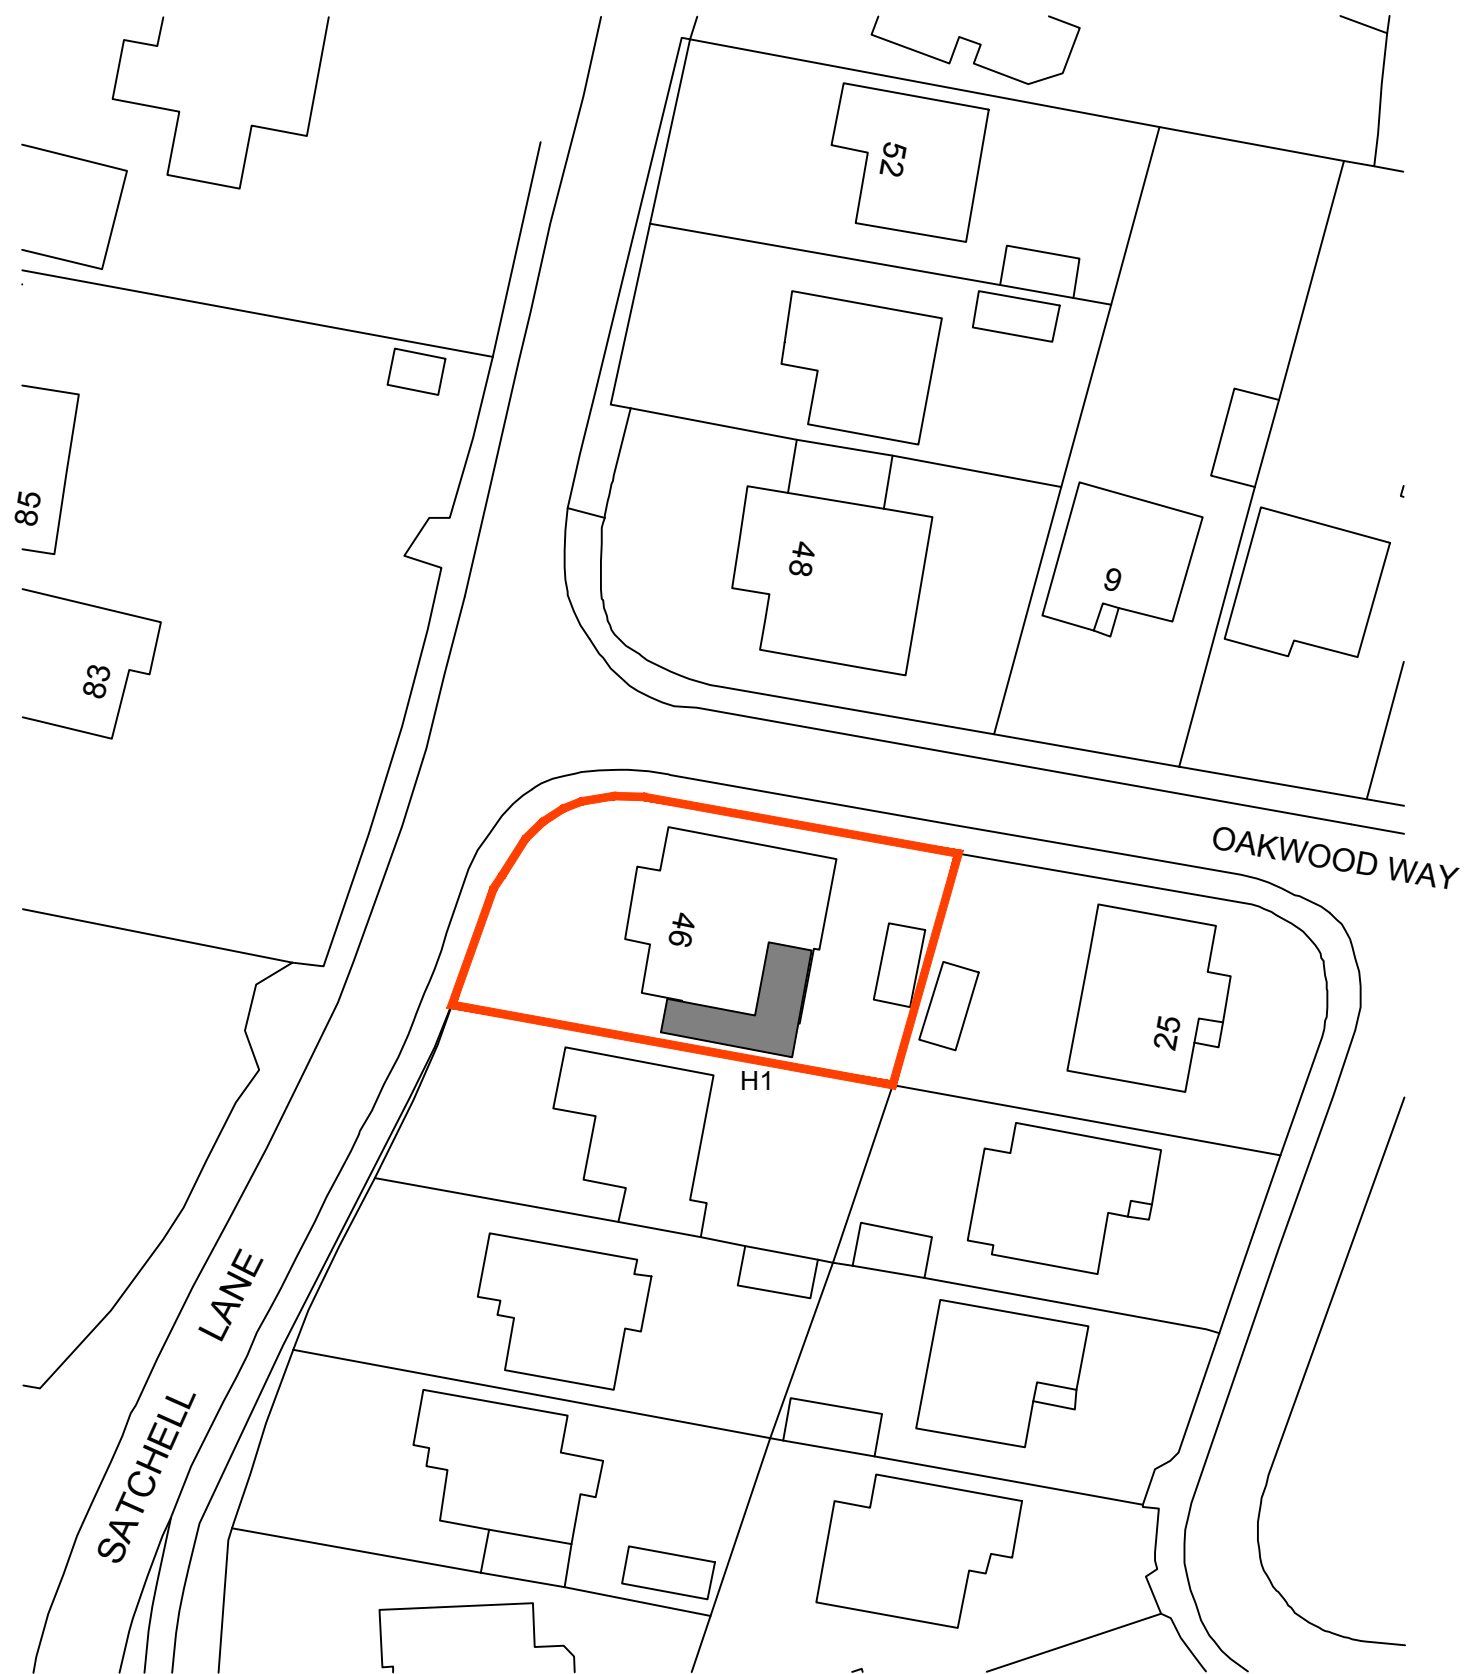

Ordnance Survey, (c) Crown Copyright 2023. All rights reserved.

2 proposed site plan
scale 1:100 @ A3

preliminary


this drawing is not for
construction
this drawing is the
property of:
dwell design

revisions


a/26.01.2024/proposed air to water heat pump location shown
b/09.05.2025/reduced design shown
c/13.06.2025/note removed
d/27.10.2025/outline revised

scale bars

1:1250

 

1:500

 

scale

1:1250/ 1:500
@ A3

date

august 2023

job name

46 satchell lane

job number

23020

drawing number

(pl)04



drawing name

proposed site plans

status

preliminary

revision

d