

key

proposed
new wall


notes:

1.

photovoltaics here
recessed within fibre
cement slate finish


2.

flat roof window

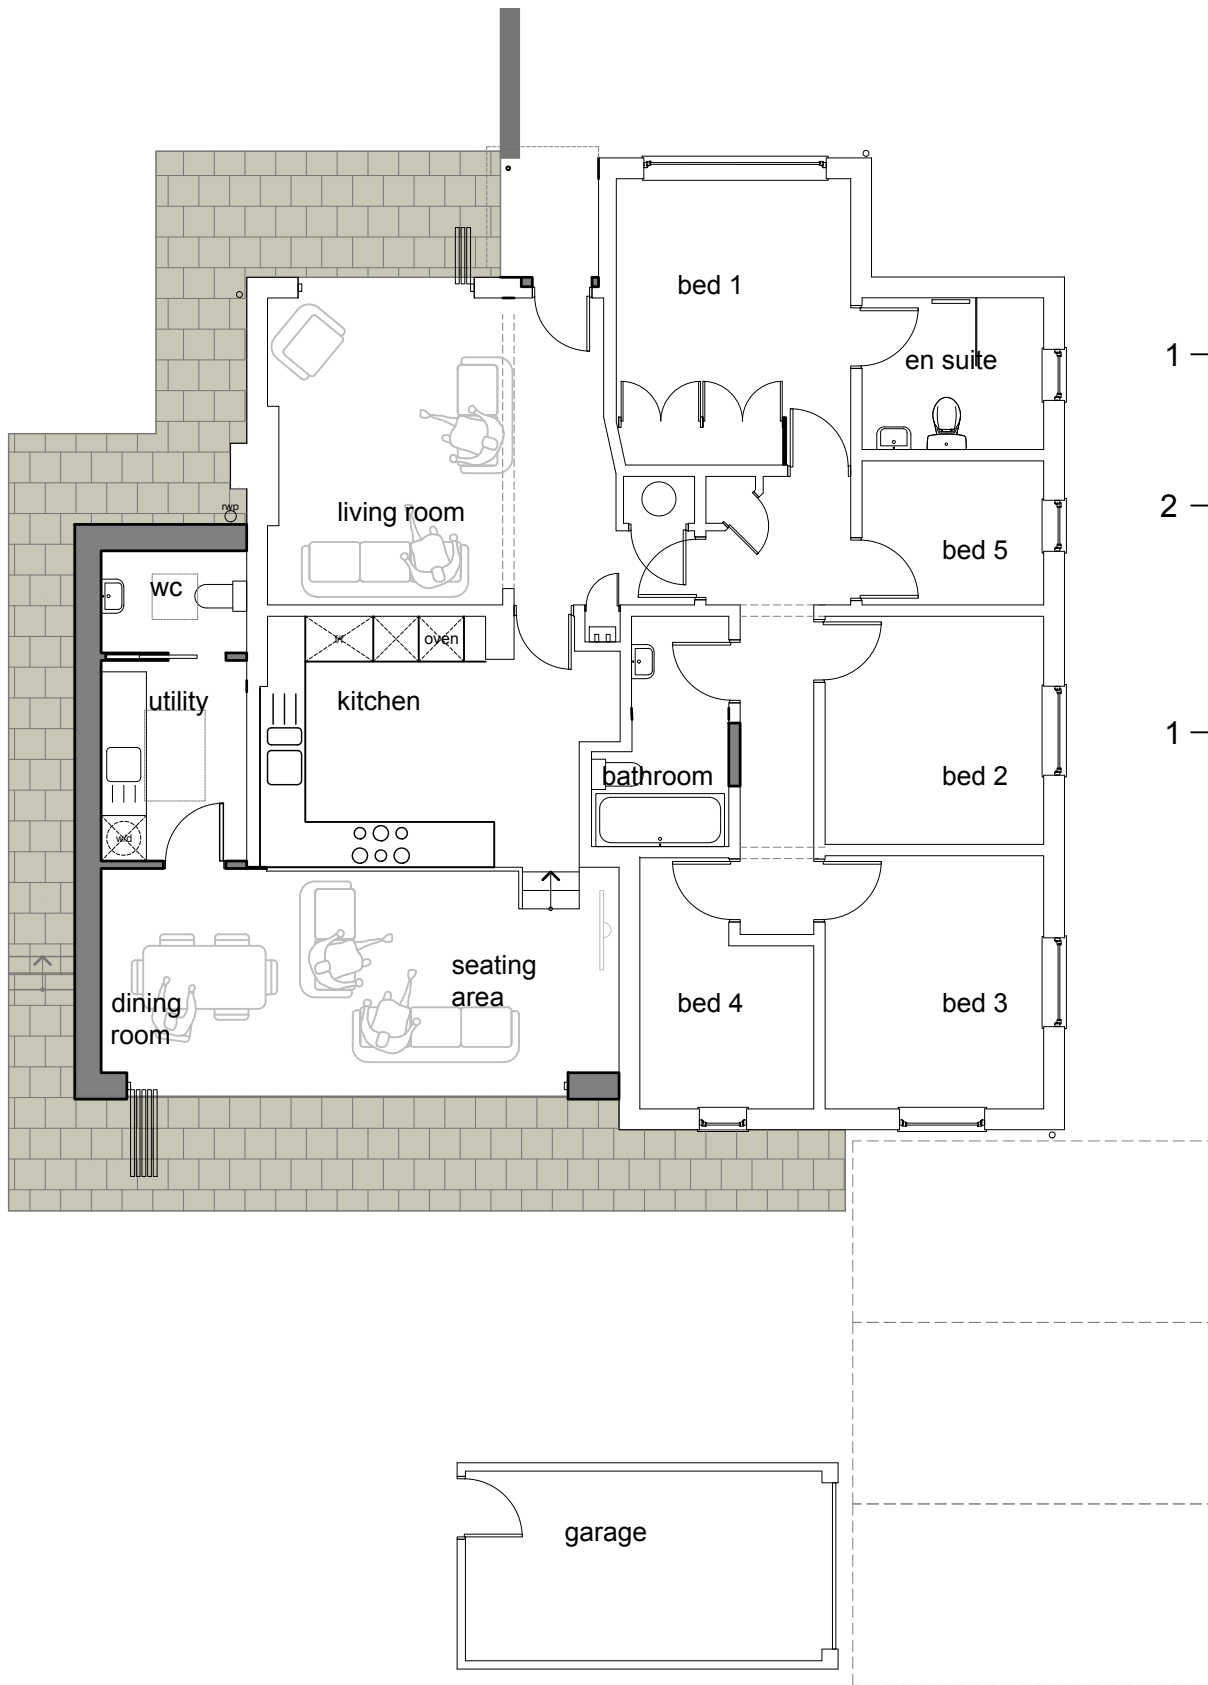

1

proposed ground floor plan
scale 1:100 @ A3

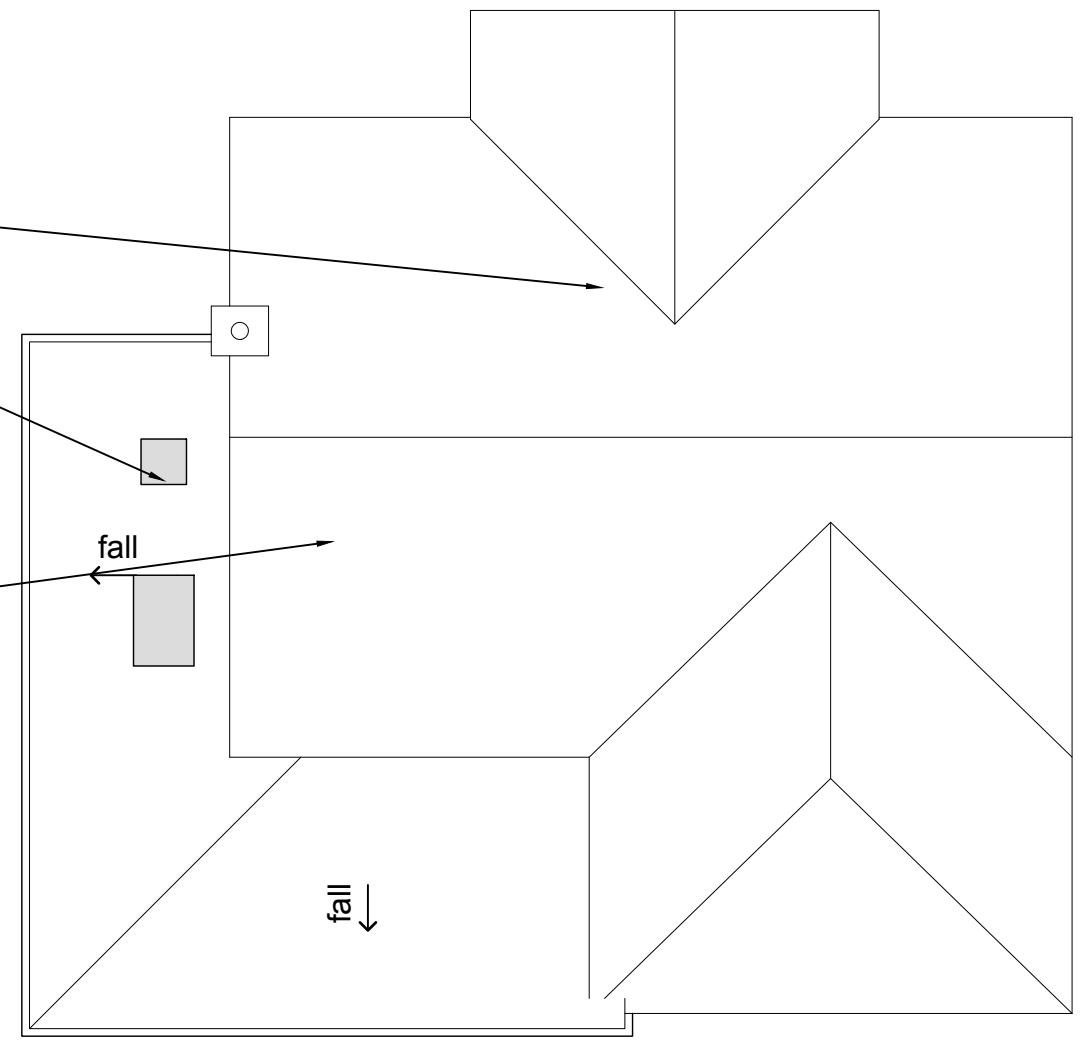

2

proposed roof plan
scale 1:100 @ A3

preliminary