



Do not scale, unless for planning authority purposes. Contractor to verify all dimensions on site and report errors and omissions to designers before commencing work. No deviation from this drawing is permitted without prior written consent. Adjacent properties, structural elements and building technical details are shown for illustrative purposes only unless otherwise stated.

NOTES:

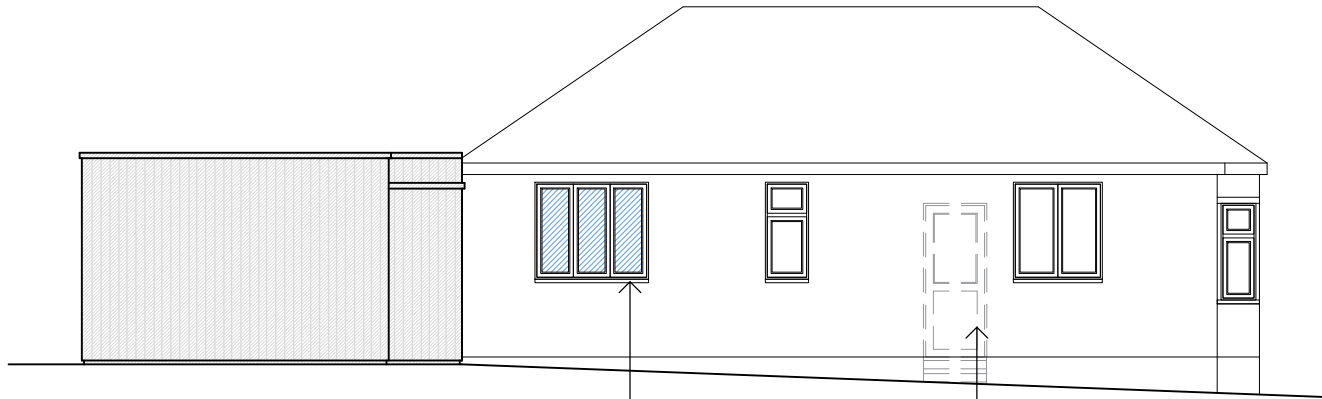


Proposed North Elevation
1:100


Proposed new window
Existing door to be blocked up. Brick to match existing

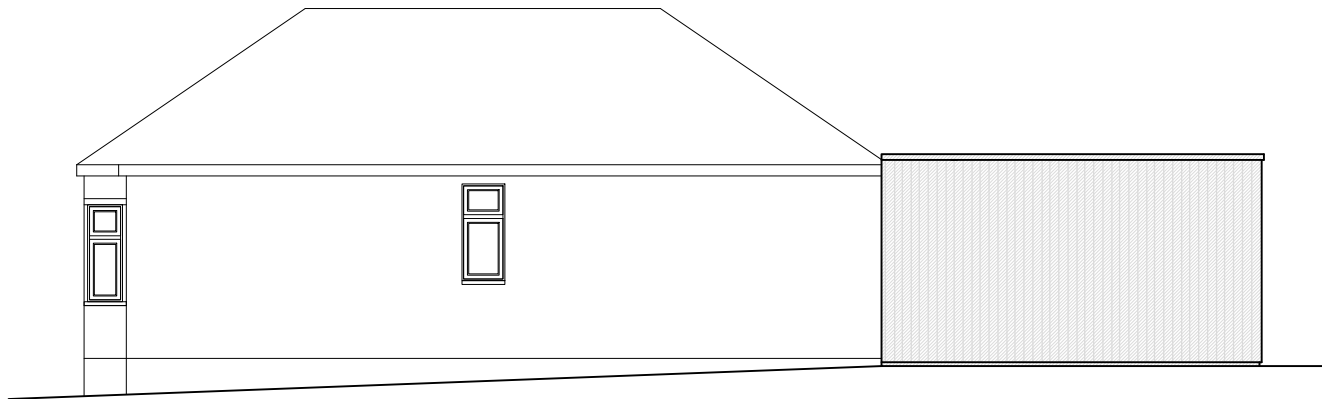


Proposed South Elevation
1:100

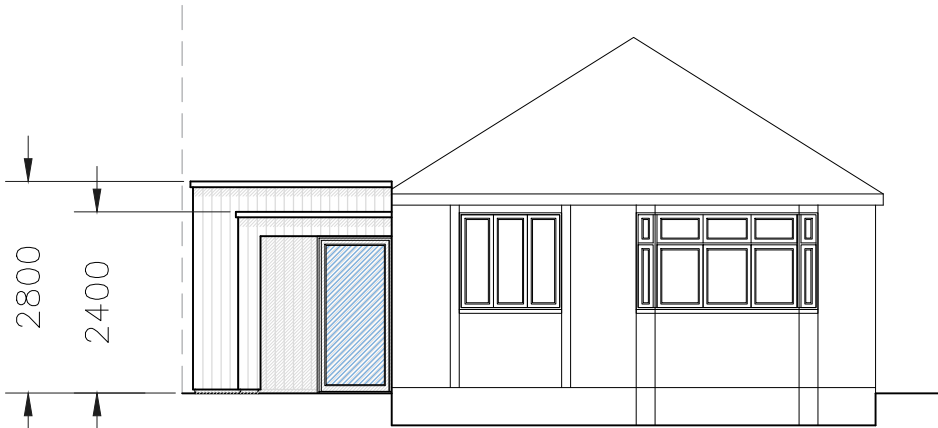

Proposed West Elevation
1:100

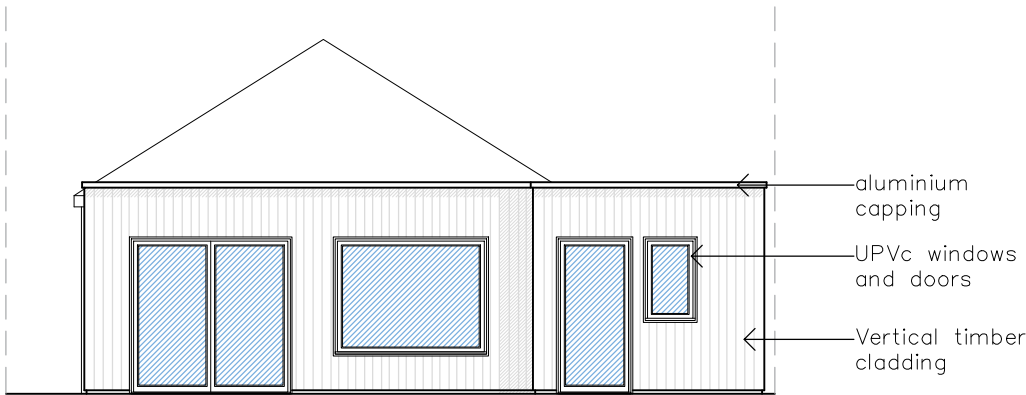

Proposed East Elevation
1:100

 

REV No:	REVISION:	BY:	DATE:
CLIENT/PROJECT: Mr & Mrs Stone 32 Charmwen Crescent West End SO30 3AQ			
SHEET TITLE: PLANNING APPLICATION Proposed Elevations			
SCALE: As shown @ A3	APPROVED BY:		
DATE DRAWN: 24.10.2025	DRAWN BY:		AP
DRAWING No:	SHEET No.:		03 of 04
S-09-25-0052-004	Rev. No.:		
Seed. building design ARCHITECTURAL DRAWING & PLANNING SOLUTIONS M: 07554 665768 seeddesignstudio@outlook.com			

CONFIDENTIAL
This drawing and the copyright herein are the property of the draftsman. This drawing must not be used, copied or otherwise duplicated without prior written permission of the draftsman. No articles must be manufactured in accordance with this drawing or used other than permitted by the draftsman.