


NOTES
This drawing is the copyright of designaplace, and may not be copied, altered or reproduced in any way without owner's prior written authority.
Consent to be drawn or site plan to be drawn should be reported to designaplace immediately. Do not scale except for local authority purpose.
If in doubt ask.

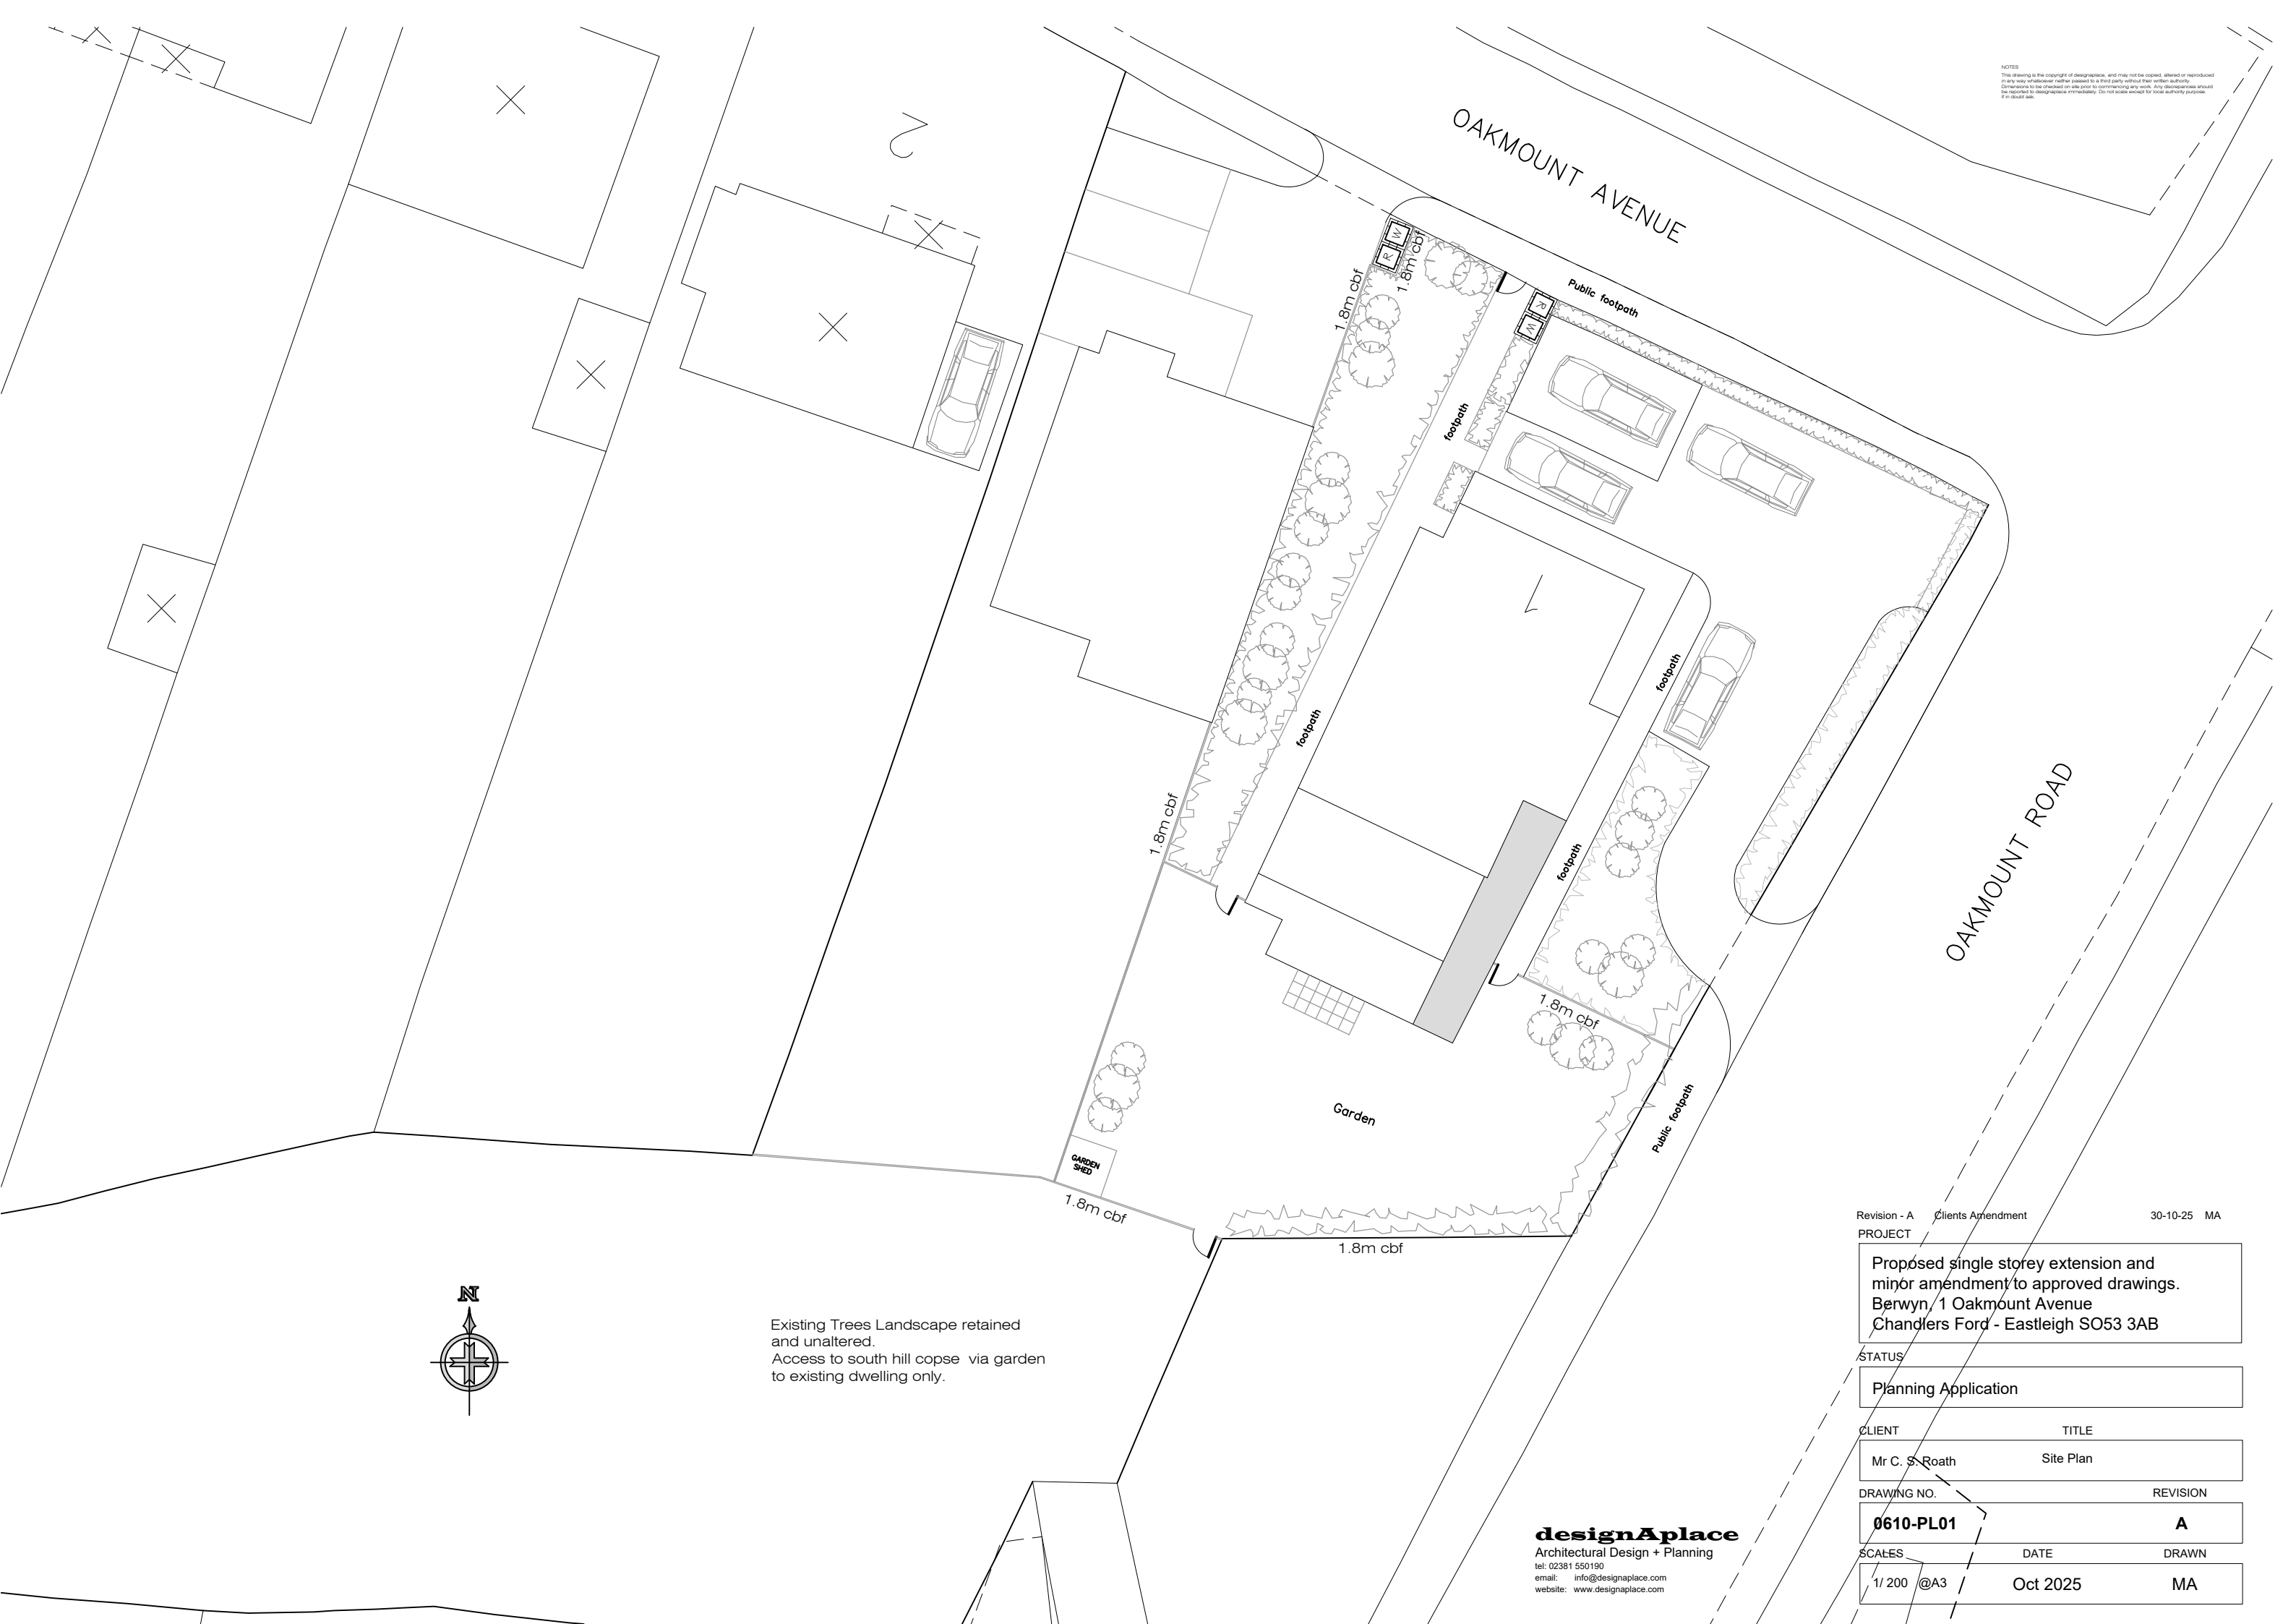

Existing Trees Landscape retained
and unaltered.
Access to south hill copse via garden
to existing dwelling only.

designAplace
Architectural Design + Planning
tel: 02381 550190
email: info@designaplace.com
website: www.designaplace.com

Revision - A Clients Amendment 30-10-25 MA
PROJECT

Proposed single storey extension and
minor amendment to approved drawings.
Berwyn, 1 Oakmount Avenue
Chander Ford - Eastleigh SO53 3AB

STATUS
Planning Application

CLIENT TITLE
Mr C. S. Roath Site Plan

DRAWING NO. REVISION
0610-PL01 A

SCALES DATE DRAWN
1/ 200 @A3 Oct 2025 MA