




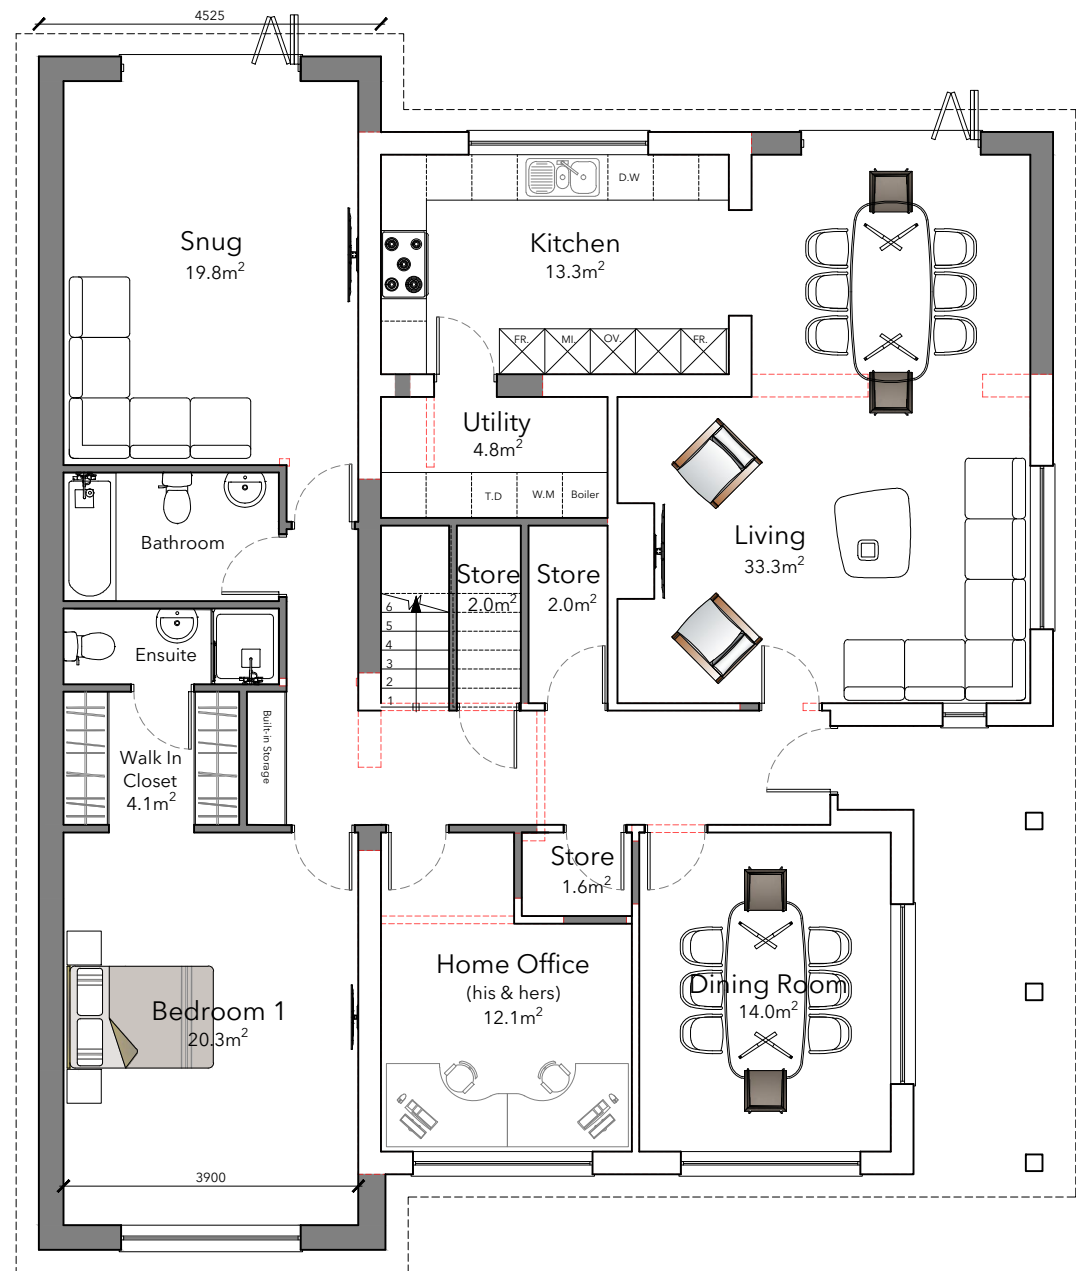

Ground Floor

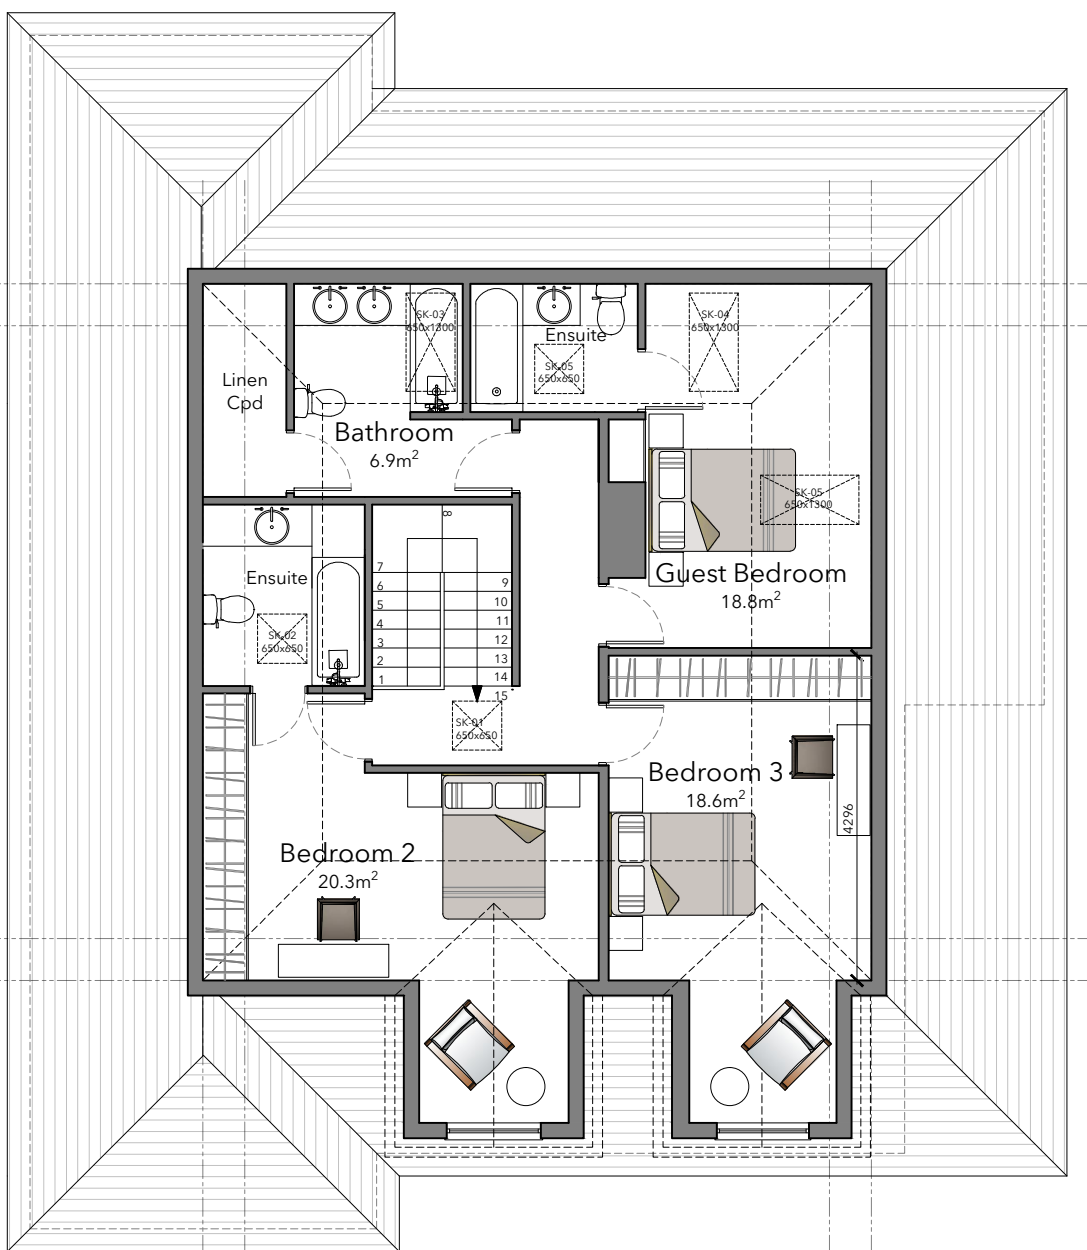


First Floor

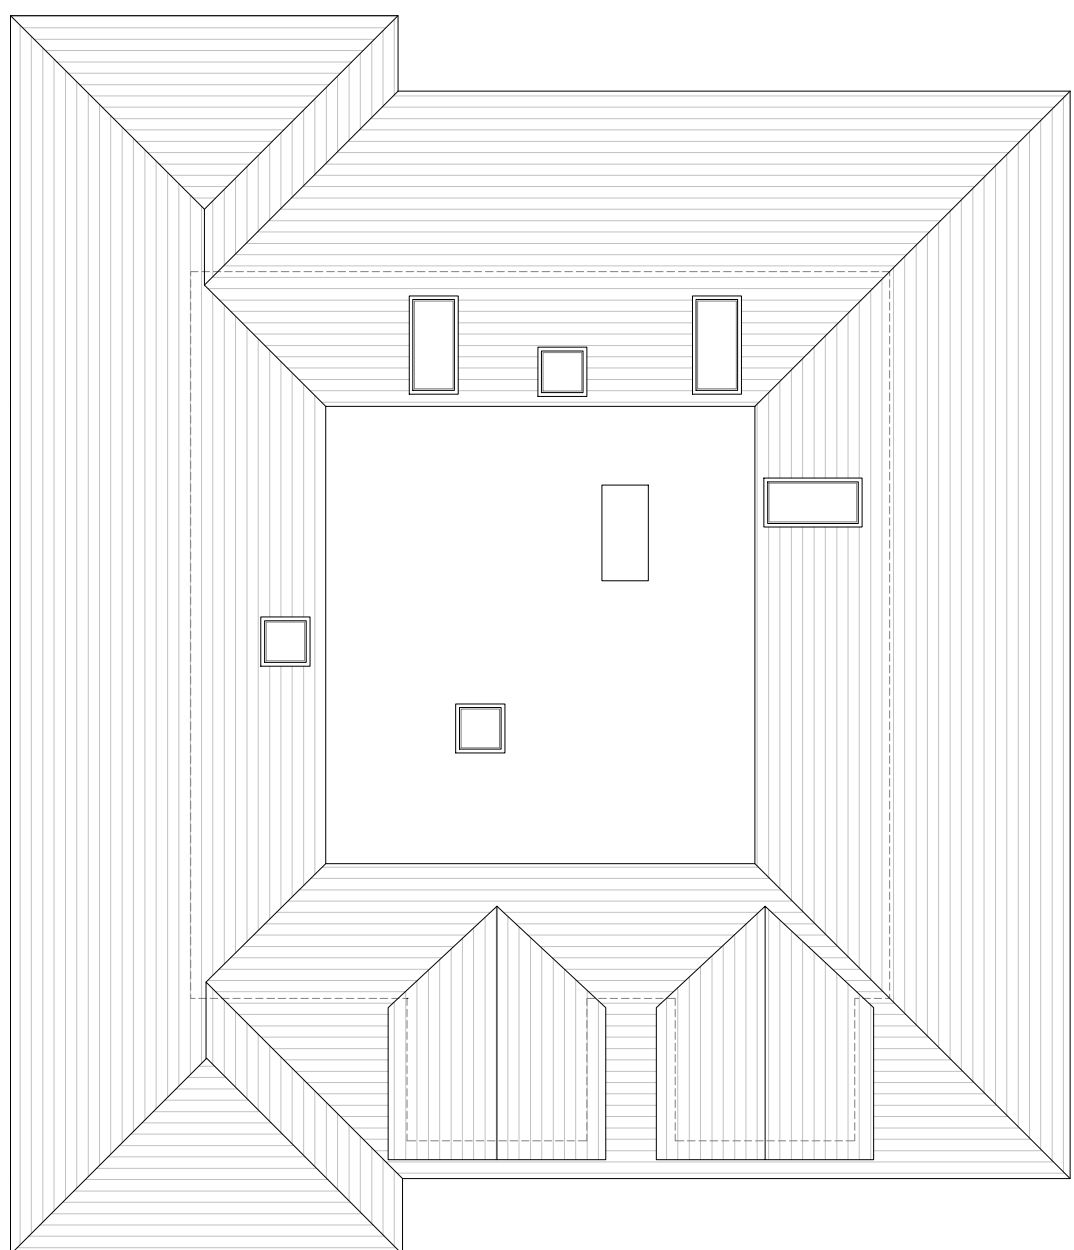



Roof Floor



Street View
AS PROPOSED
Scale 1:200

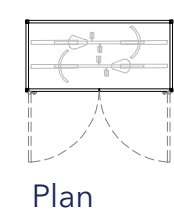

Plan

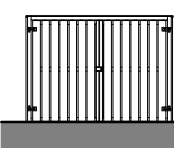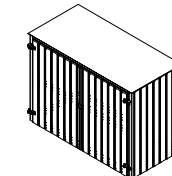

Elevations


Bike Storage
AS PROPOSED
Scale 1:100




Plans
AS PROPOSED
Scale 1:100




- KEY
- New Wall(s)
 - Omitted Wall(s)

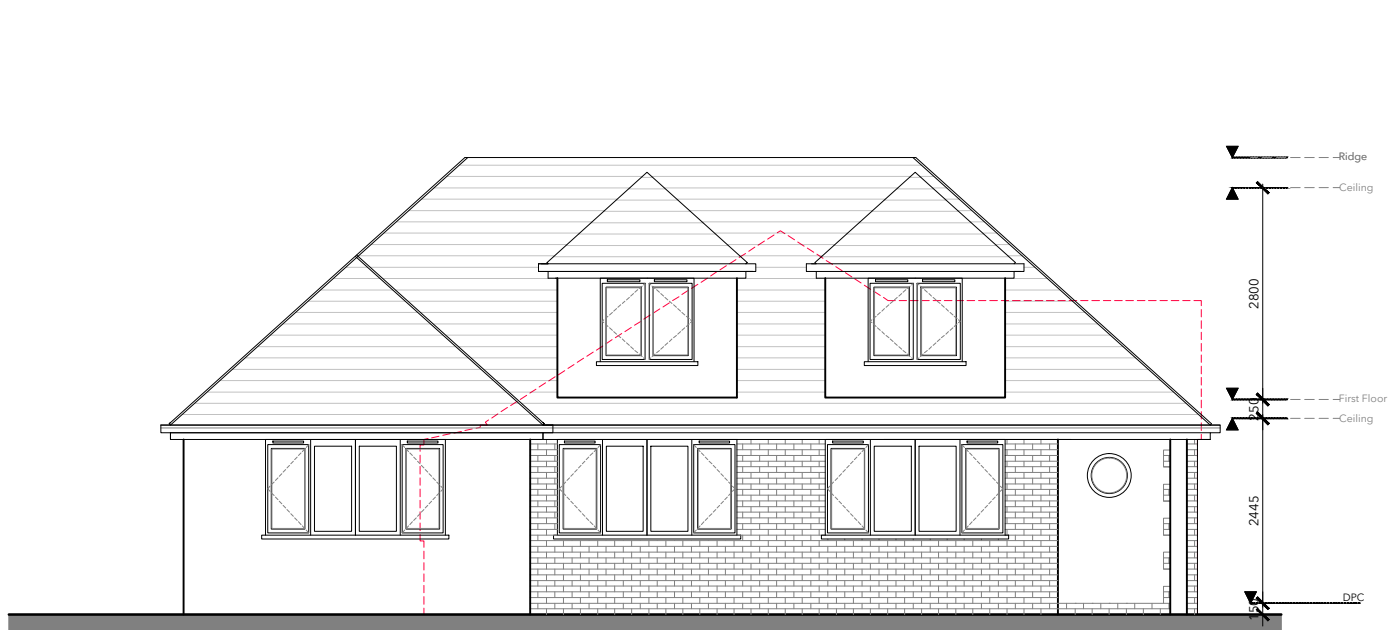


Front Elevation (Park Road)

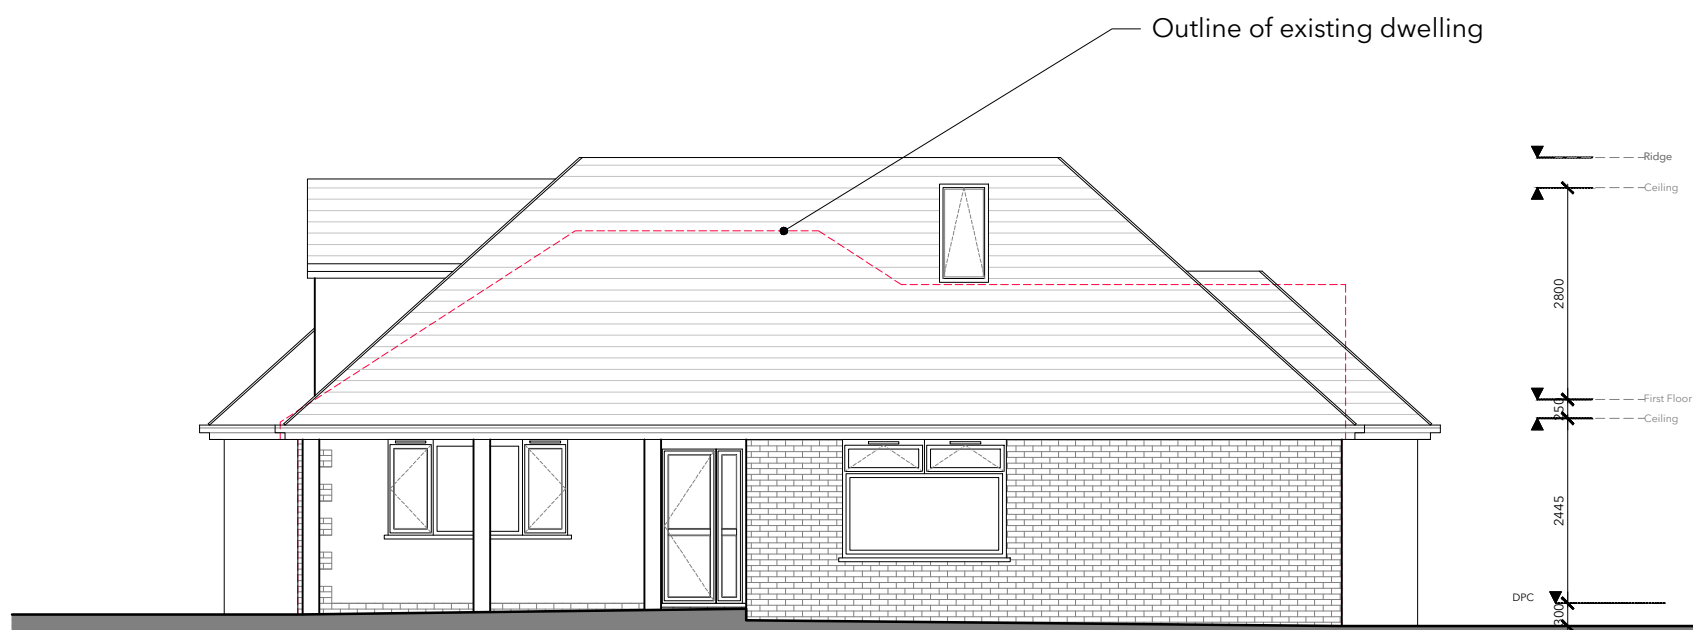

South Side Elevation (Kings Road)

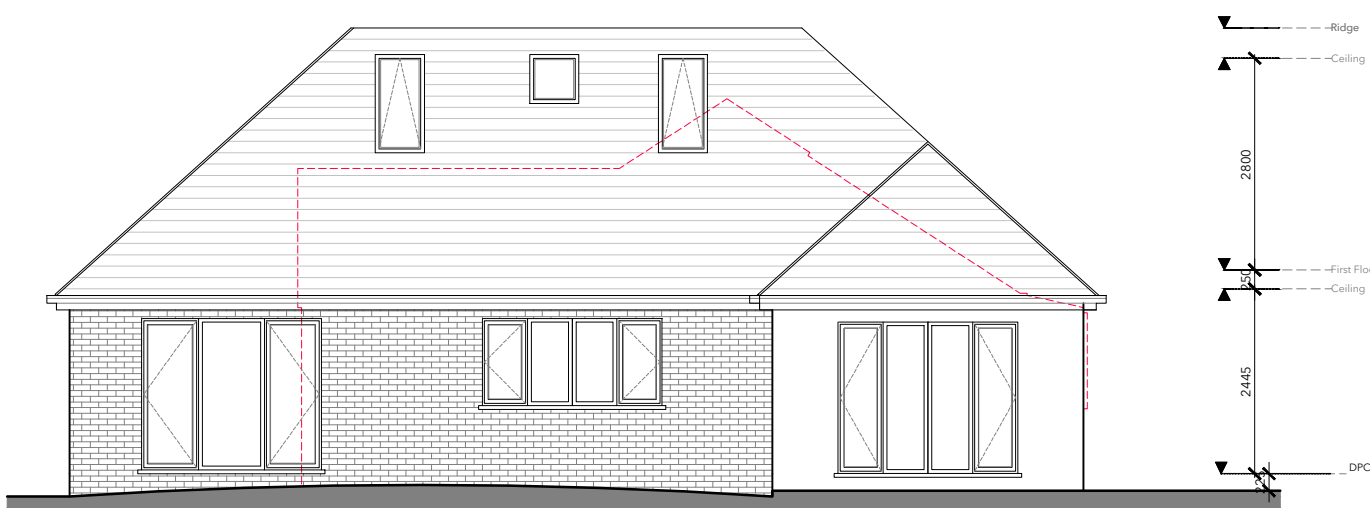


Rear Elevation

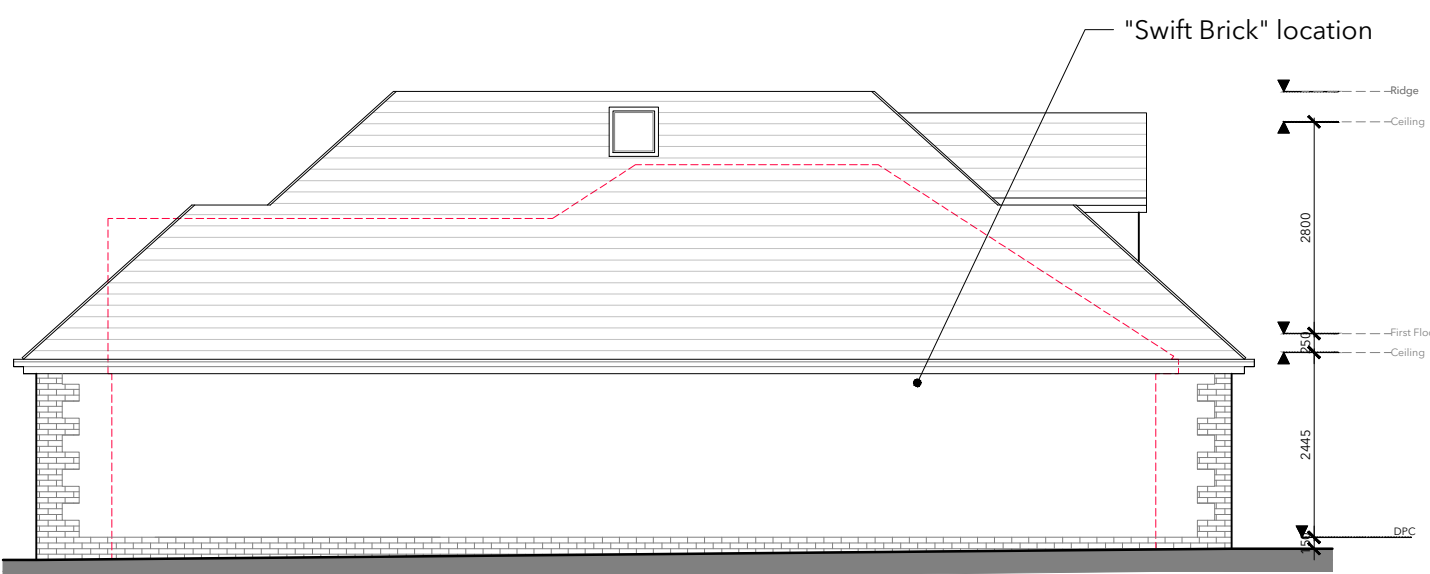

North Side Elevation

Elevations
AS PROPOSED
Scale 1:100

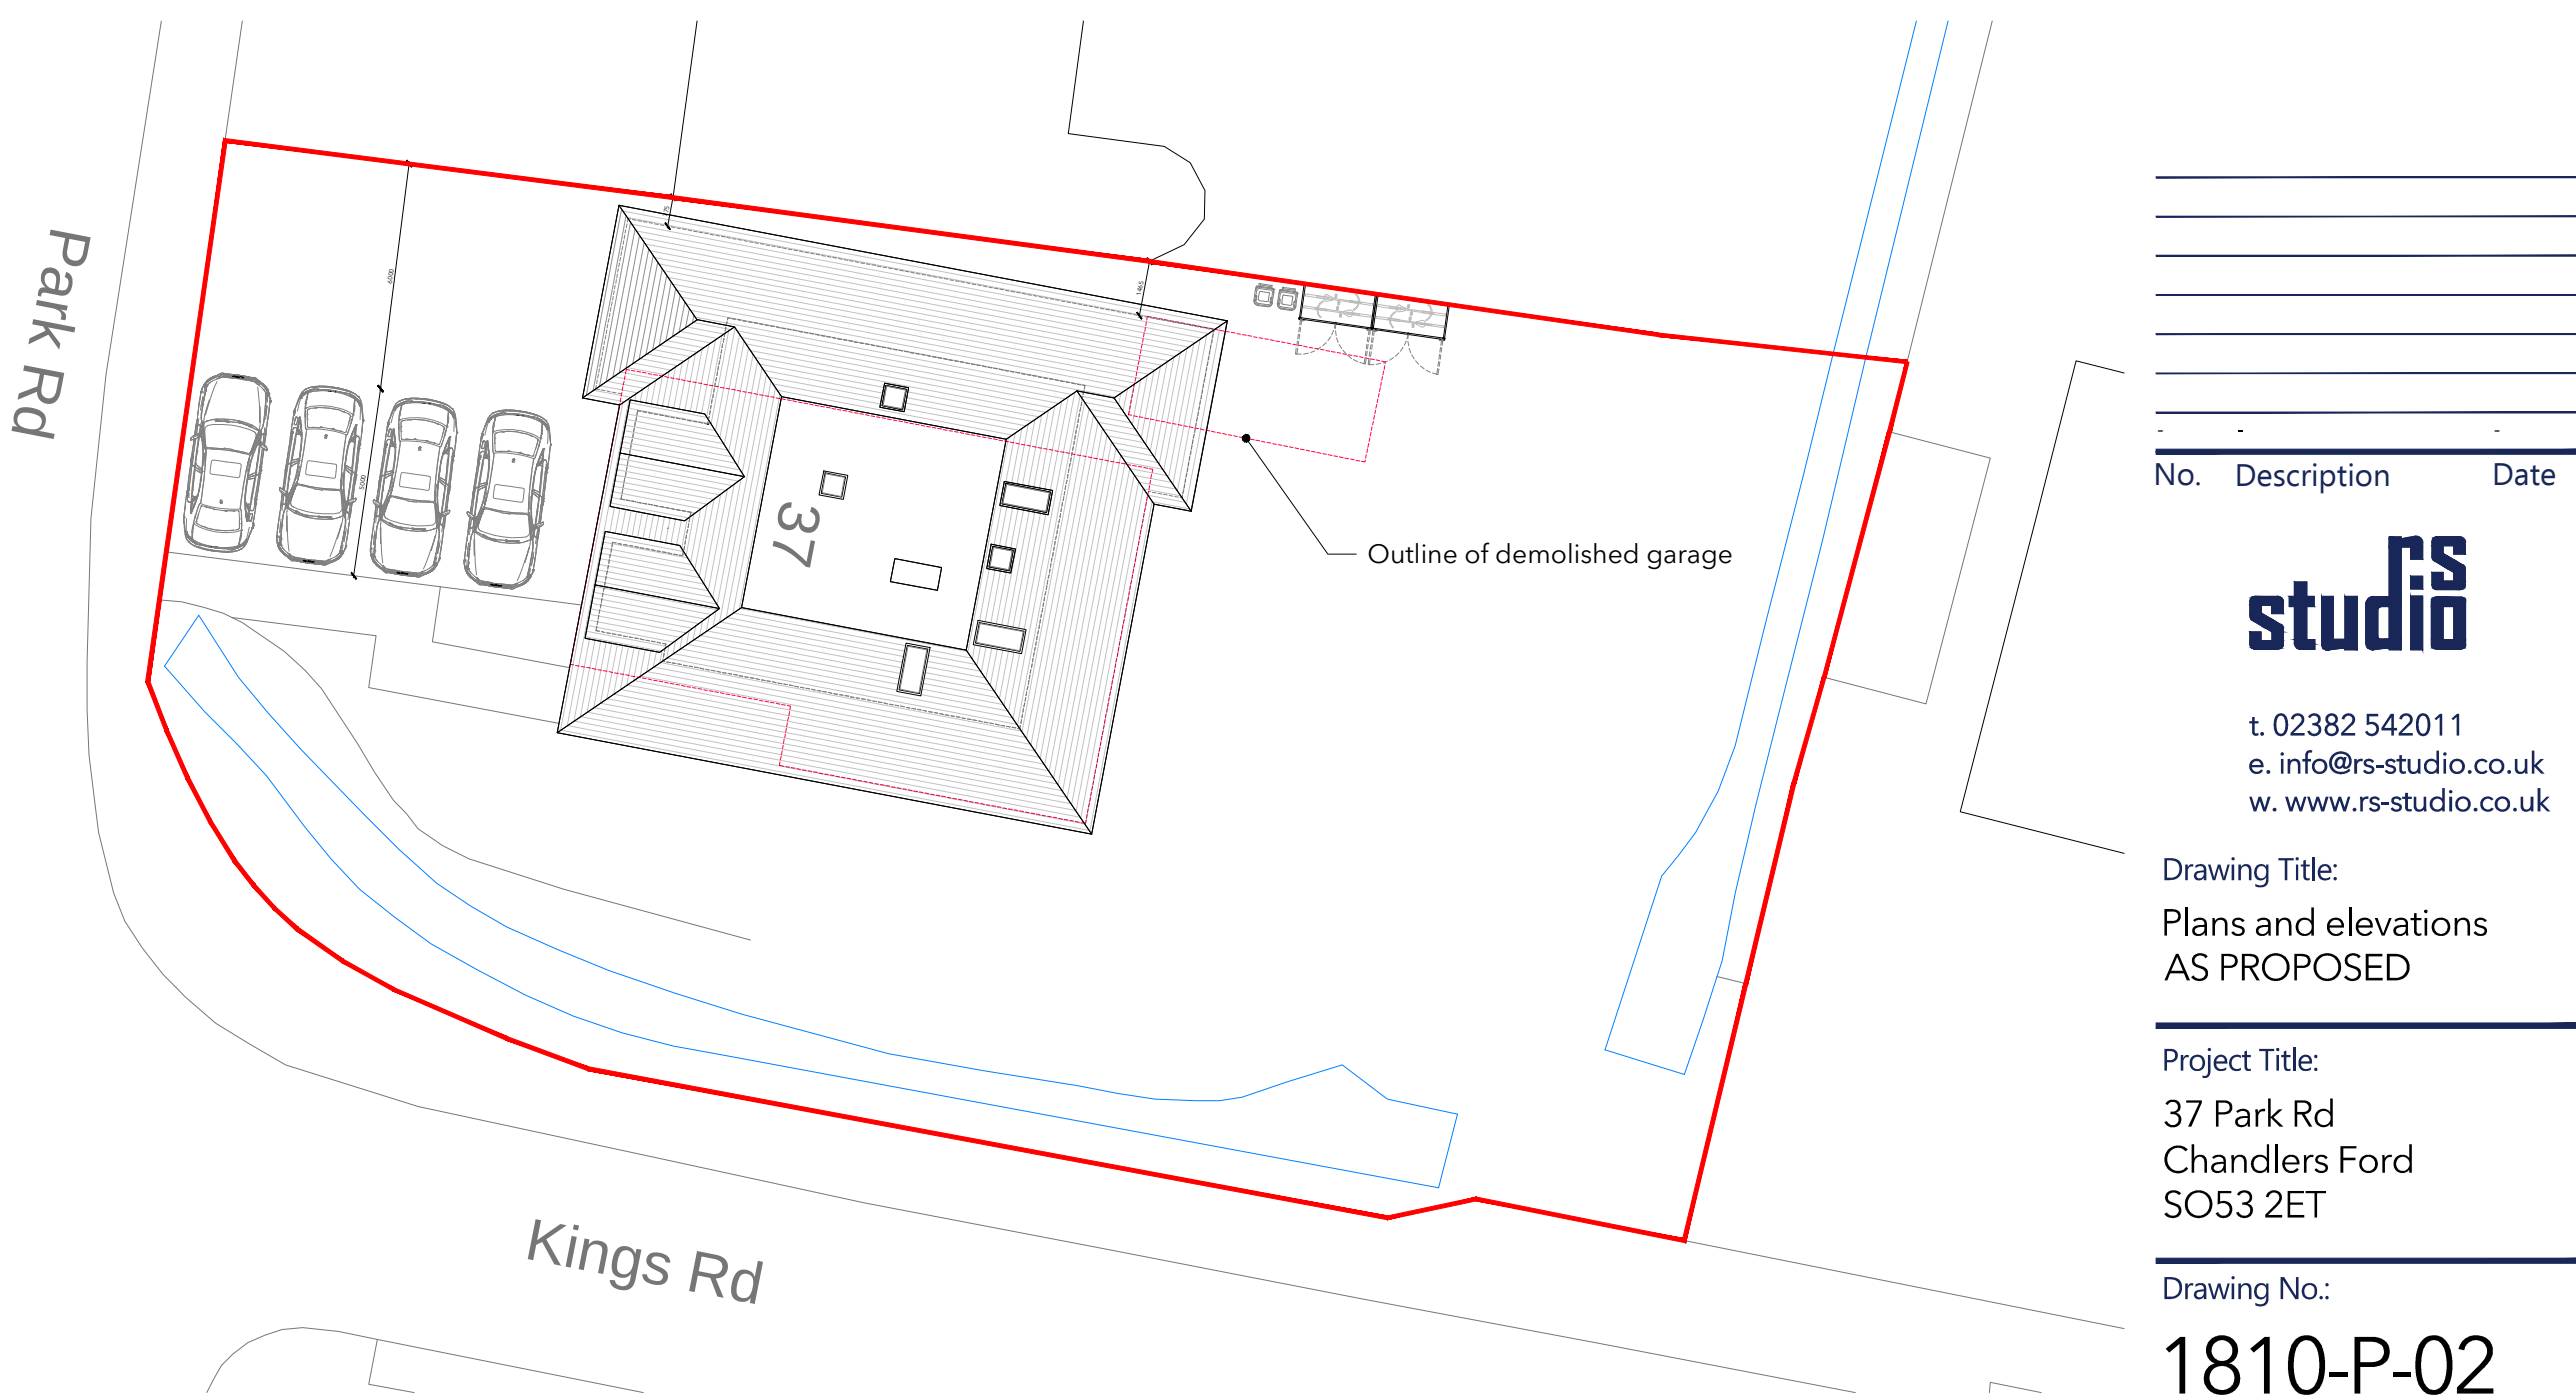

Site Plan
AS PROPOSED
Scale 1:200



No. Description Date

studio

t. 02382 542011
e. info@rs-studio.co.uk
w. www.rs-studio.co.uk

Drawing Title:
Plans and elevations
AS PROPOSED

Project Title:
37 Park Rd
Chandlers Ford
SO53 2ET

Drawing No.:

1810-P-02

Date: June 2025

Scale: Various

Drawn: AS

Checked: RS

This drawing is the copyright of the company and must not be reproduced or used without permission. Annotated dimensions are to be taken in preference to scaled dimensions and site dimensions must be checked before work is commenced