


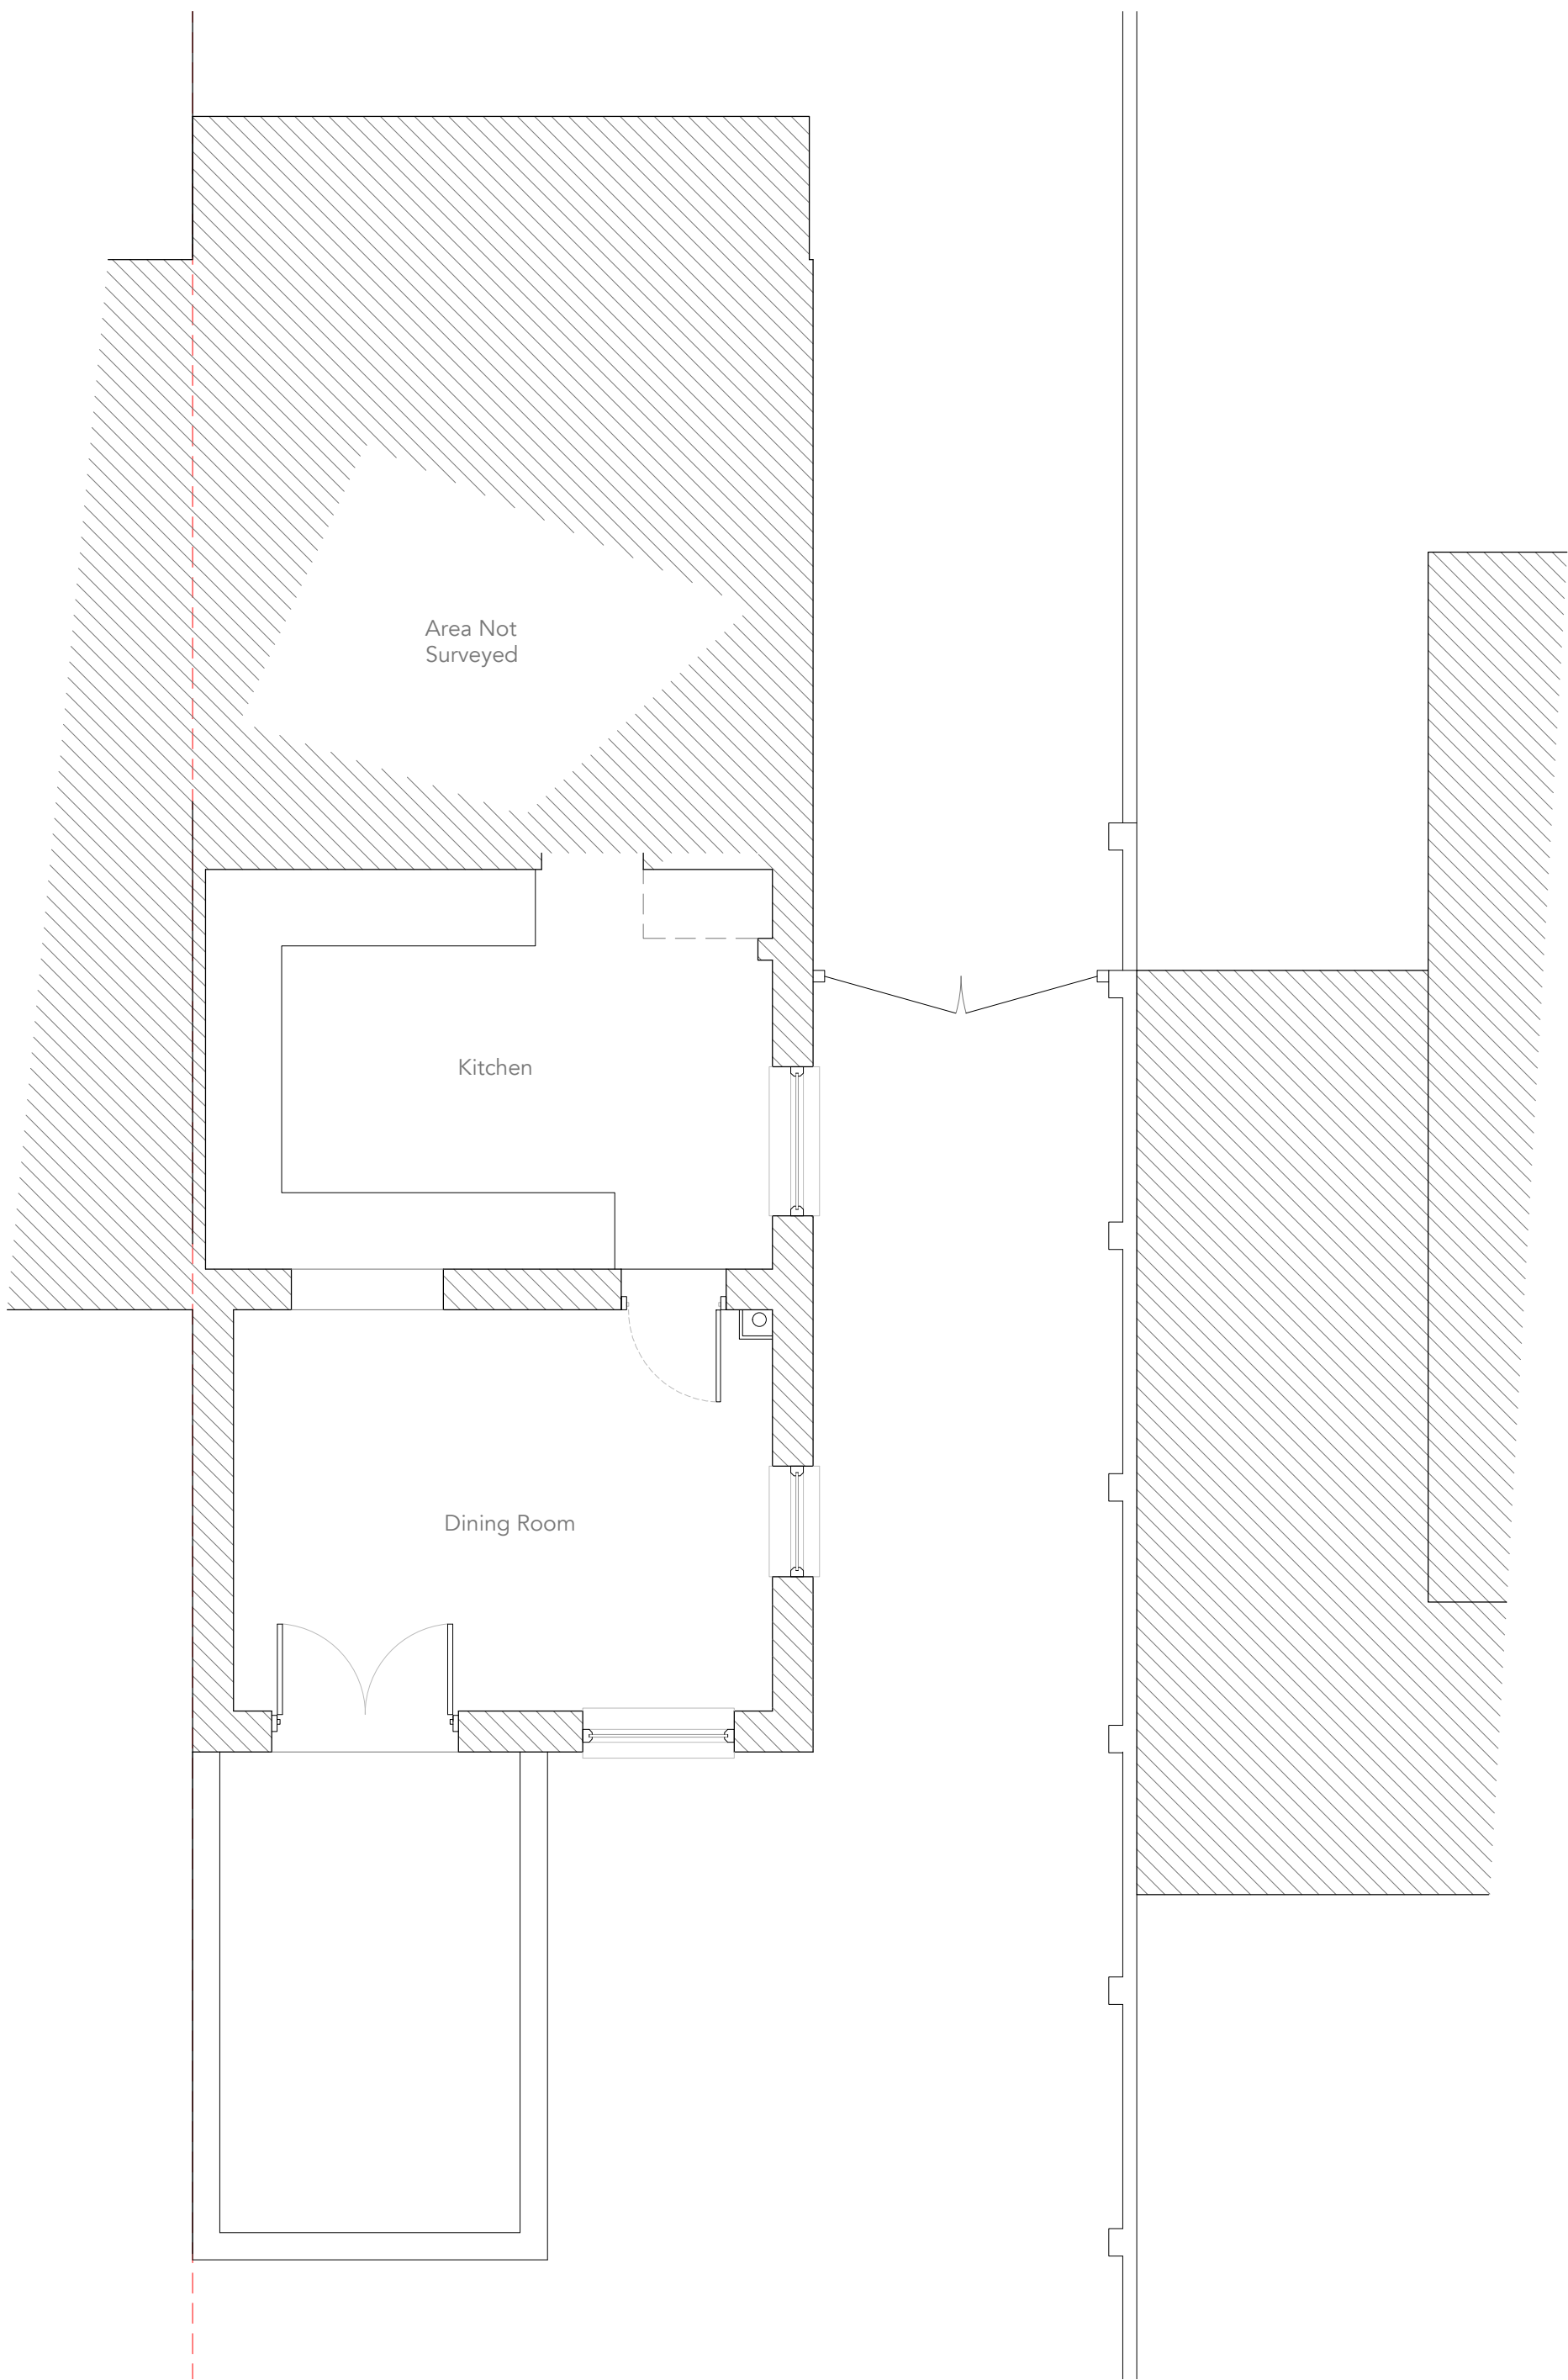


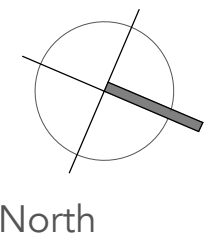


Existing Ground Floor Plan

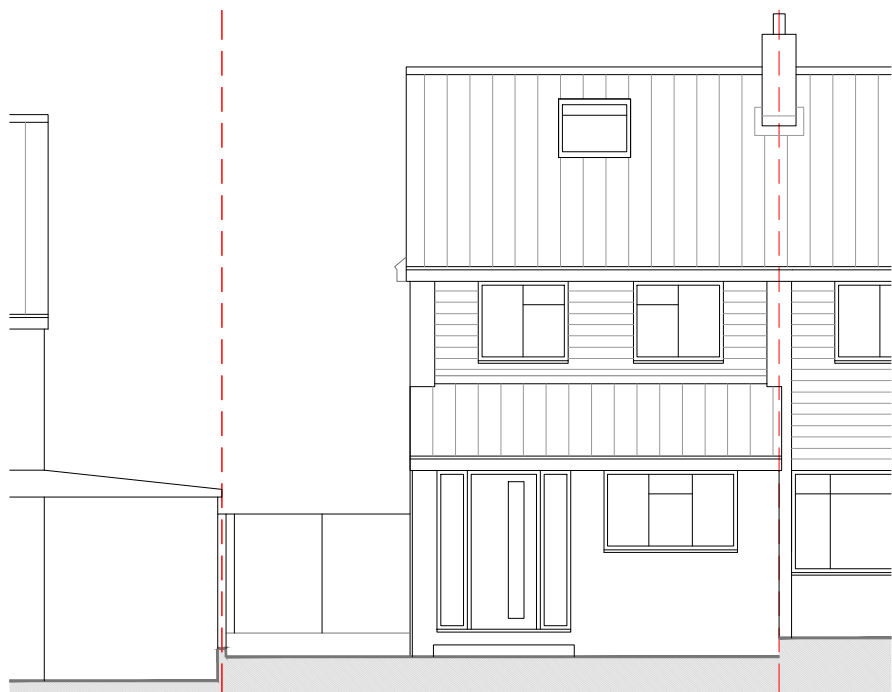


Existing West Elevation

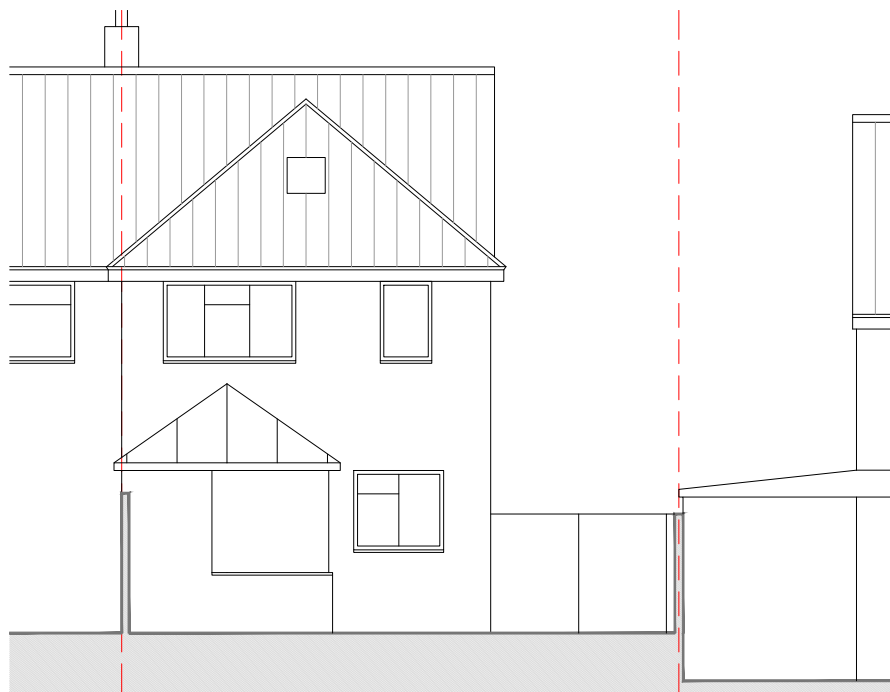

Existing East Elevation

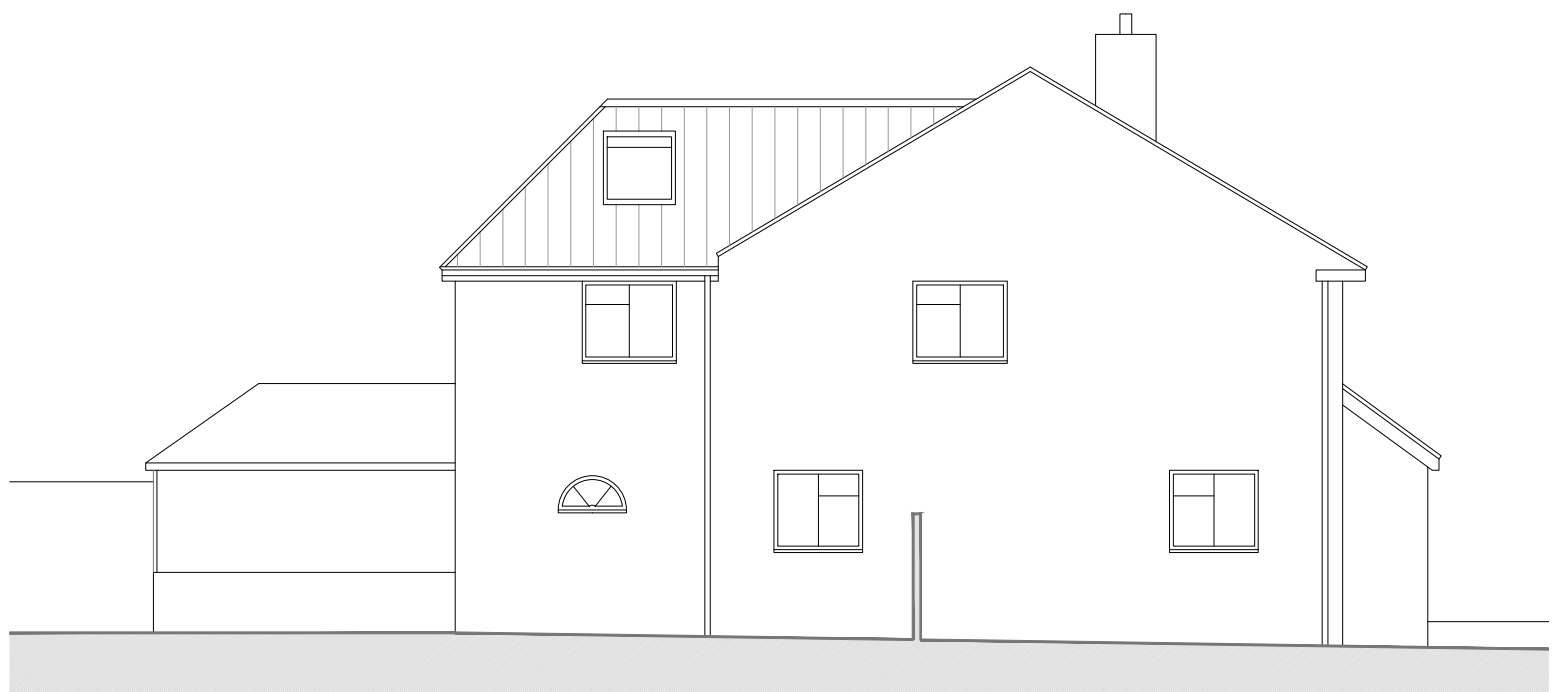

Existing North Elevation

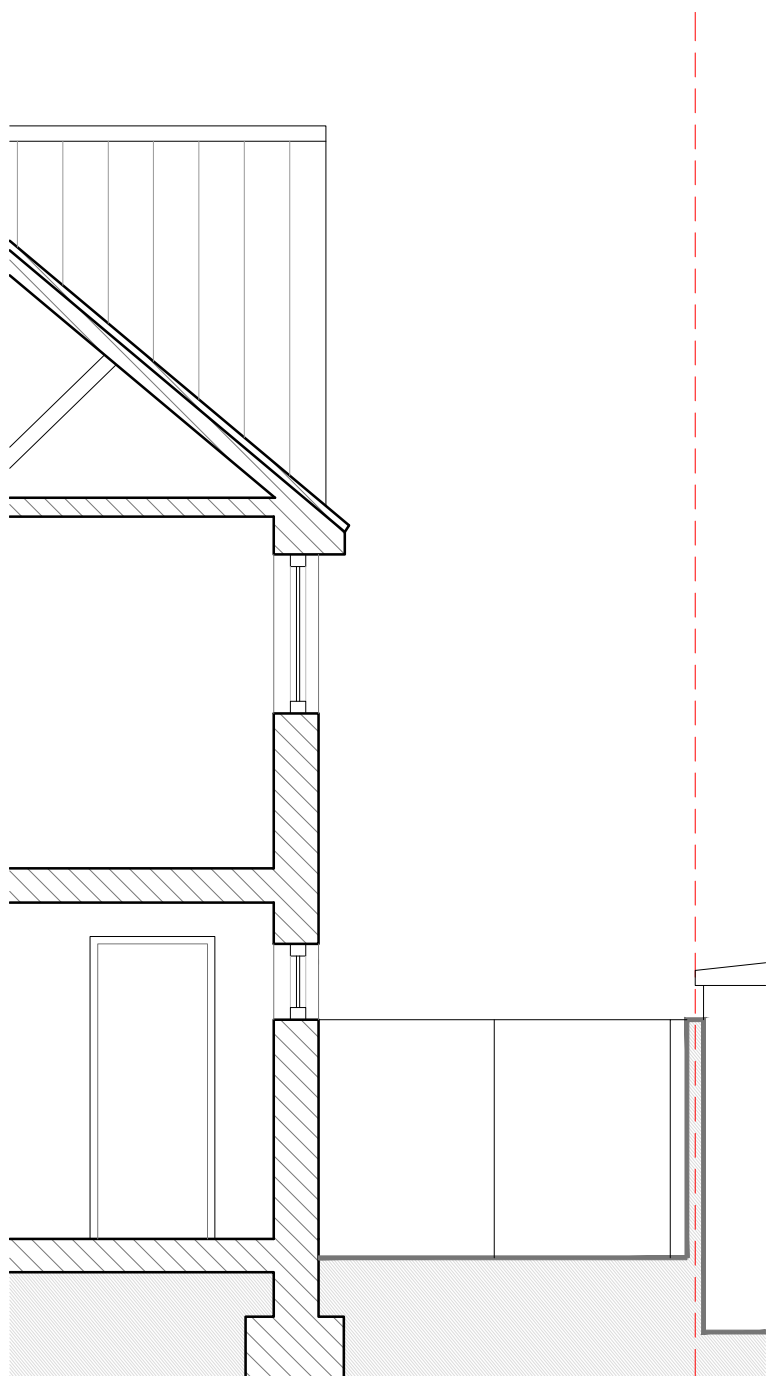

Existing Section AA

Scale: 1:100@A1



Scale: 1:50@A1



notes

Permission is granted to scale from this drawing for the purpose of Local Authority Planning Approval only. In all other circumstances DO NOT scale from this drawing, please contact this office for any additional information required. Contractors, Sub Contractors and Suppliers are to check all relevant dimensions and levels of site and building before commencing any shop drawings or building work.
Ordnance Survey information is reproduced under Crown Copyright 2016 ©. All rights reserved. Licence number 1000047474
This drawing is the copyright of D84 architects Ltd ©

RIBA 
Chartered Practice

P2	Preliminary Issue	27.11.25
P1	Preliminary Issue	10.11.25
revisions	date	

Project

9 Valerian Road,
Hedge End

Title

Existing Floor Plan, Section
and Elevations

Status

PRELIMINARY

Drawn	Checked	Date
KR		Nov '25

Project No.	Scale
D8425_44	1:50@A1

Drawing No.	Rev
D8425_44/05	P2

D84

CHARTERED ARCHITECTS

Telephone
+44 (0)2392 177850
Email
mail@D84architects.co.uk
Web
www.D84architects.co.uk