


All drainage layouts shown on the plans are indicative only. The client must appoint a drainage survey and tracing company to ascertain the exact layout, depth and condition of the existing drainage prior to the commencement of any building works.

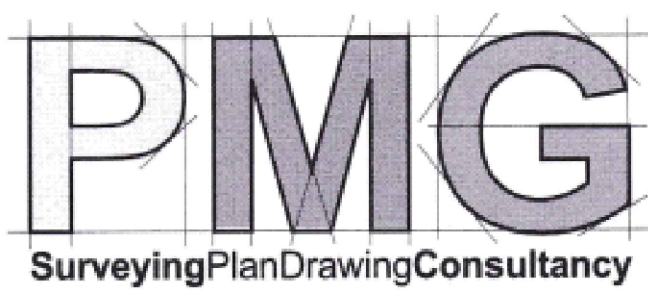

Project Title Proposed Extension 130 Park Rd Chandlers Ford Hampshire SO53 1HQ
Drawing Title Proposed Floor Plans
Client GLC Cloud Ltd
Date: October 2025
Scale: 1:50 at A1
Drawing No. 003 rev B
 PMG SurveyingPlanDrawingConsultancy PMG (Building Design & Consultancy)Ltd Woodlands 10 Persian Drive Whiteley Fareham Hampshire PO15 7BJ 07796124247 paul@pmg ltd.uk.com pmg ltd.uk.com