


Do not scale from this drawing.
All dimensions to be checked on site.
Any discrepancies to be reported to the designer.

 


ADA Solutions Ltd

Land And Measured Building Surveyors

Dorrita Avenue, Cowplain, Hampshire PO8 8HU
Tel: 02392 176286 Mob: 07775 835531
Email: simon@adasolutionsltd.com

Legend

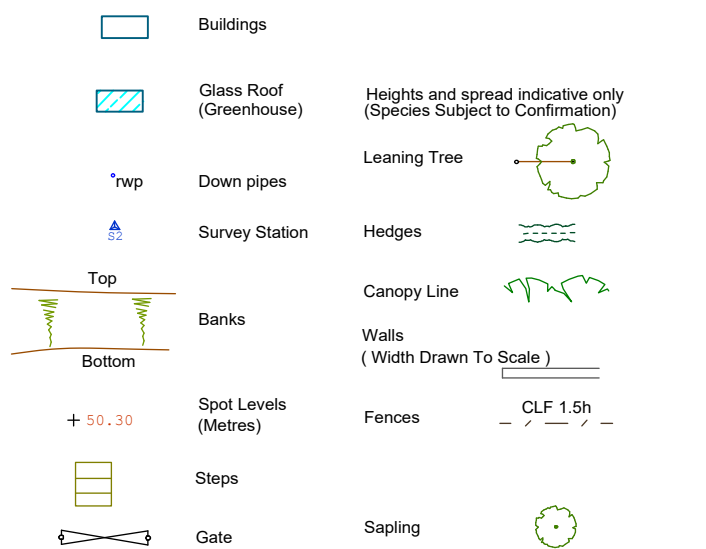

Abbreviations (where applicable)

BT = Telecom cover
CBF = Closed board fence
Fw = Foul water drainage run
G = Gully
Ic = Inspection cover
Jb = Junction box
Lp = Lamp post
P&W = Post and wire fence
P&R = Post and rail fence
Re = Recess
Rs = Road sign
St = Water stop tap
Sv = Water stop valve
Sw = Stay-wire
Sw = Storm water drainage run
Tp = Telegraph pole
UTL = Unable to lift (inspection cover)
Wm = Water meter

Floor Plans/Elevations

- = Floor level
- = Suspended ceiling
- = Structural ceiling height

H Access Hatch
H Beam height
R Boiler
o Column
B Door Base Ht
H Door Head Ht
Dist Electricity distribution panel
XF Extractor Fan
dp Soil down pipe
-S Spring height

FENCES

BARBED WIRE	BWF
CLOSED BOARD	CBF
CHAIN LINK	CLF
CHESTNUT PALING	CPF
CHICKEN WIRE	CWF
IRON RAIL	IRF
INTERWOVEN	IWF
LARCH LAP	LLF
POST & CHAIN	PCF
POST & RAIL	PRF
POST & WIRE	PWF
WIRE MESH	WMF

Windows/Doors:

-C Floor to Cill height
-H Cill to Head

Rev	Date	By
-----	------	----

Project

46 Station Road
Netley
Nr Southampton
Hampshire

Client

Waverley Equity Ltd

Drawing

Site Plan as Existing


Drawing No 574/01 Rev

Date July2018 Scale 1:100 @ A1
1:200 @ A3

DJE Project Services
Architectural Services ◦ Project Management

4 Lake Drive Winchester Hants SO22 4PB
Tel 01962 860018 Fax 01962 861032 e-mail plan@djeprojects.co.uk

Original size 100mm

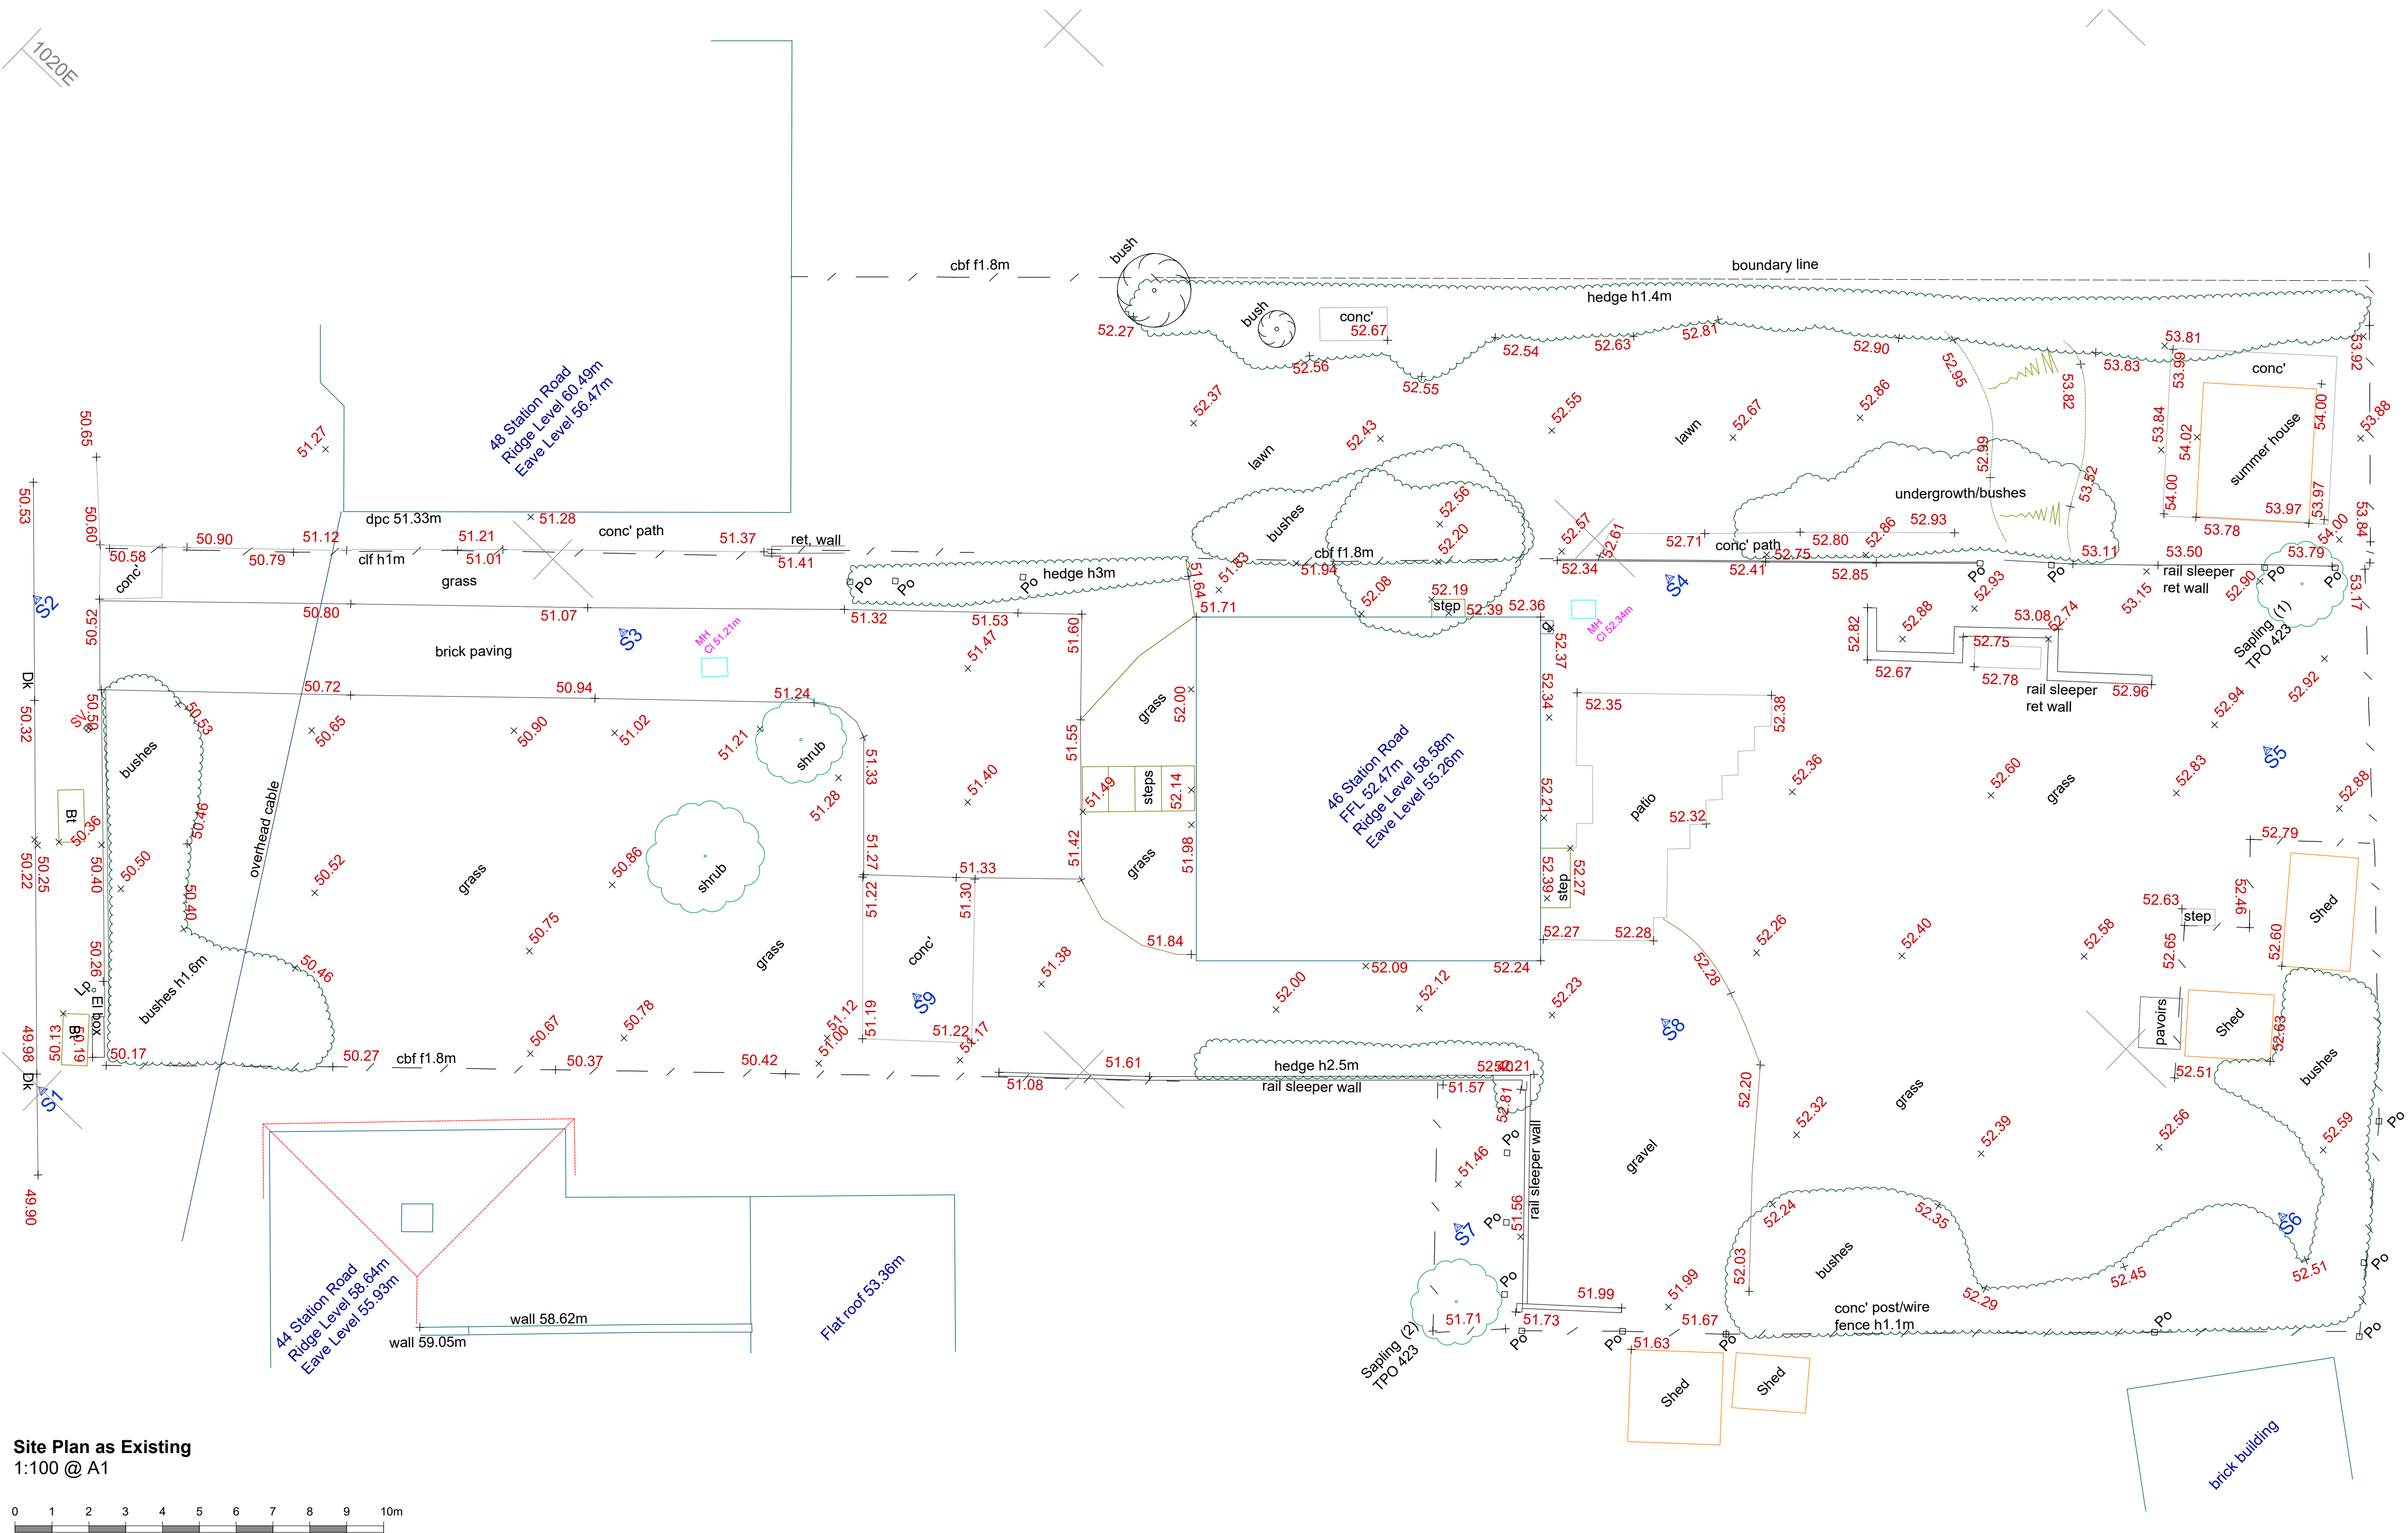

Site Plan as Existing
1:100 @ A1

