



PROPOSED REAR ELEVATION
SCALE 1:50 @ A1 / 1:100 @ A3




PROPOSED SIDE ELEVATION
SCALE 1:50 @ A1 / 1:100 @ A3



PROPOSED FRONT ELEVATION
SCALE 1:50 @ A1 / 1:100 @ A3



PROPOSED SIDE ELEVATION
SCALE 1:50 @ A1 / 1:100 @ A3

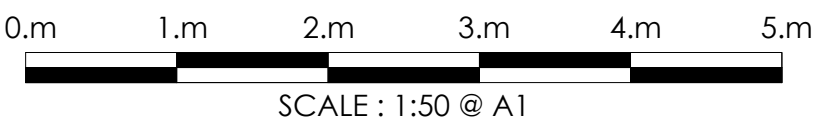

NOTES

This drawing is the copyright of Hampshire Architecture Ltd ©. All rights reserved. Do not scale from this drawing except for planning purposes. Contractors, Sub Contractors and Suppliers are to check all relevant dimensions and levels of the site and building before commencing any third party drawings or building work. Any discrepancies should be recorded to Hampshire Architecture Ltd. Where applicable this drawing is to be read in conjunction with all the relevant consultants, suppliers and manufacturers drawings and information.

REV	DESCRIPTION	DATE	AUTHOR	CHK'D

PLANNING

HA

HAMPSHIRE

ARCHITECTURE

info@hampshirearchitecture.com | www.hampshirearchitecture.com

CLIENT

MR & MRS O'TOOLE

PROJECT

59 Tinning Way

Eastleigh

DRAWING

Proposed Elevations

SCALE	DATE	AUTHOR	CHK'D
1:50 @ A1	Oct 25	HA	

JOB NO.	DRAWING NO.	REV
HA1008	006	-