

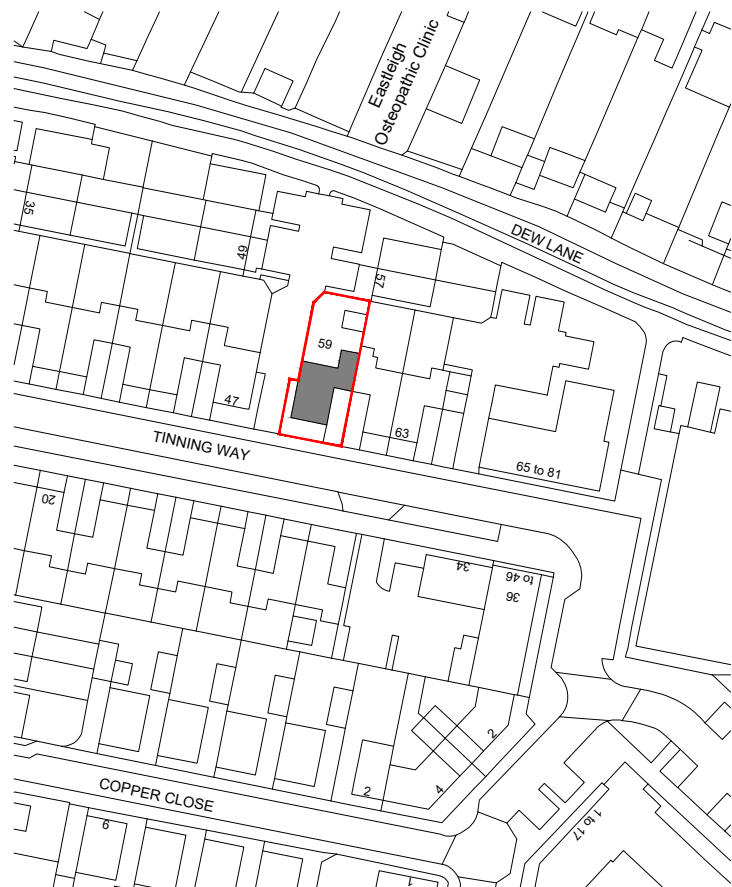


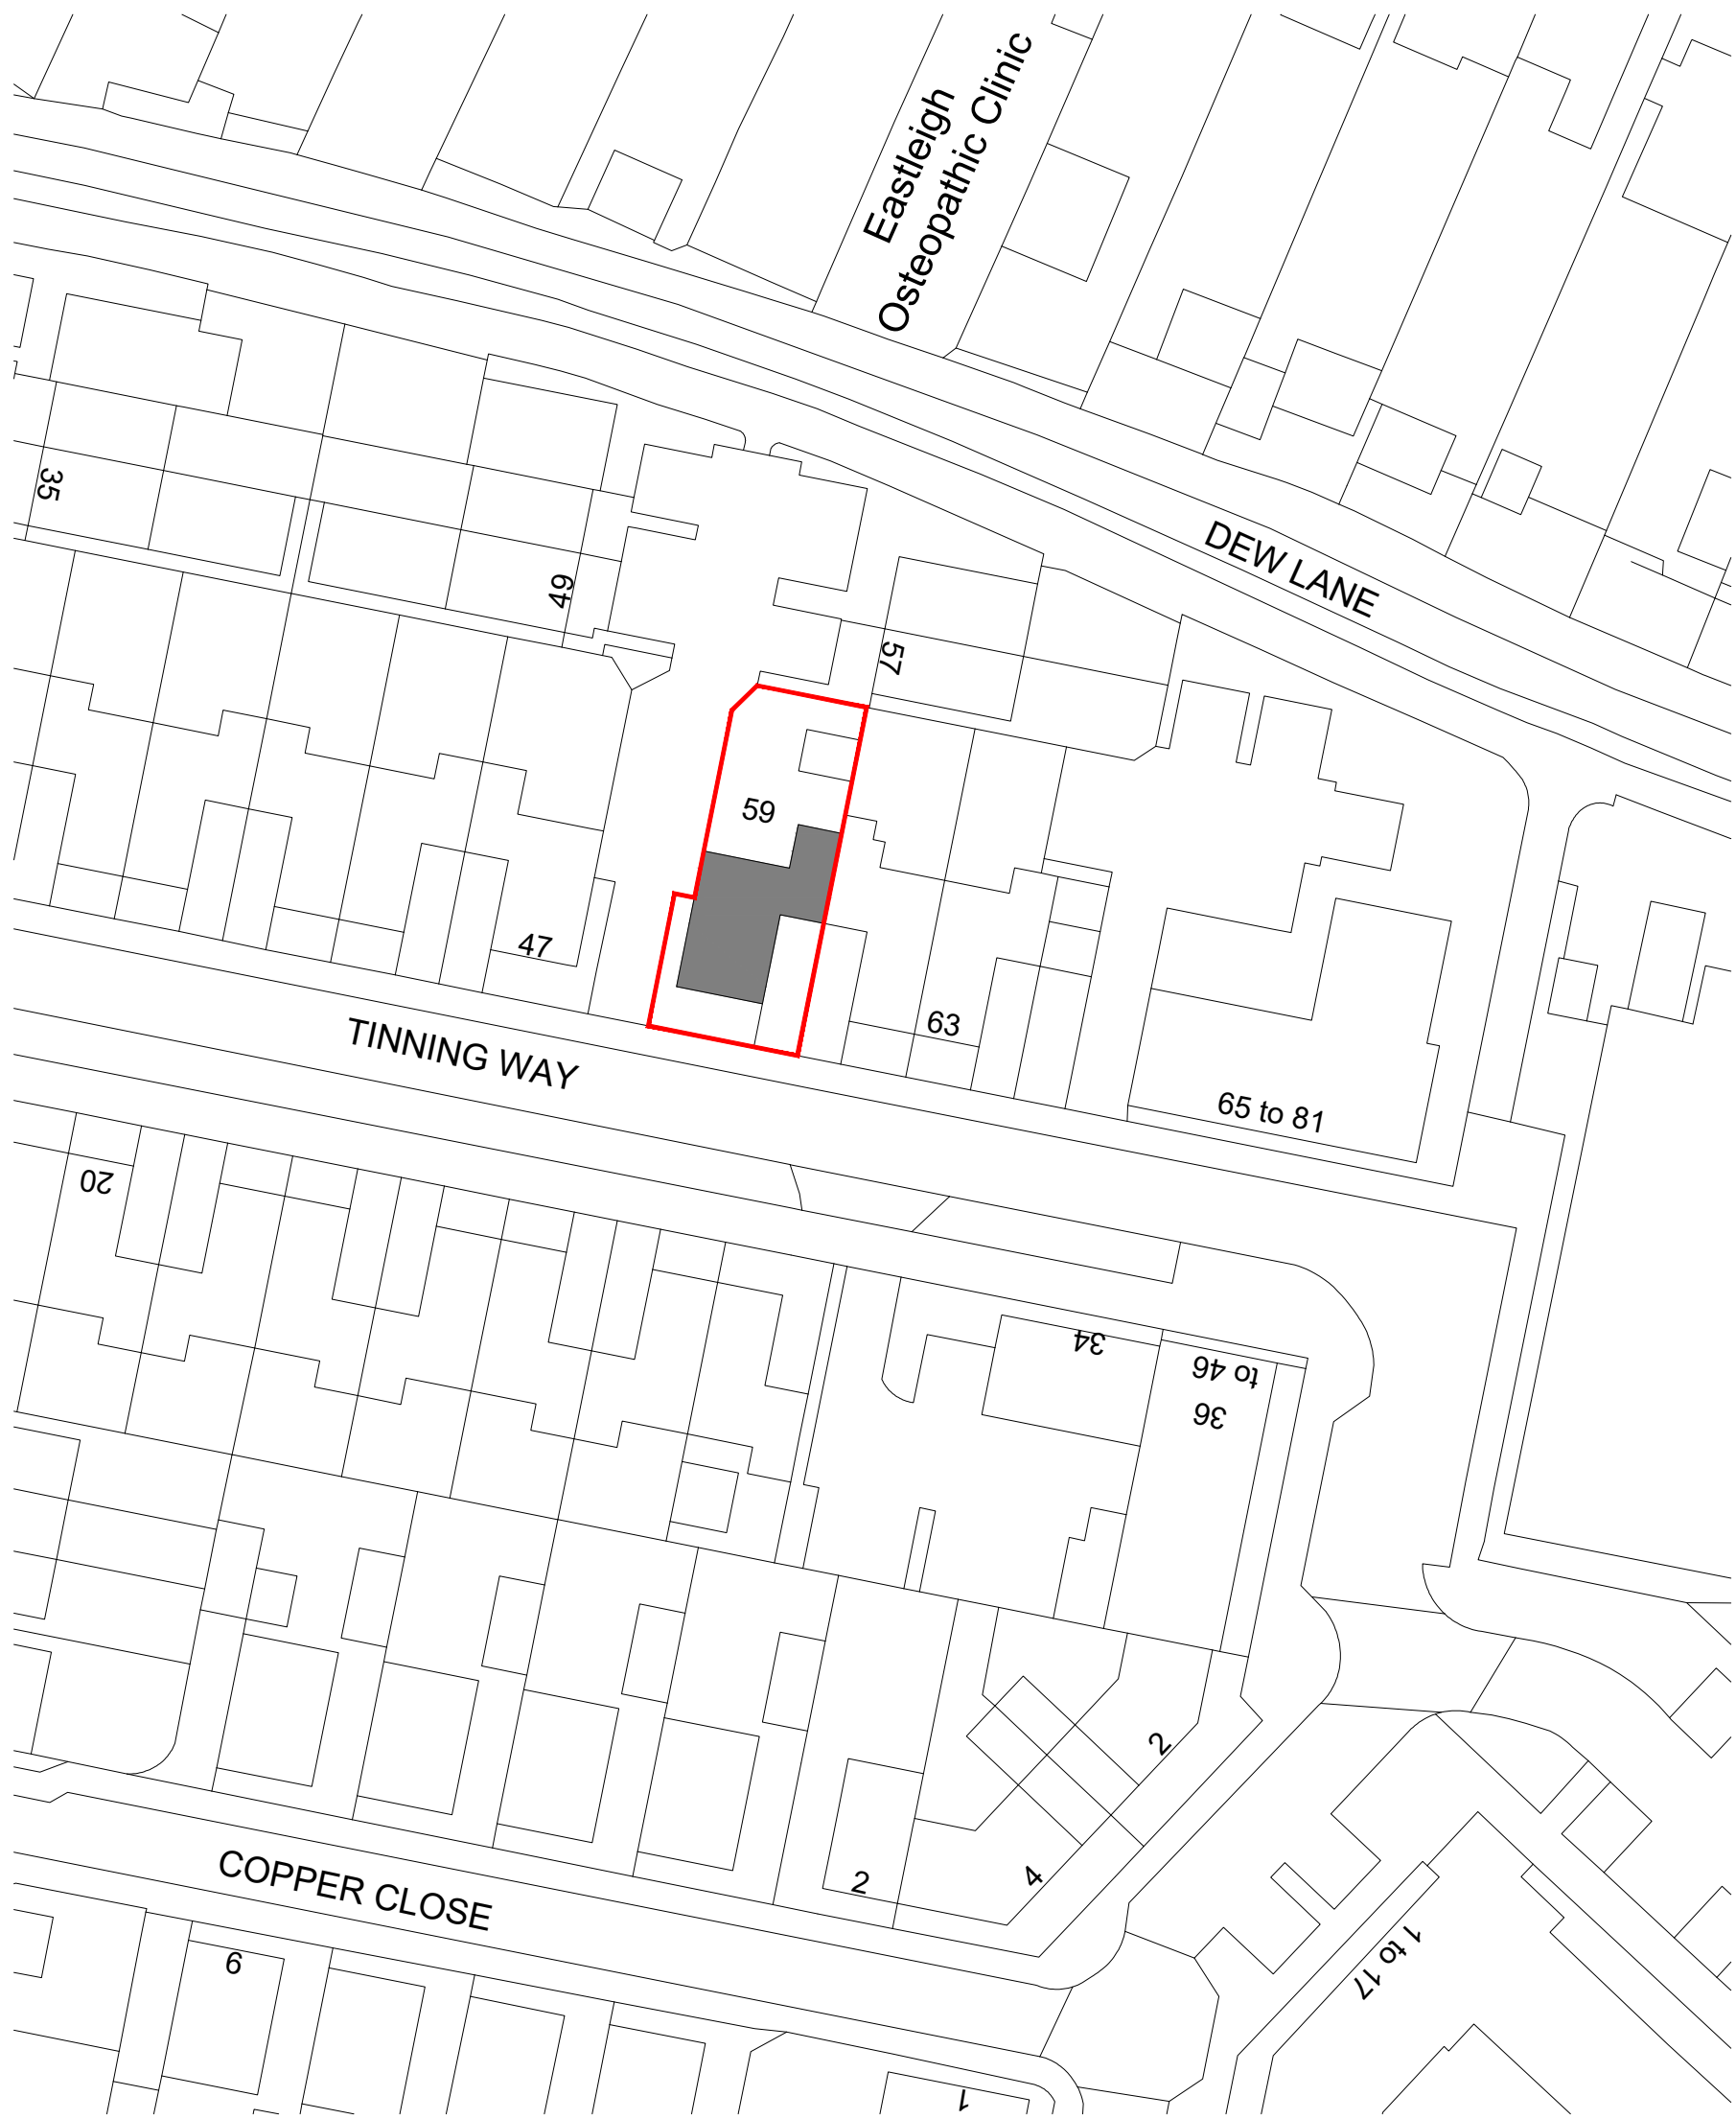

LOCATION PLAN


SCALE 1:1250 @ A1

 

BLOCK PLAN


SCALE 1:500 @ A1

Ordnance Survey, (c) Crown Copyright 2025. All rights reserved. Licence number 100022432

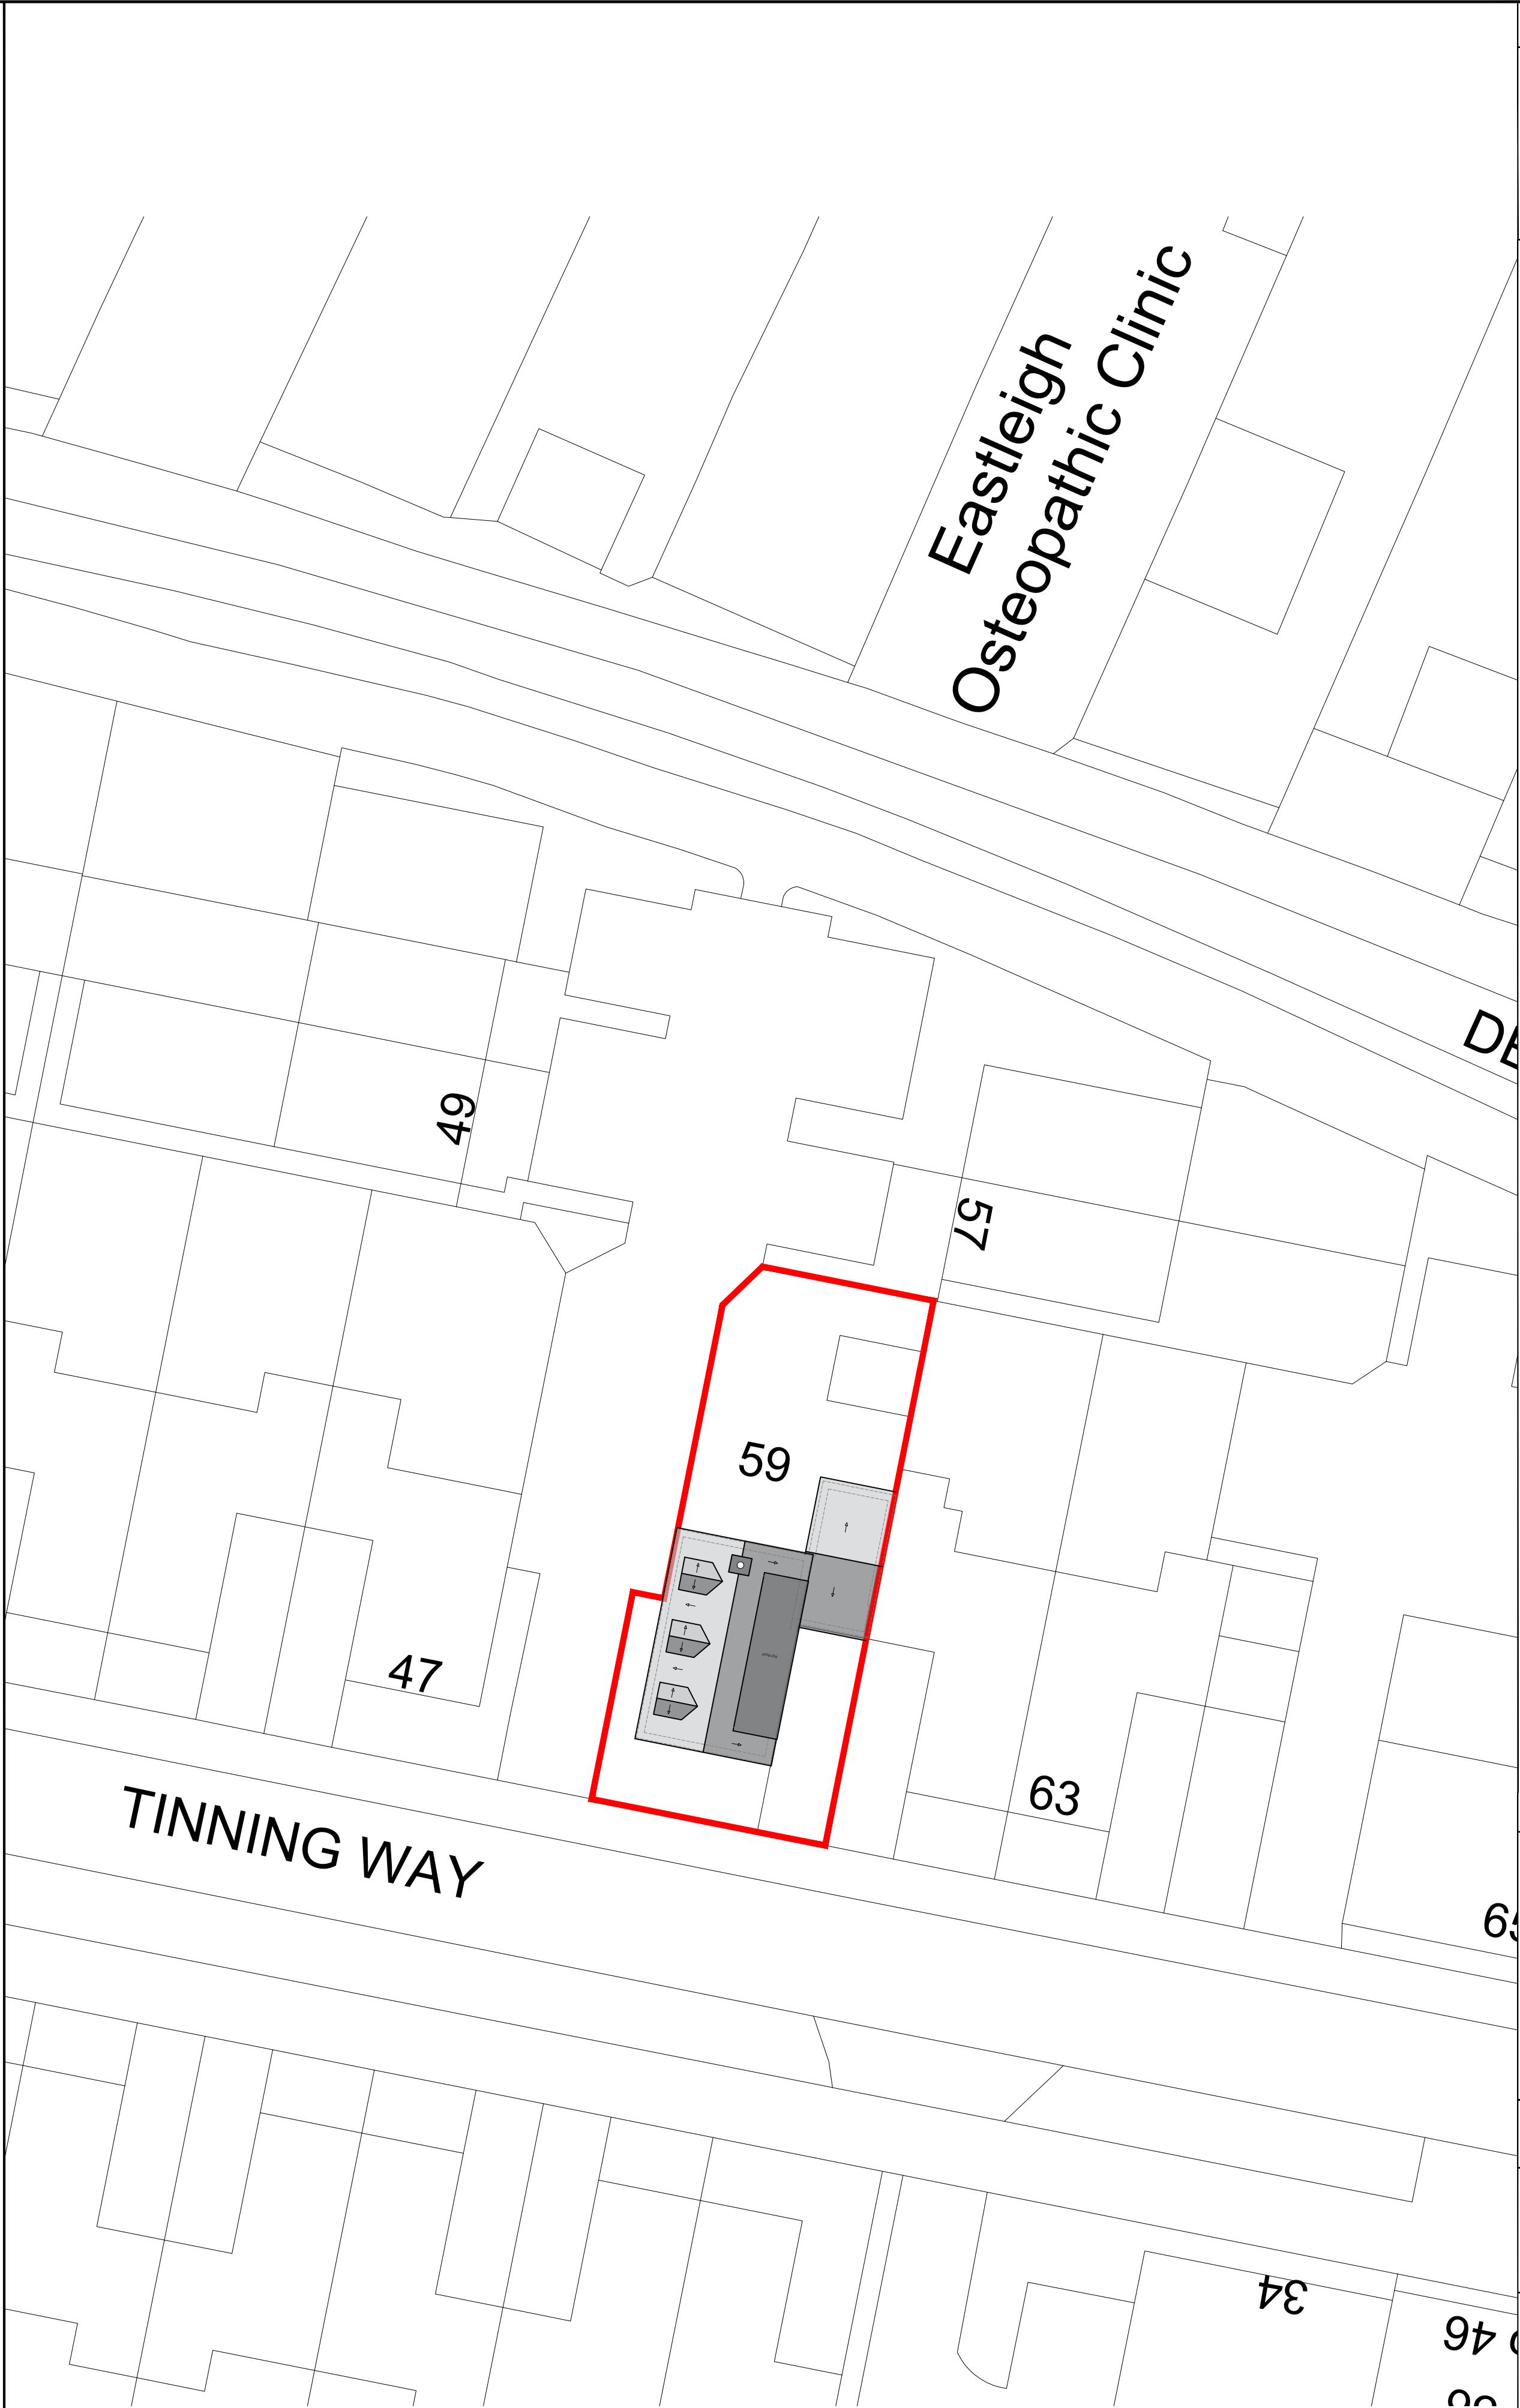

PROPOSED SITE PLAN

SCALE 1:200 @ A1

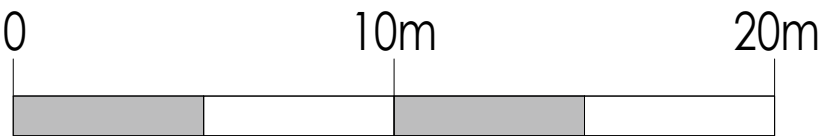

SCALE : 1:200 @ A1

NOTES

This drawing is the copyright of Hampshire Architecture Ltd ©. All rights reserved. Do not scale from this drawing except for planning purposes. Contractors, Sub Contractors and Suppliers are to check all relevant dimensions and levels of the site and building before commencing any third party drawings or building work. Any discrepancies should be recorded to Hampshire Architecture Ltd. Where applicable this drawing is to be read in conjunction with all the relevant consultants, suppliers and manufacturers drawings and information.

REV	DESCRIPTION	DATE	AUTHOR	CHK'D

PLANNING

HA
HAMPSHIRE
ARCHITECTURE

info@hampshirearchitecture.com | www.hampshirearchitecture.com

CLIENT	MR & MRS O'TOOLE
PROJECT	59 Tinning Way Eastleigh
DRAWING	Block Location Plan & Proposed Site Plan

SCALE	DATE	AUTHOR	CHK'D
Varies @ A1	Dec 25	HA	
JOB NO.	DRAWING NO.	REV	
HA1008	001	-	