




1 North Elevation
1 : 100

Notes:

1

3

External Material Legend	
Material	Description
01	External facing brickwork (main colour) - buff (Maranello)
02	External facing brickwork (contrast colour) - white/ cream (Nelissen White)
03	Aluminium coping - polyester powder coated finish, bronze (RAL 1035 Pearl Beige)
04	Aluminium brise soleil - polyester powder coated finish, bronze (RAL 1035 Pearl Beige)
05	Aluminium curtain walling - polyester powder coated finish, bronze (RAL 1035 Pearl Beige)
06	Aluminium doorset - double doors, solid, polyester powder coated finish, bronze (RAL 1035 Pearl Beige)
06	Steel doorset - double doors, solid, polyester powder coated finish, bronze (RAL 1035 Pearl Beige)
07	Steel doorset - double doors, solid lower panel, glazed upper panel, polyester powder coated finish, bronze (RAL 1035 Pearl Beige)
08	Steel doorset - double doors, louvre panels, polyester powder coated finish, bronze (RAL 1035 Pearl Beige)
09	Aluminium louvre panel - polyester powder coated finish, bronze (RAL 1035 Pearl Beige)
10	Aluminium windows - polyester powder coated finish, bronze (RAL 1035 Pearl Beige)
11	Aluminium external signage - brushed aluminium
12	Spandrel panel - ceramic paint, bronze (RAL 1035 Pearl Beige)
13	Aluminium cladding - soffit cladding, polyester powder coated finish, bronze (RAL 1035 Pearl Beige)

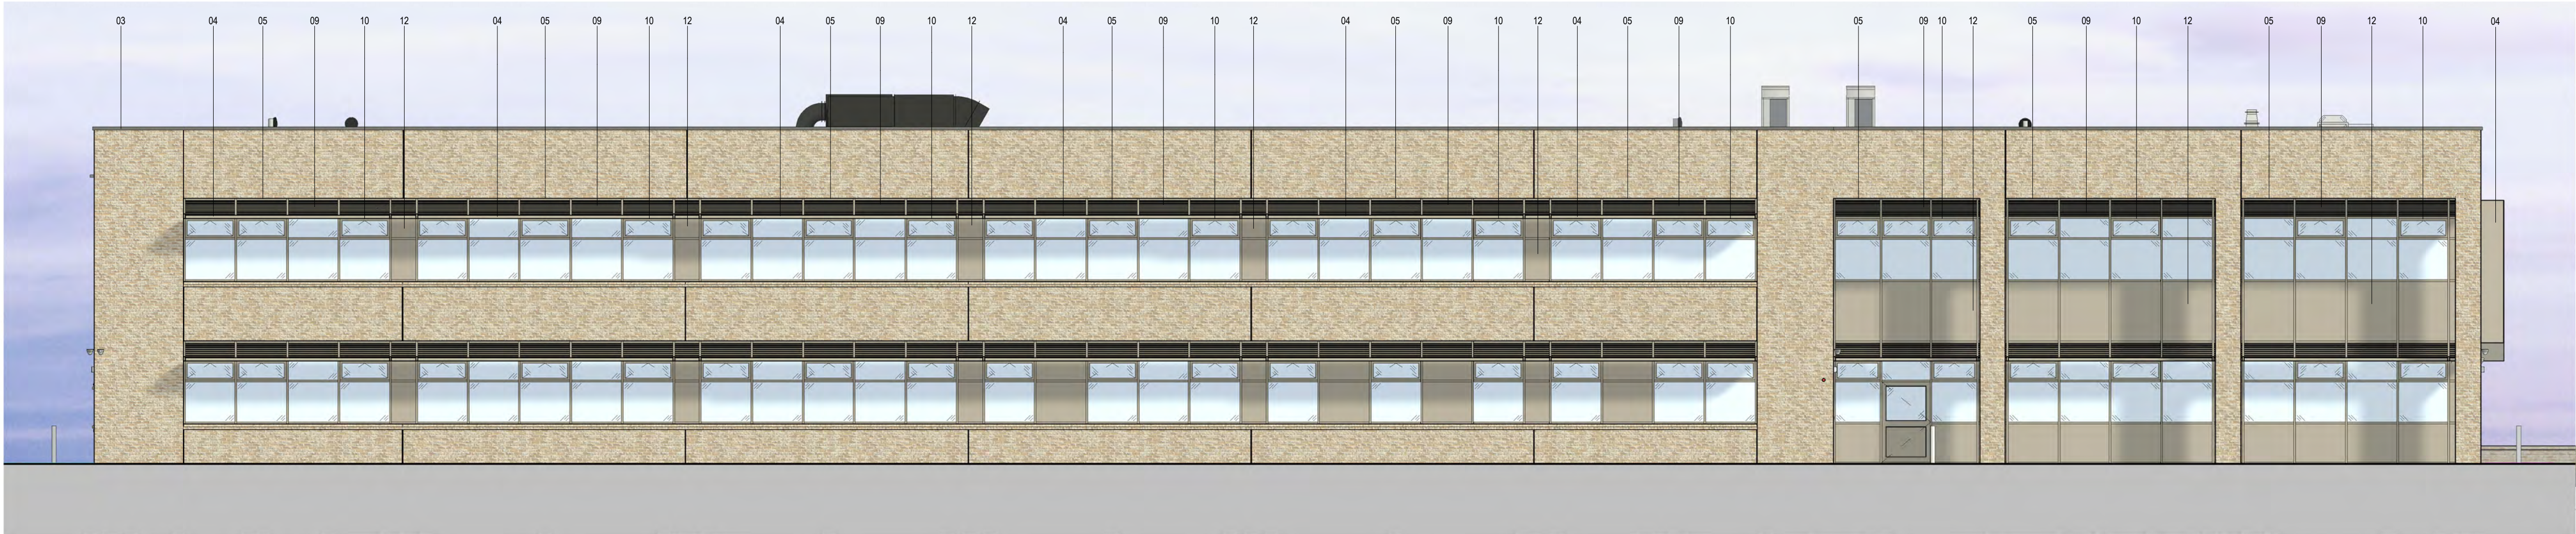

3 South Elevation
1 : 100

Scale 1 to 100

1 0 1 2 5 Metres

Amendments

No.	Description	Date	Issued by
P03	Planning Condition 18	20.11.25	NOV
P02	Planning Issue	01.11.24	NOV
P01	Draft Planning Issue	21.10.24	NOV

Novium Limited. All rights reserved.

Hampshire
County Council

Property Services

NOVIUN
ARCHITECTS

Corn Exchange
Baffins Lane
Chichester
PO19 1BF

T 01243 558750
info@novium.com
www.novium.com

Project Name:
Luminous Oak Academy

Dwg Reference:
Proposed Elevations 1 of 2

Drawn: RW
Scale: 1 : 100 @ A1

Checked: MT
Project Issue Date: August 2024

Project:	Originator:	Function:	Spatial:	Form:	Discipline:	Number:
P13332 - NOV - XX - ZZ - D - A - 1908						

Status:	Suitability Description:	Orig Paper Size:
PL	Suitable for Planning	A1
Revision:	Revision Description:	Novium Job No:
P03	Planning Submission	Z0807