




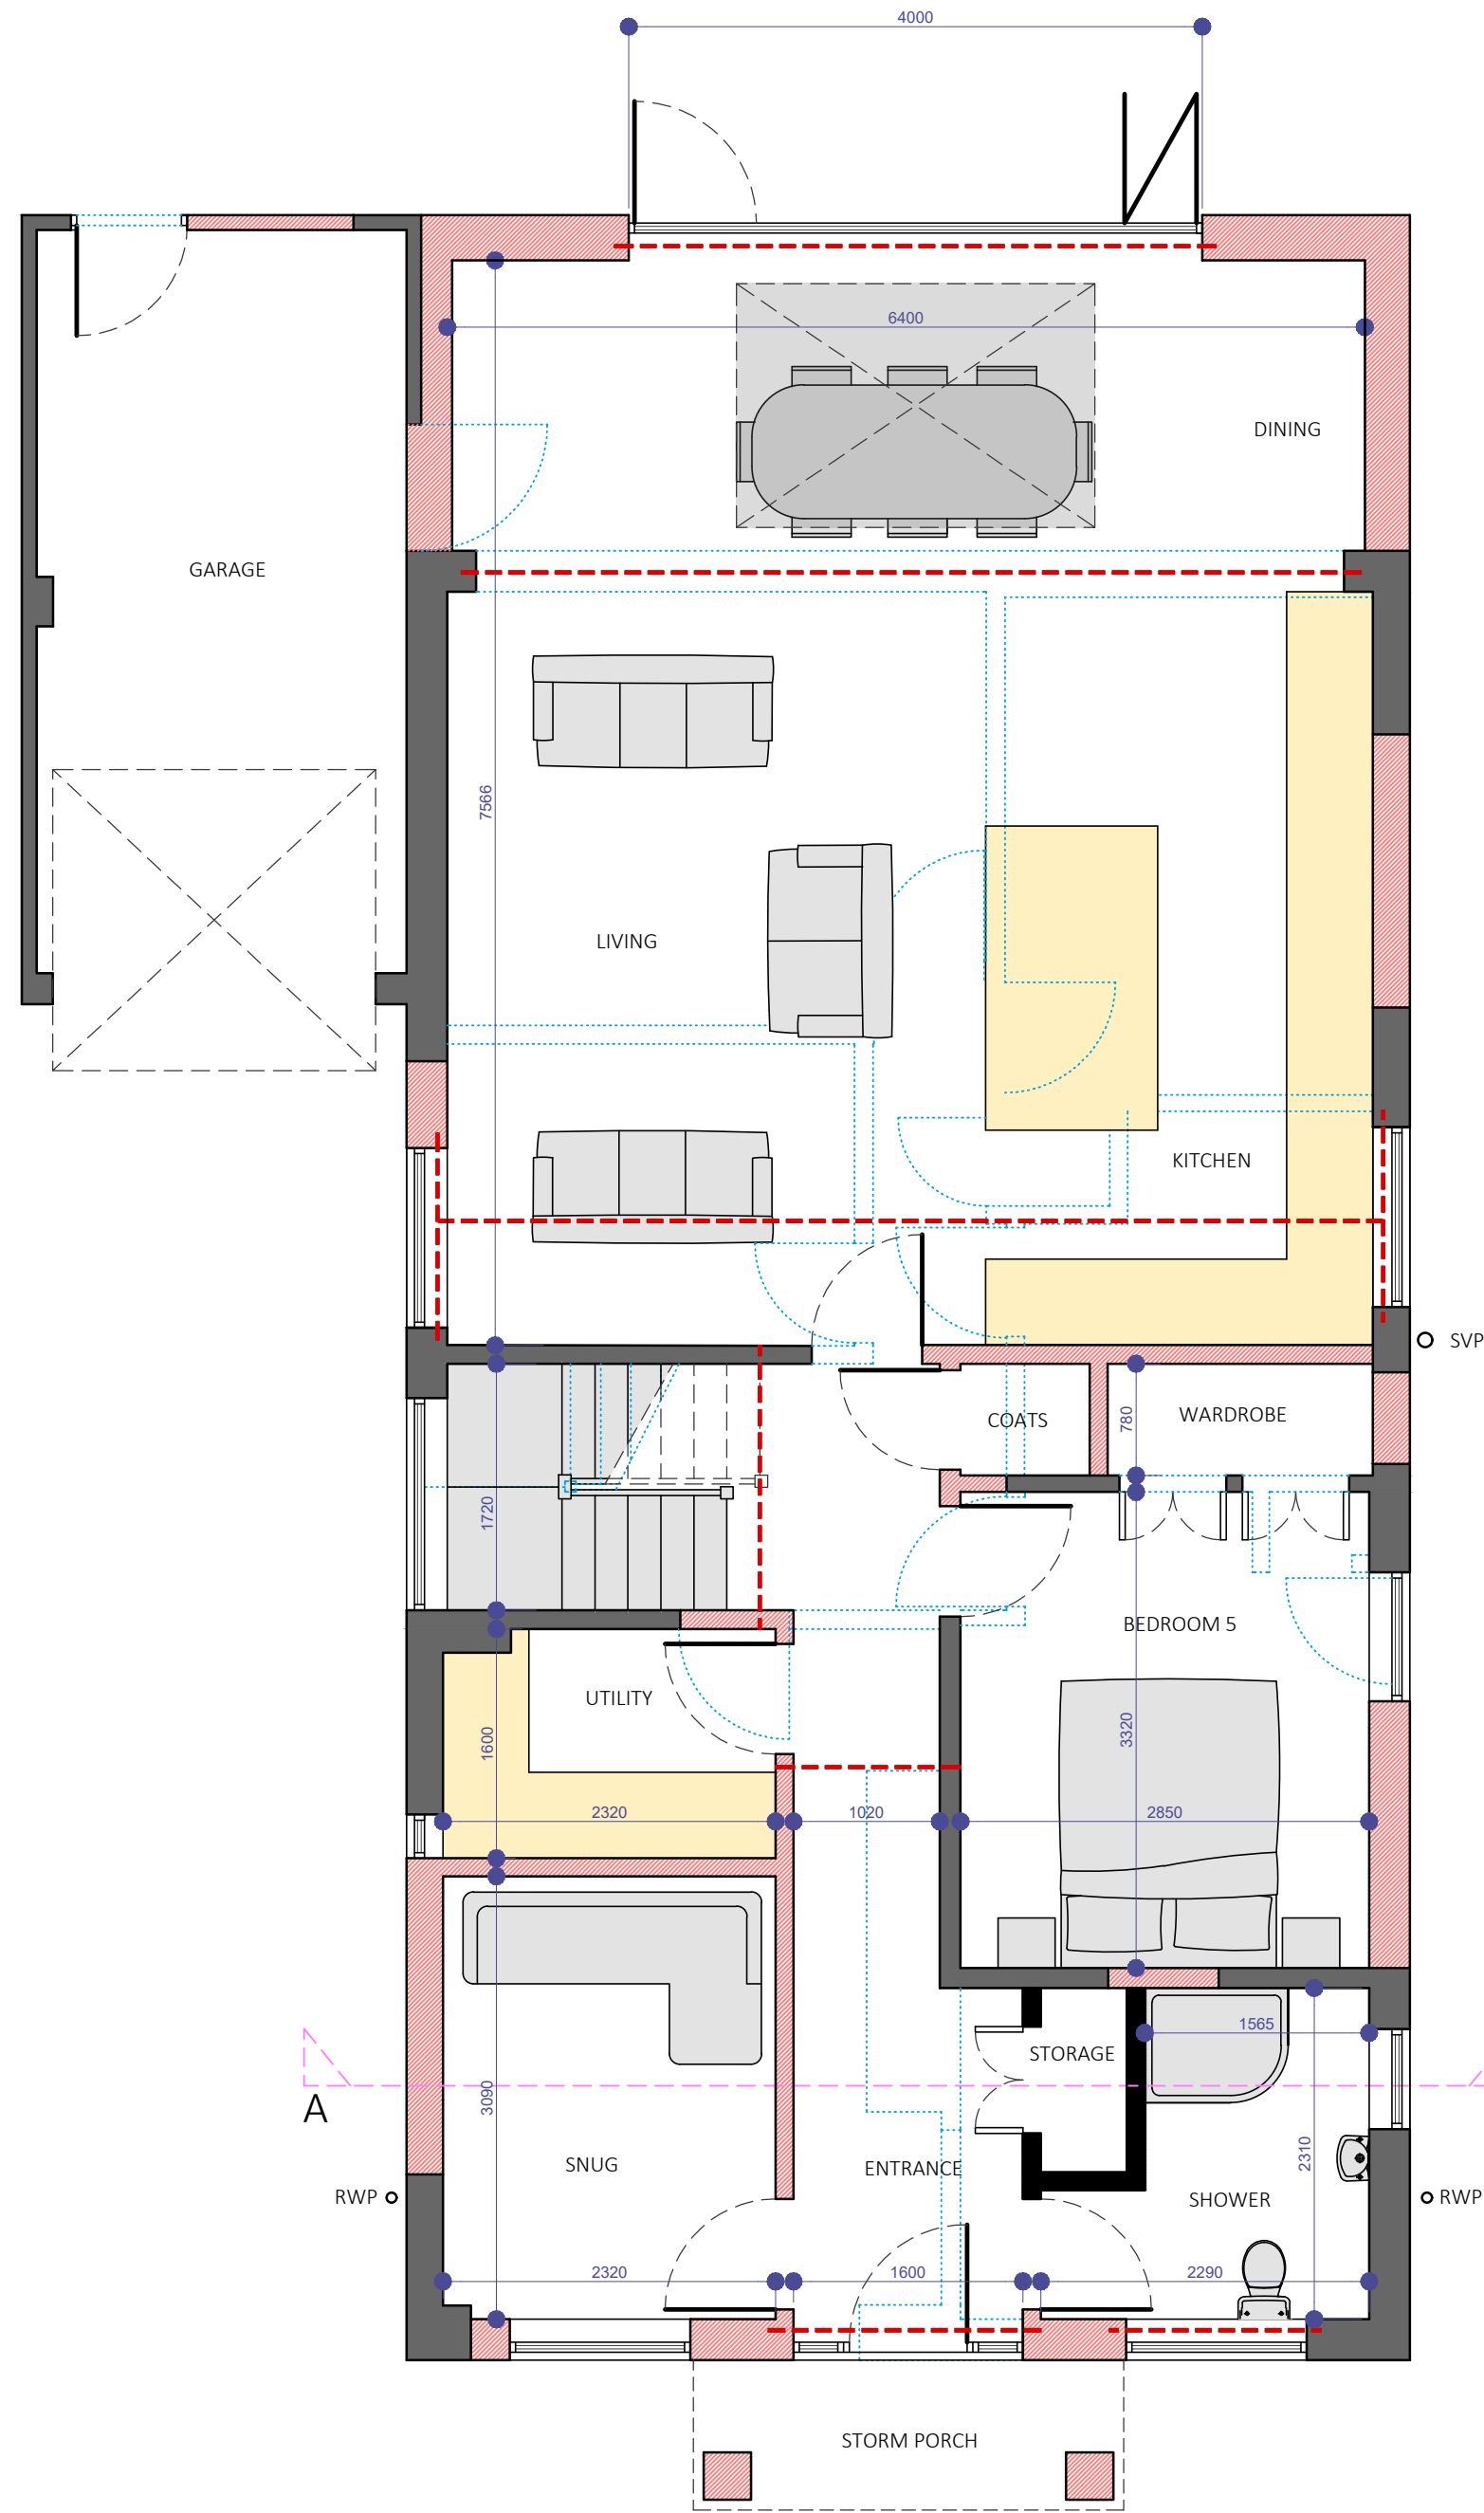

PROPOSED GROUND FLOOR PLAN - 1:50@A1

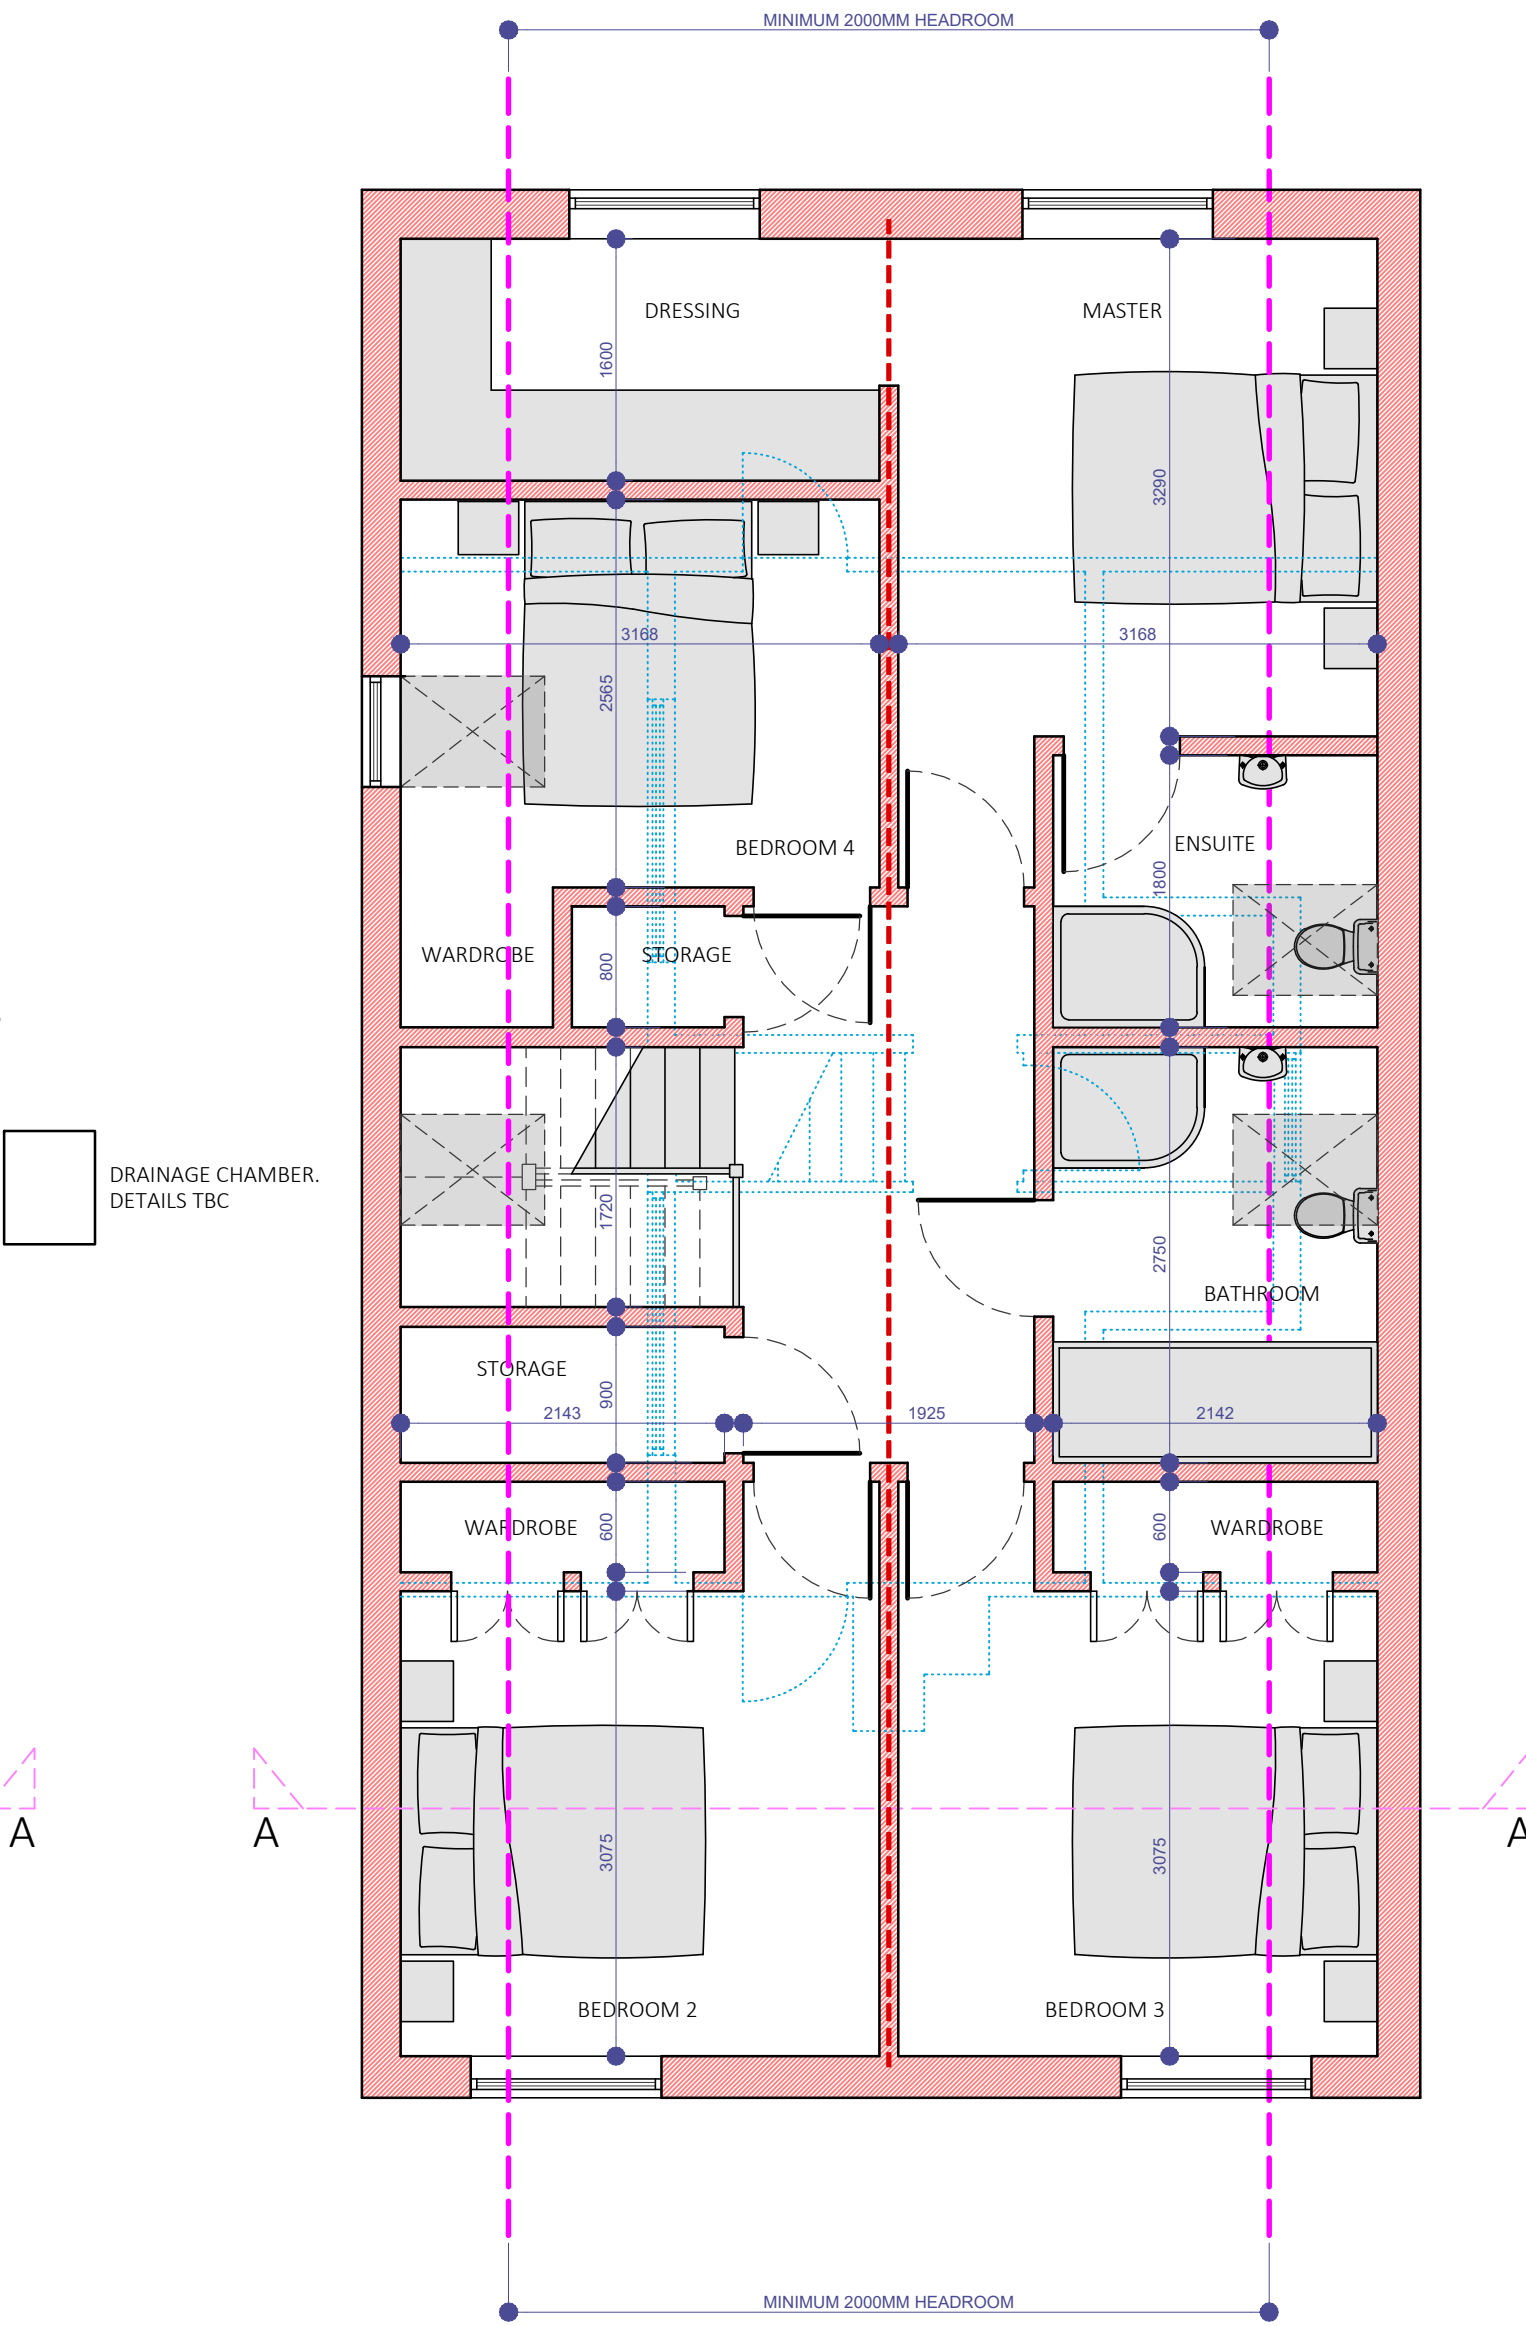

PROPOSED FIRST FLOOR PLAN - 1:50@A1

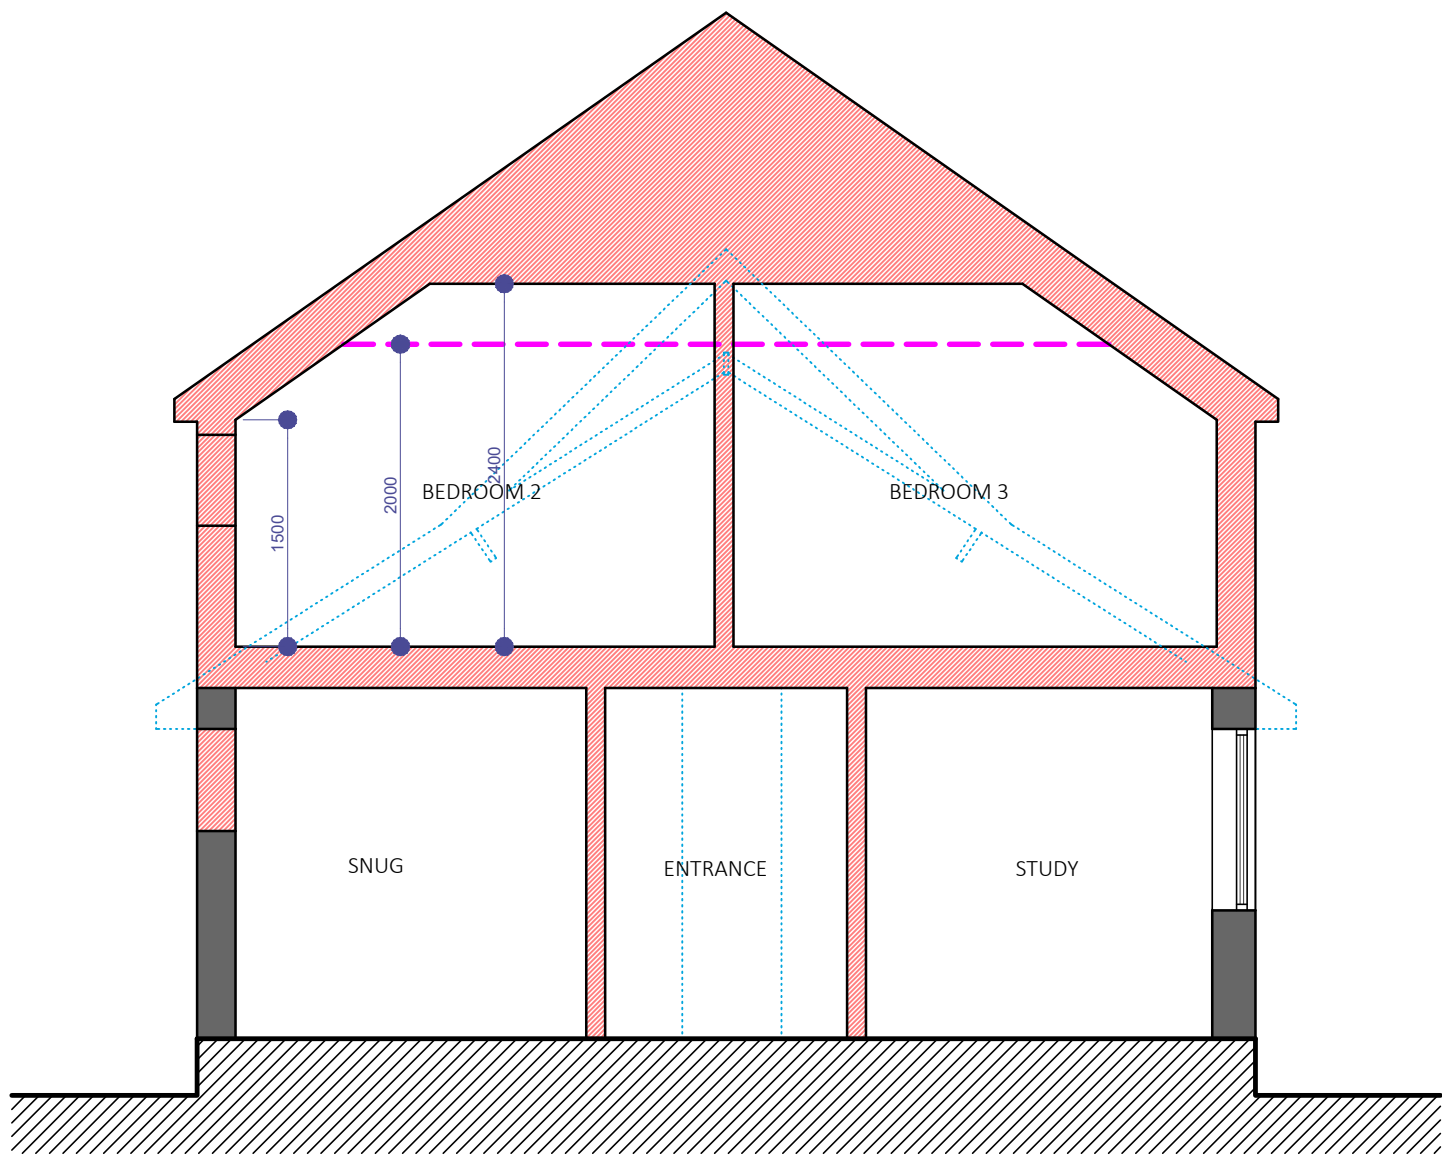

PROPOSED SECTION A-A - 1:50@A1



INDICATIVE RENDER


EXISTING STRUCTURE

DEMOLISHED STRUCTURE

ROOF WINDOW


STRUCTURAL BEAM / LINTEL BY ENGINEER

PROPOSED STRUCTURE

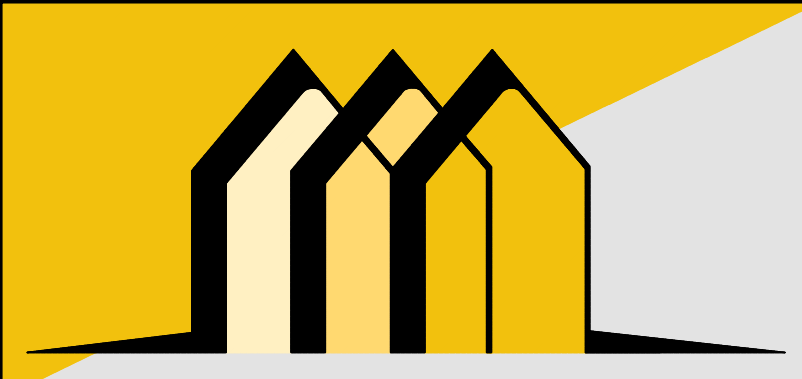

CONTACT INFO

E: Scott@EllisdonArchitecturalAssociates.co.uk
W: WWW.EllisdonArchitecturalAssociates.co.uk
M: 07828 189525

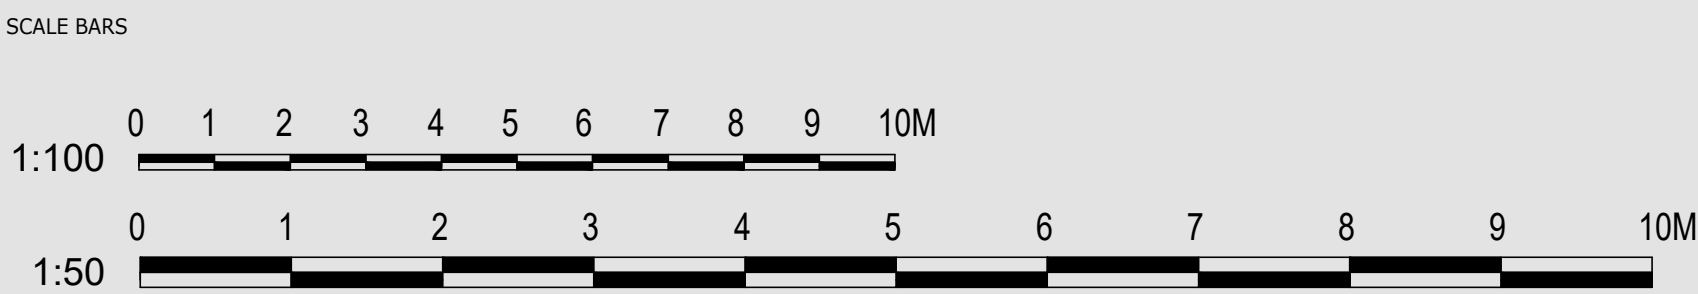

REVISION	DESCRIPTION	STATUS:	CLIENT:	MR AND MRS BUCK	SITE ADDRESS:
0	FIRST ISSUE	PLANNING	JOB REF:	677	LABURNUM BOTLEY ROAD SOUTHAMPTON SO50 7DN
A			DRG. NO:	02	
B			DRG. TITLE:	PROPOSED PLANS	
			DATE:	OCTOBER 2025	
			SCALE:	1:50/100@A1	