





EXISTING SITE PLAN FROM OS MAP EXTRACT (NOT TO RECOGNIZED SCALE)




GOOGLE STREET VIEW IMAGE

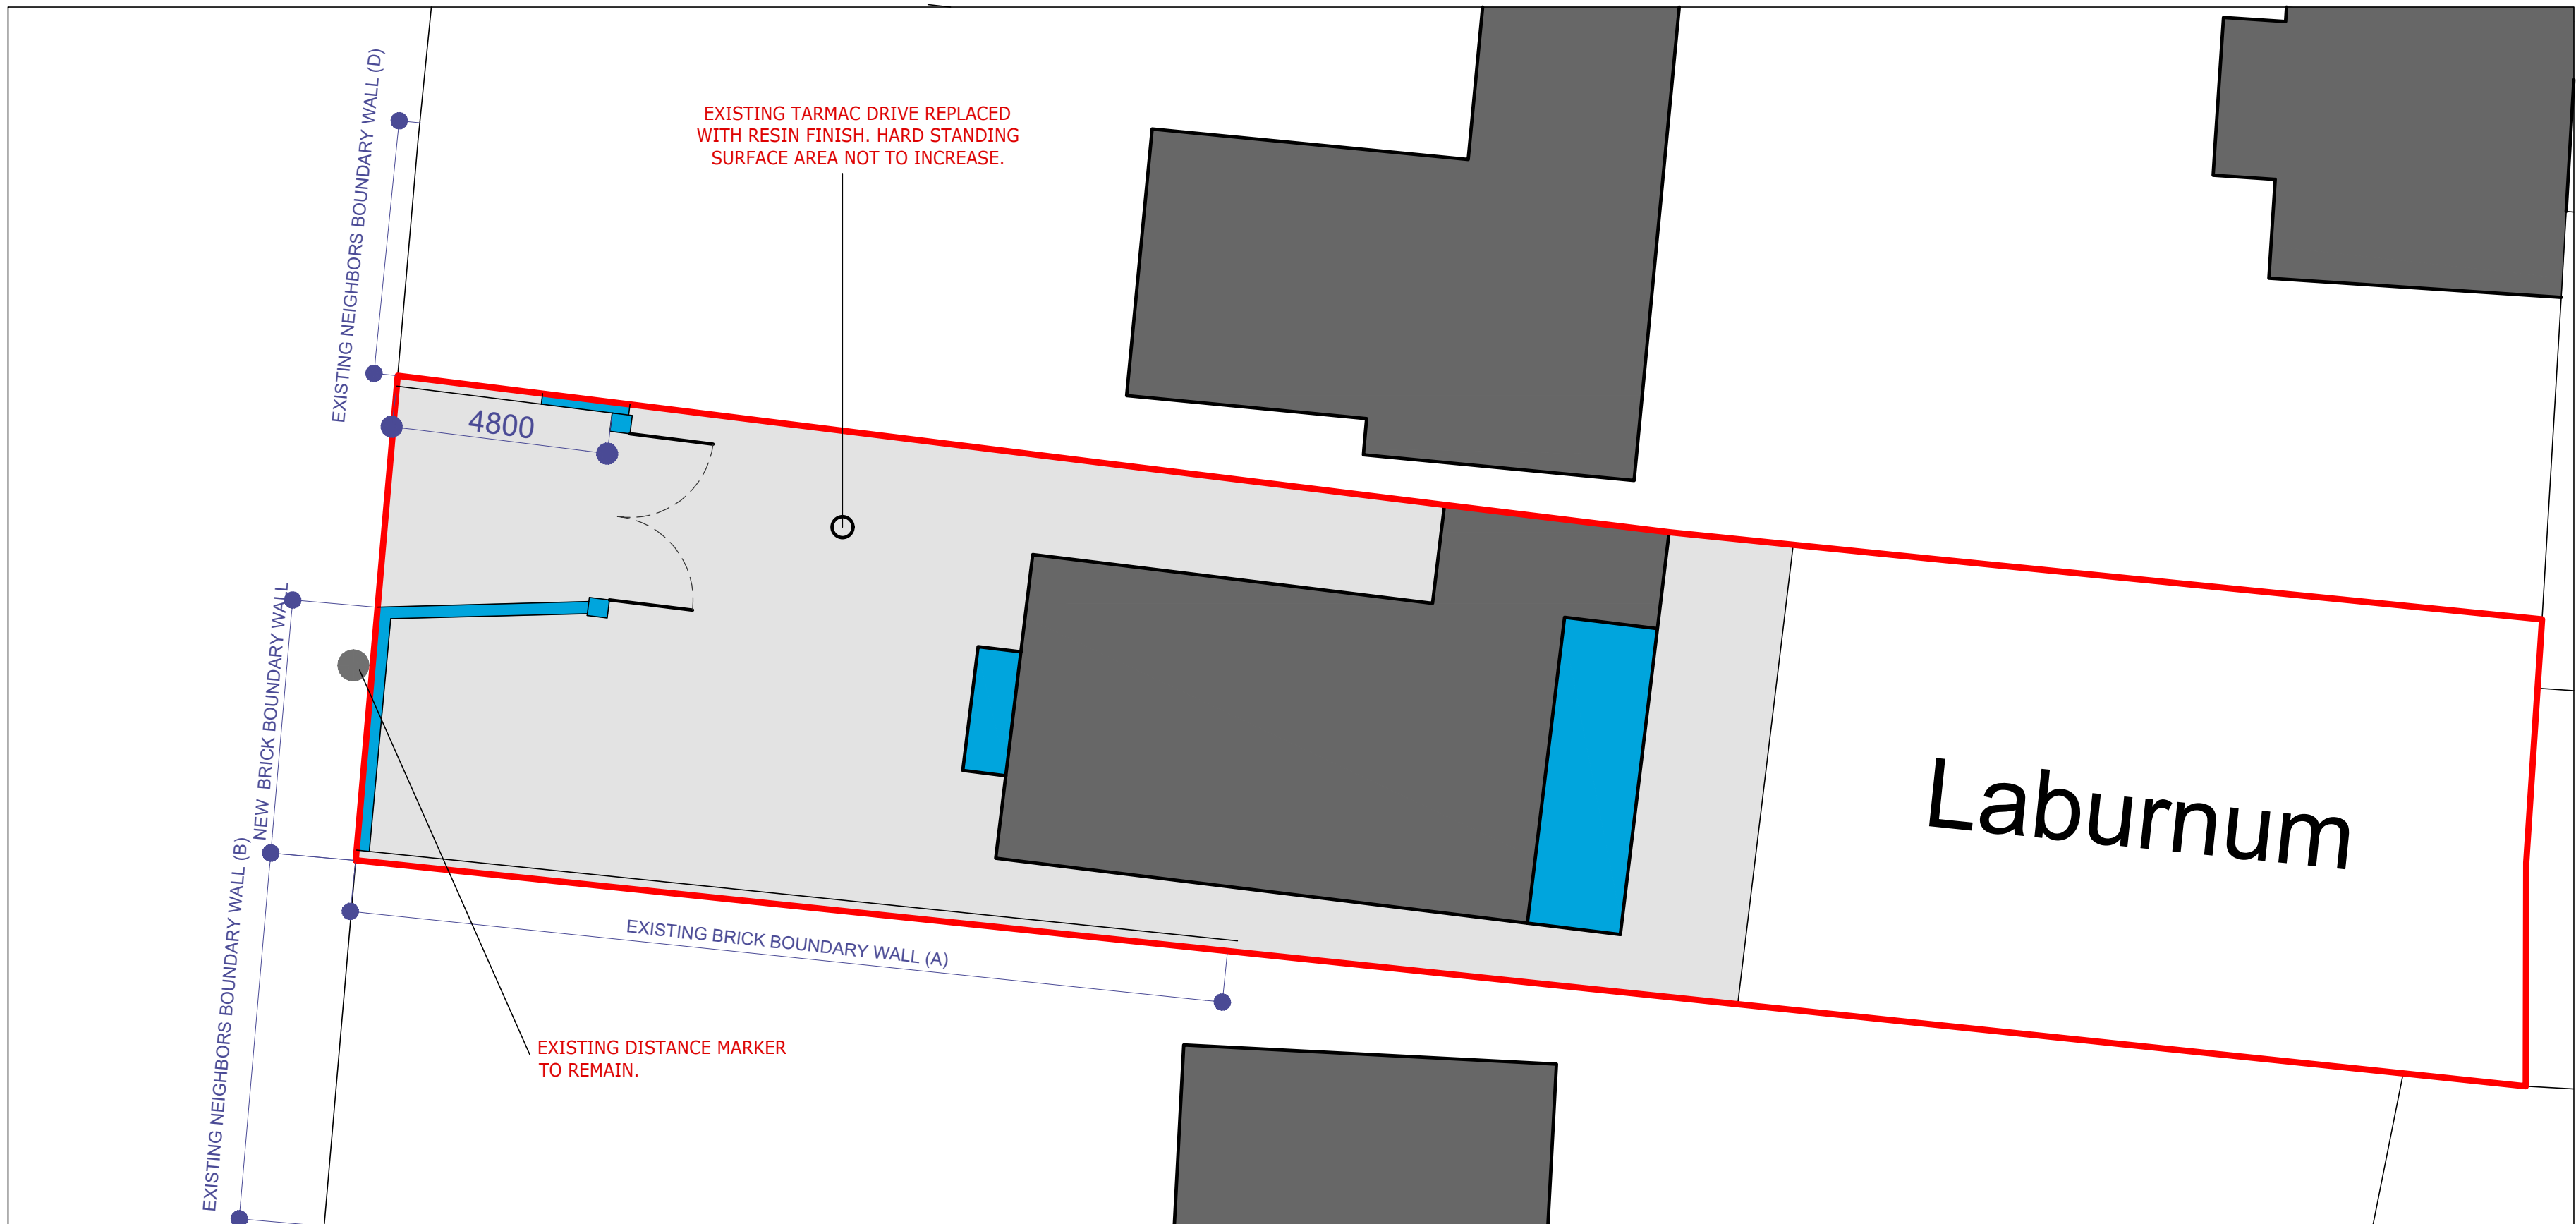

PROPOSED SITE PLAN FROM OS MAP EXTRACT (NOT TO RECOGNIZED SCALE)

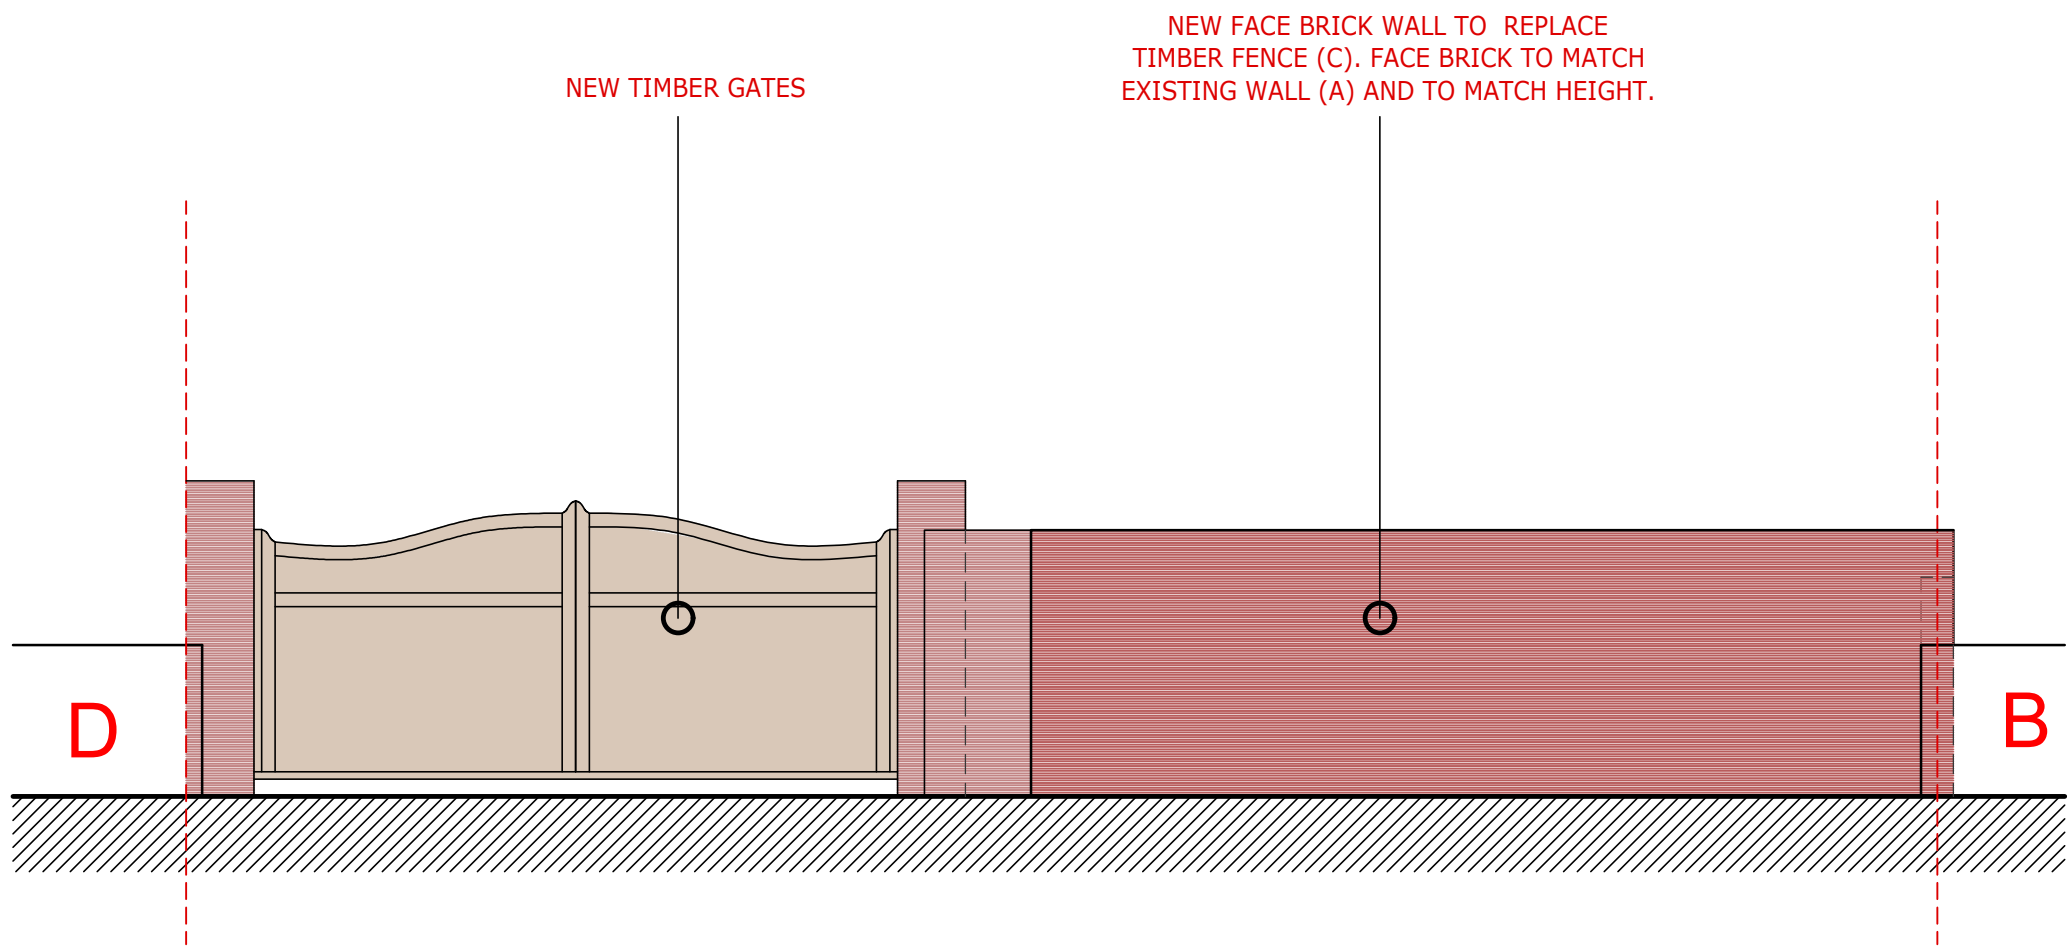

PROPOSED ELEVATION 1:50@A1

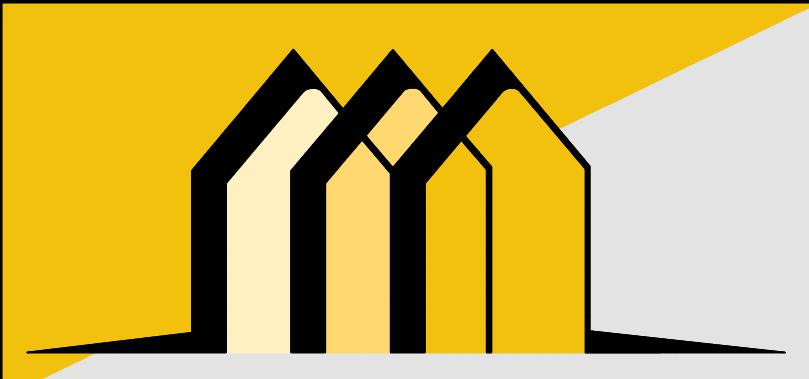

CONTACT INFO

E: Scott@EllisdonArchitecturalAssociates.co.uk
W: WWW.EllisdonArchitecturalAssociates.co.uk
M: 07828 189525

REVISION	DESCRIPTION	STATUS:	CLIENT:	MR AND MRS BUCK	SITE ADDRESS:
0	FIRST ISSUE	PLANNING	JOB REF:	677	LABURNUM BOTLEY ROAD SOUTHAMPTON SO50 7DN
			DRG. NO:	20	
			DRG. TITLE:	ACCESS AND HARD STANDING	
			DATE:	OCTOBER 2025	
			SCALE:	1:50/100@A1	