


BLOCK PLAN - PARKING UNCHANGED


(Scale: 1 to 200 @ A4)

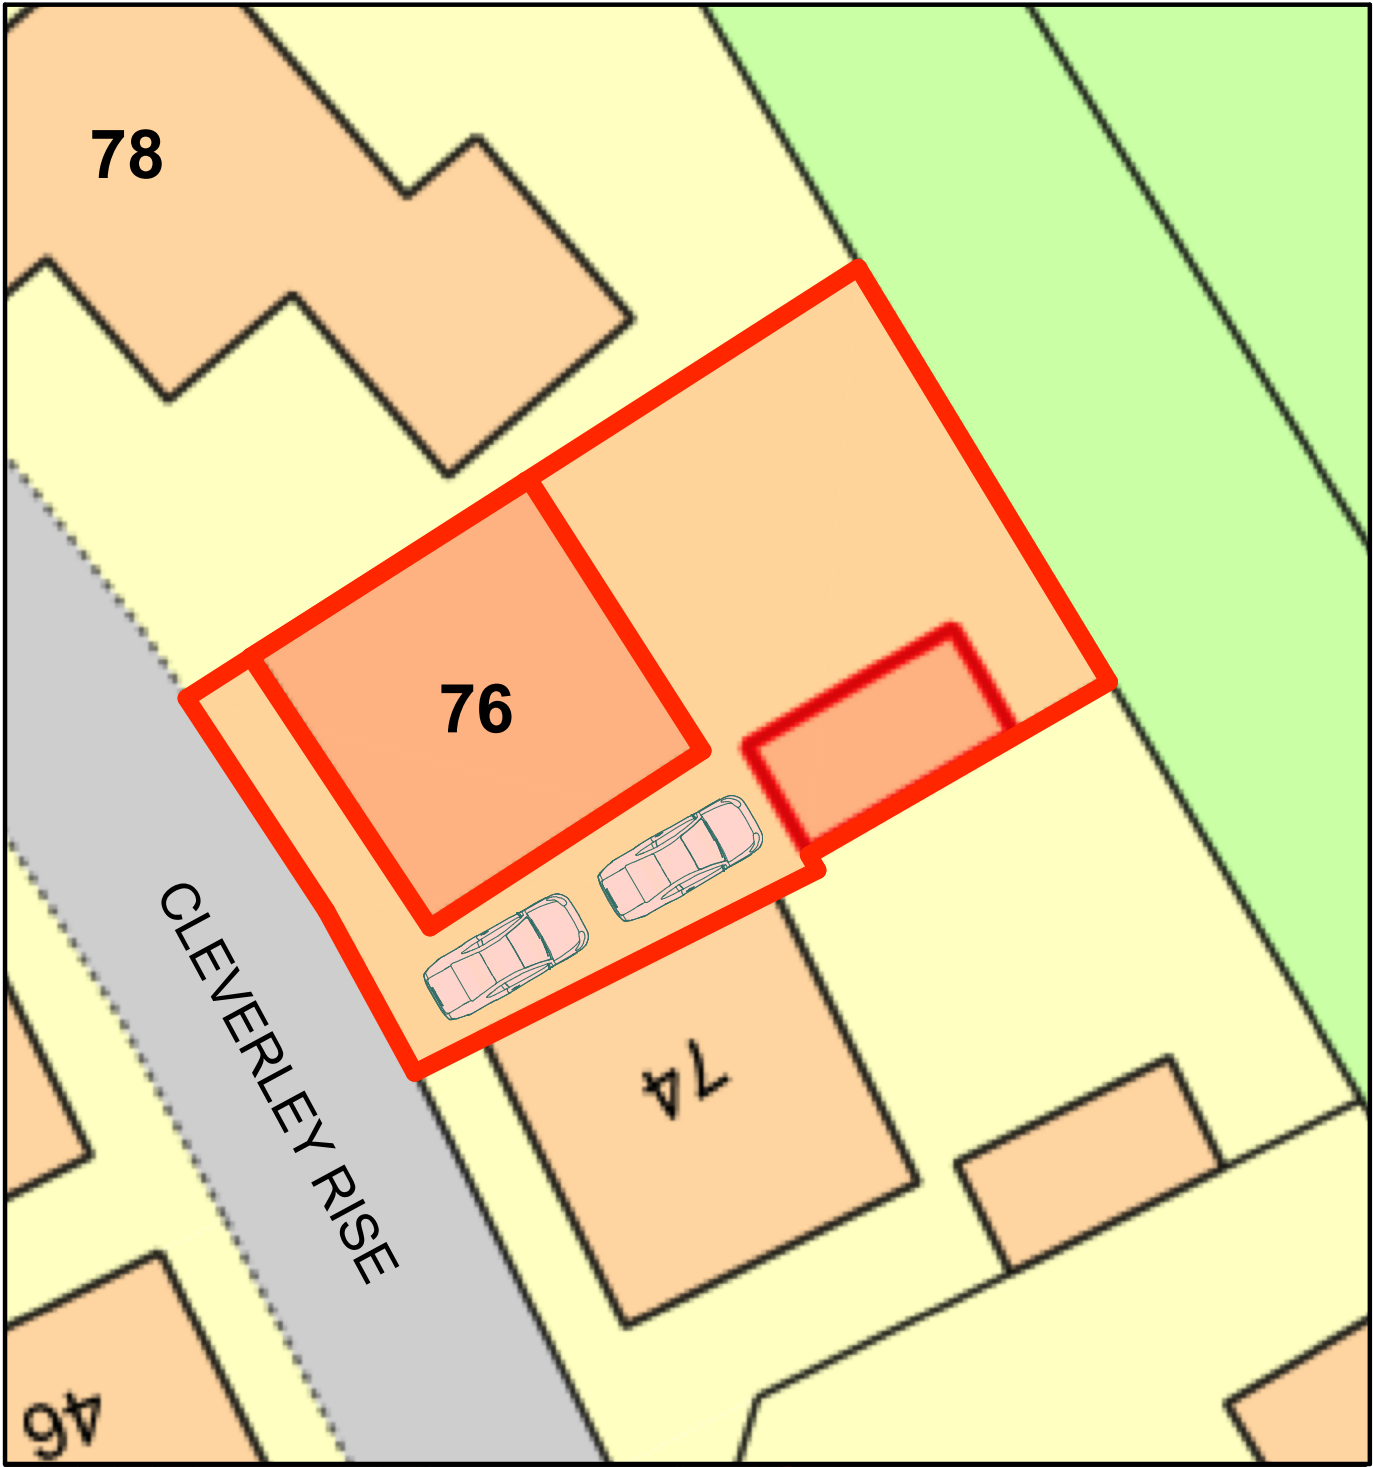


0m 1m 2m 3m 4m 5m

Scale 1:200


449184,109976. Produced on 05 December 2025 from the OS National Geographic Database. Supplied by UKPlanningMaps.com. Unique plan reference: b36f/uk/1351023/1810803

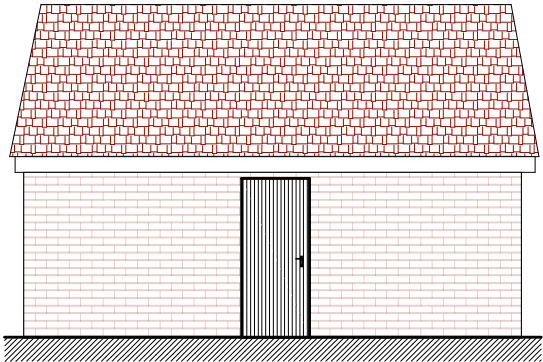


EXISTING
SIDE ELEVATION
Scale: 1:100

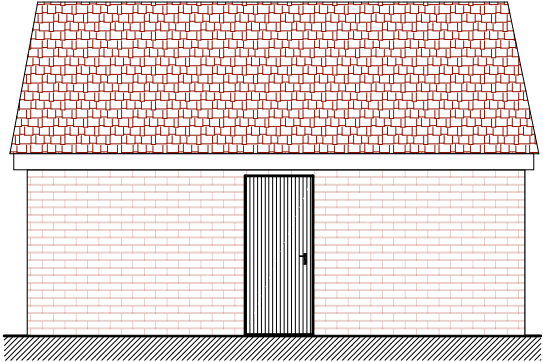


PROPOSED
SIDE ELEVATION
Scale: 1:100

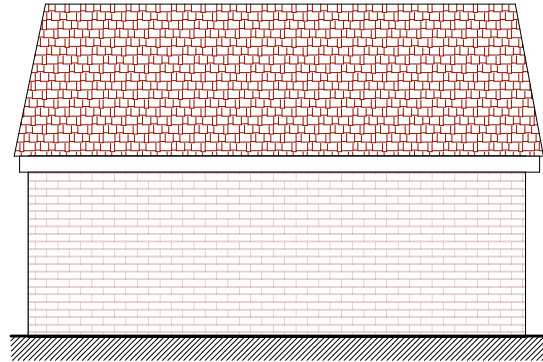

EXISTING
SIDE ELEVATION
Scale: 1:100

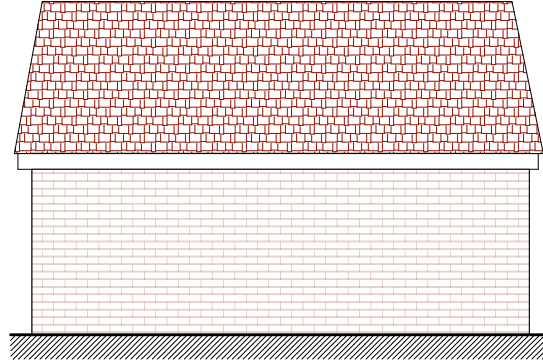


PROPOSED
SIDE ELEVATION
Scale: 1:100

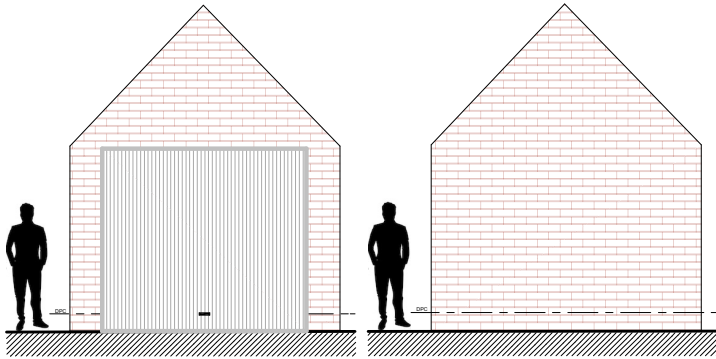

EXISTING
FRONT ELEVATION
Scale: 1:100

EXISTING
REAR ELEVATION
Scale: 1:100

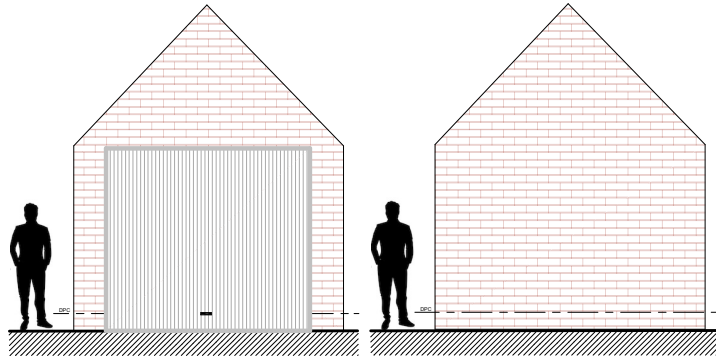

PROPOSED
FRONT ELEVATION
Scale: 1:100

PROPOSED
REAR ELEVATION
Scale: 1:100

IMPORTANT:
No works to begin on site until all required approvals are received

DRAWINGS PROVIDED BY:



STUDIO ONE
Architecture, Design & Engineering Consultants
105-107, The Quadrant, Southampton, SO9 1JH
e: studiooneuk@aol.com

DATE: Dec/2025

SCALE: 1:100
unless otherwise stated

SIZE: A3

REV: A

SHEET:

S-2

SHEET TITLE: Planning Drawings

PROJECT DESCRIPTION:

Garage Conversion @ 76 Cleverley Rise,
Burfesdon, Southampton, SO31 8LN

CLIENT/S:

Mr James Soole

DRAWN BY:

FD: JAB/LS/SD/CP/NB/CF

AMD: Client amendments

IMPORTANT: Copyright of Studio One - Architecture & Design Consultants; All Rights Reserved. DO NOT SCALE FROM THESE DRAWINGS. Sizes may be different on site and should be checked thoroughly prior to commencing works. IMPORTANT: No works to begin on site until all required approvals are received.

Any discrepancies must be notified to the architectural designer / engineer as calculations may need to be amended. These drawings, calculations, etc are based upon data provided by the client &/or other parties and whilst the information contained herein is to the best of our knowledge true and accurate, we specifically exclude any liability for errors or omissions arising therefrom. Details, sizes & measurements, practices and principles should always be verified as to accuracy and suitability for the required purpose of use. All building and materials/products must meet the current Building Regulations (as amended) and British Standards (as amended). All calculations and drawings are based upon data provided by the client and whilst the information contained herein is to the best of our knowledge true and accurate, we specifically exclude any liability for errors or omissions arising therefrom. Details, practices and principles should be verified as to accuracy and suitability for the required purpose of use. No works should be started on site until all required approvals are received.