



BARTON DRIVE

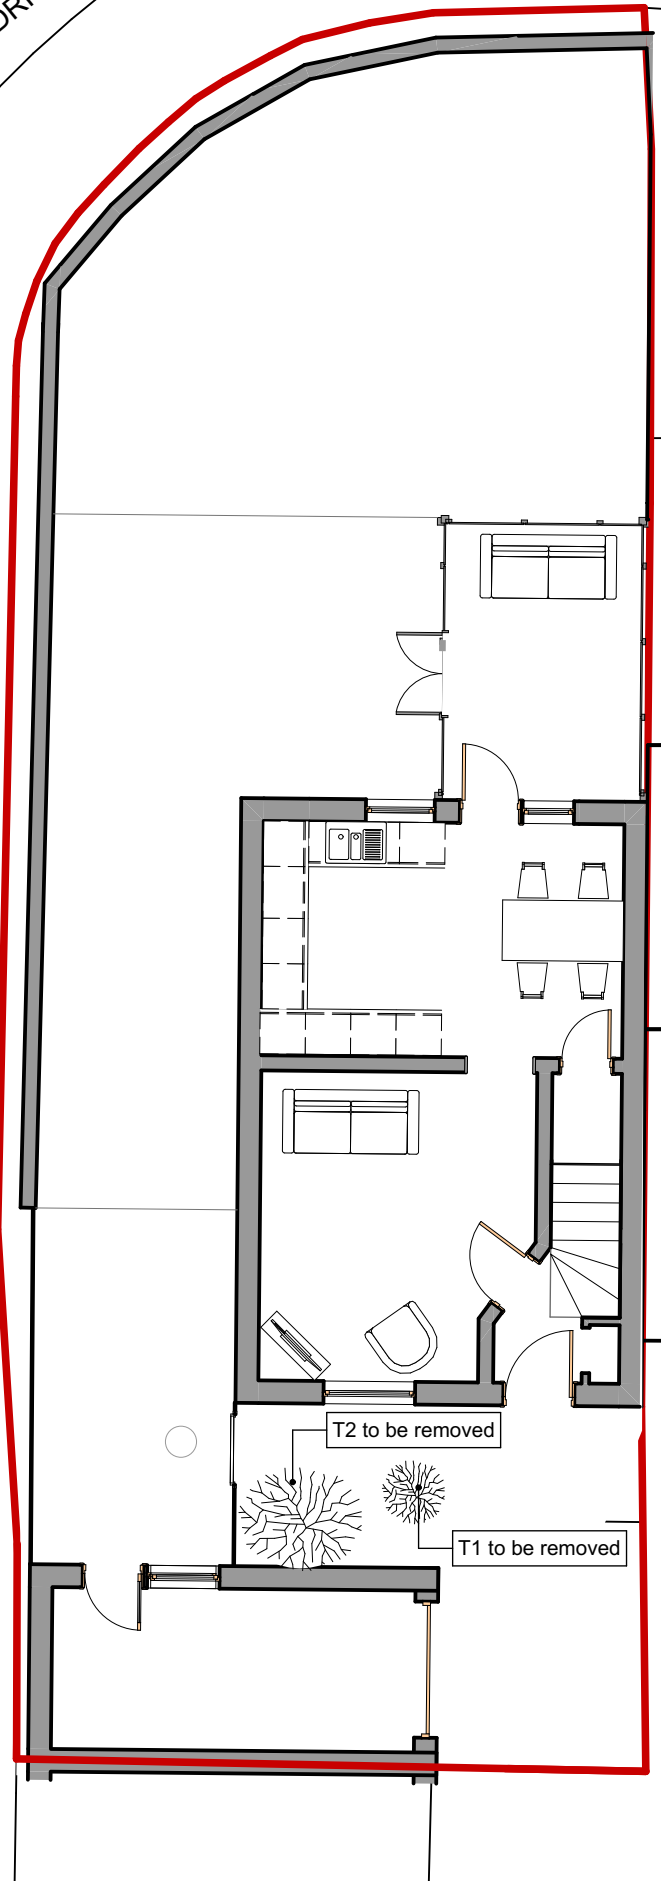

1 Existing Ground Floor Plan
Scale: 100

BARTON DRIVE

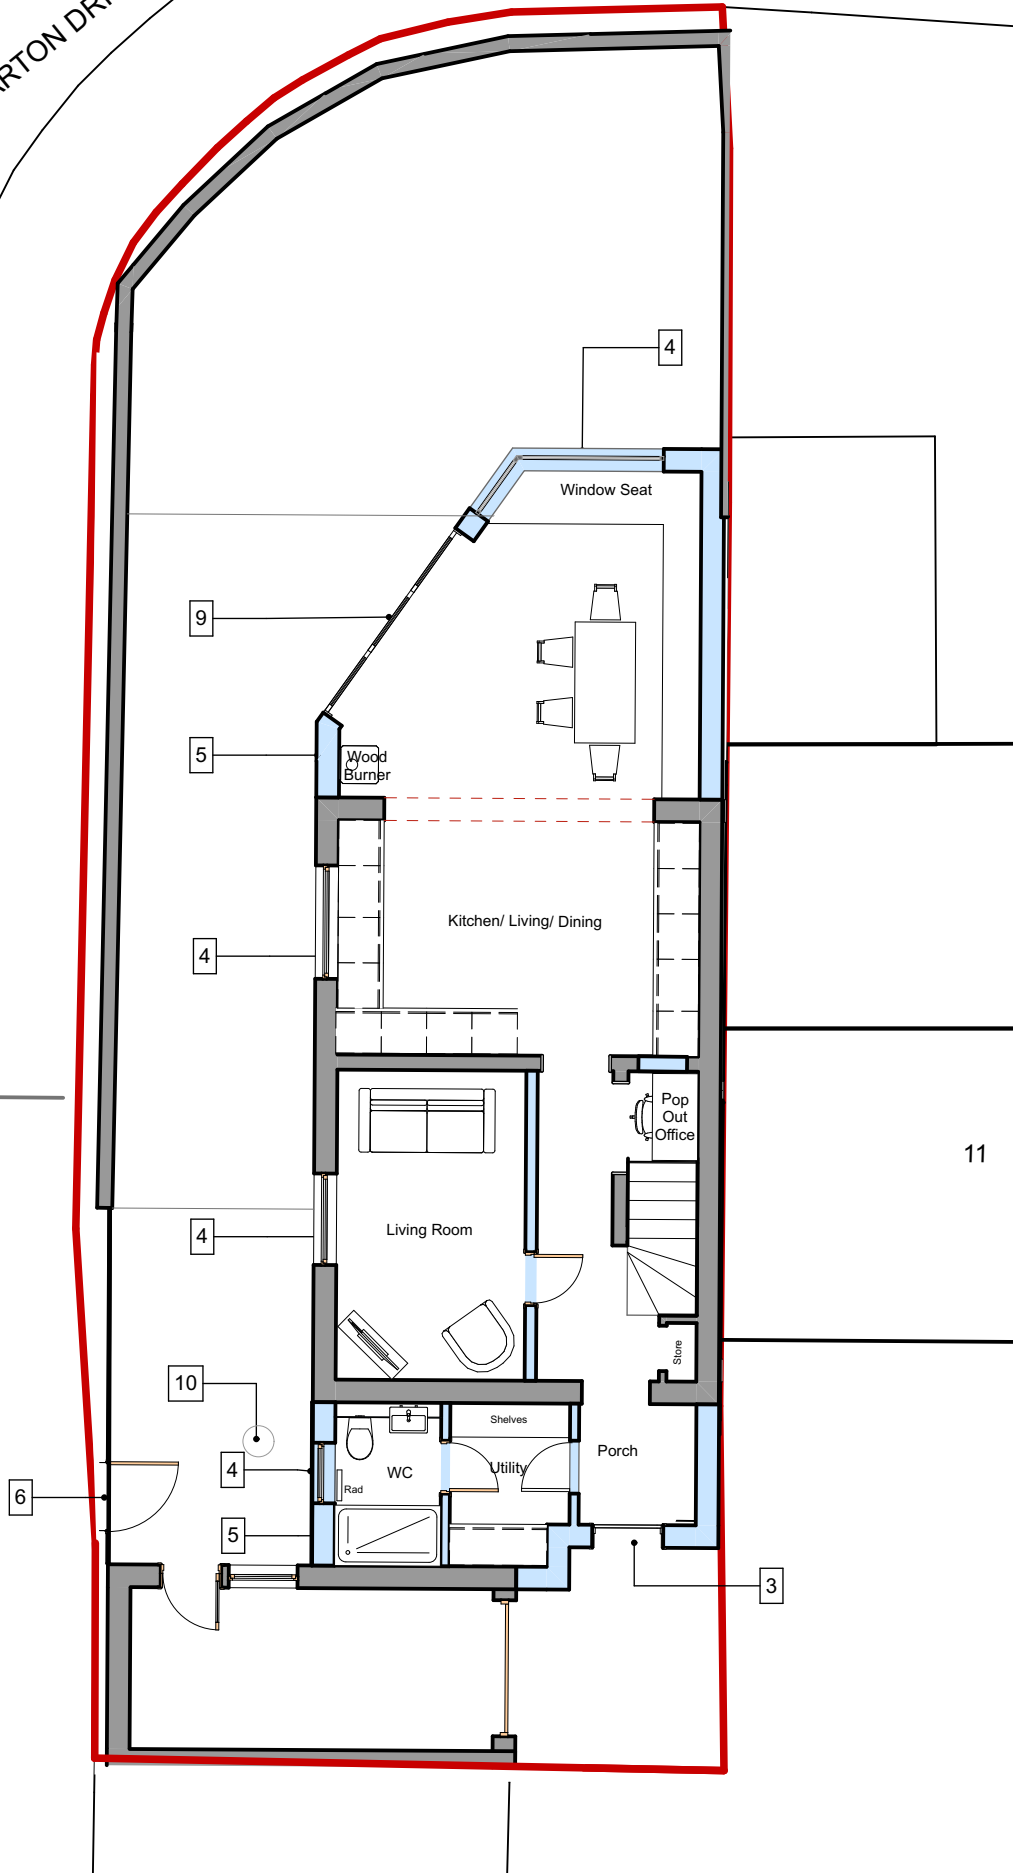

2 Proposed Ground Floor Plan
Scale: 100



© The content of this drawing is subject to the Copyright, Designs and Patents Act 1988. Reproduction of any part of this drawing is not permitted without written consent from People Architects Ltd.

OS Crown Copyright 2025. All rights reserved. License No. 10022432. People Architects OS Paper Map Copying License No. AC000806827

Do not scale from this drawing for construction purposes. All dimensions must be checked by the contractor before commencing work on site.

Unless otherwise noted, boundaries have not been surveyed. The recipient of this drawing should satisfy themselves of their precise location before commencing work on site.

Any discrepancies are to be brought to the attention of People Architects Ltd.

If in doubt, ask.

Notes

KEY

1. Roof tiles to match existing
2. Single ply membrane flat rear roof
3. Blue uPVC front door
4. Brown uPVC windows to match existing
5. Facing brick to match existing
6. Timber gate
7. Wood burner flue (colour: black)
8. Skylight to match existing
9. Bi-fold doors
10. Existing drain

A 11/12/25 Flue and elevation updated ST/MW

Rev	Date	Description	DB/CB

project
9 Barton Drive
Hamble
Southampton
SO31 4RG

status
Planning

drawing title
Existing and Proposed GF Plans

drawn	checked	date	scale
NF	MW	03/10/25	1:100 @ A3

Drawing Code
Project Originator Vol Lev Type Role Number Rev
P026 - PA - XX-00 - DR- A - 003 - A