




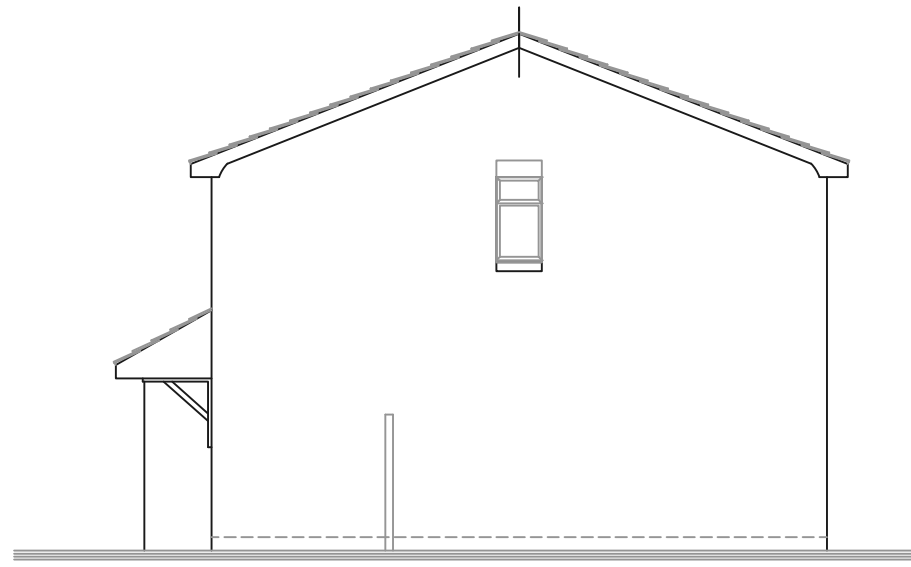


EXISTING SIDE ELEVATION 1/100.

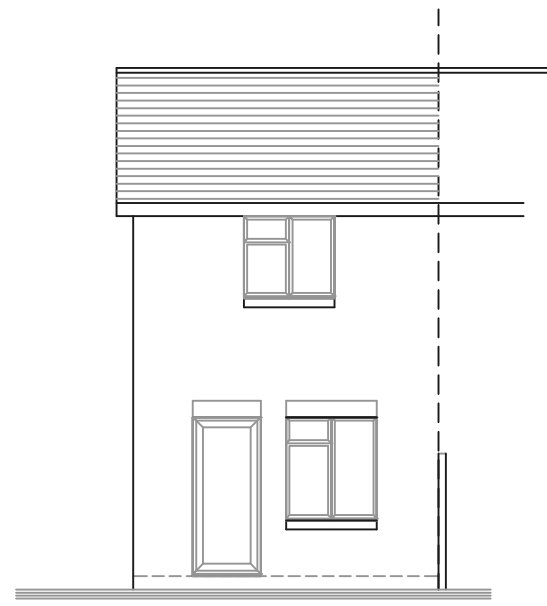


EXISTING REAR ELEVATION 1/100.

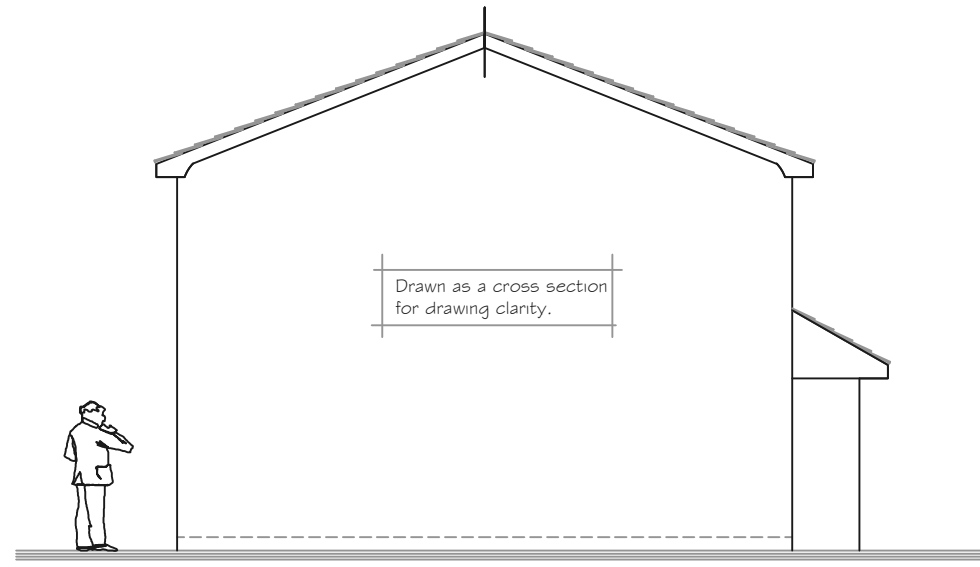


EXISTING SIDE ELEVATION 1/100.

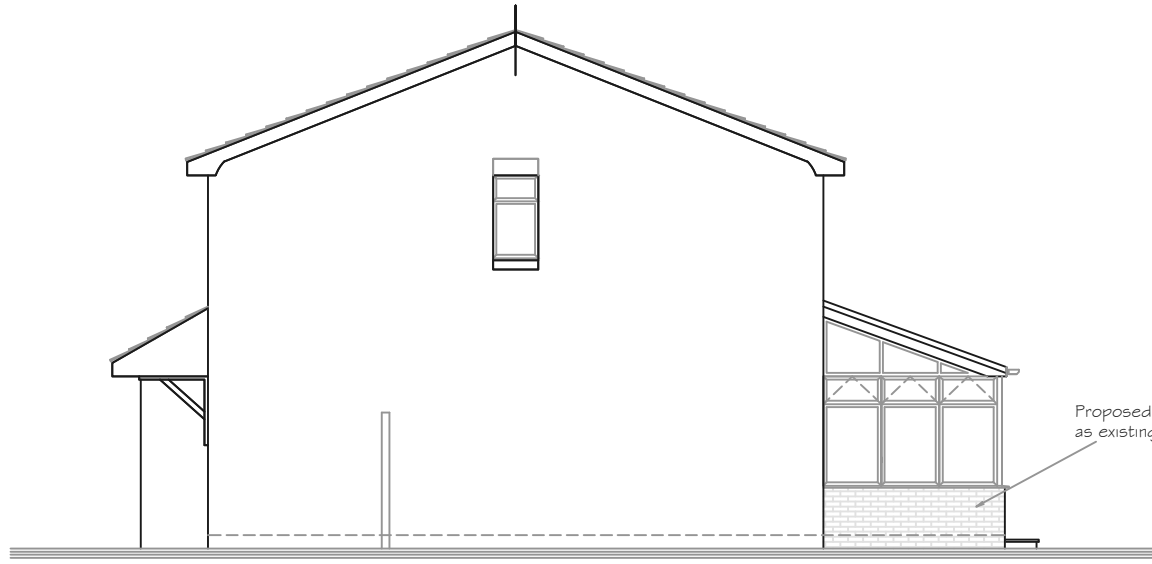


PROPOSED SIDE ELEVATION 1/100.

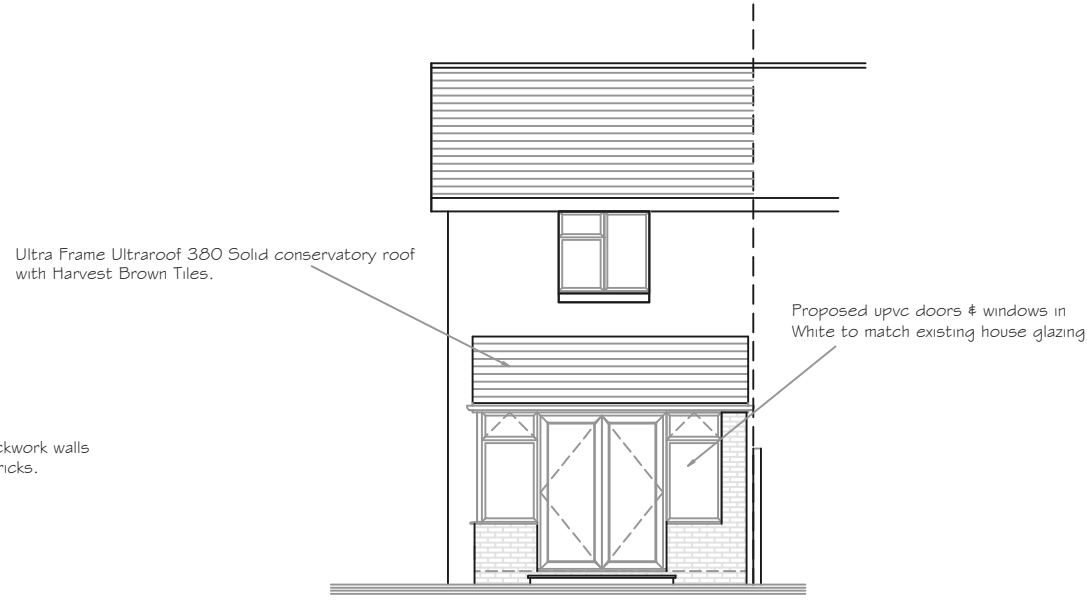

PROPOSED REAR ELEVATION 1/100.

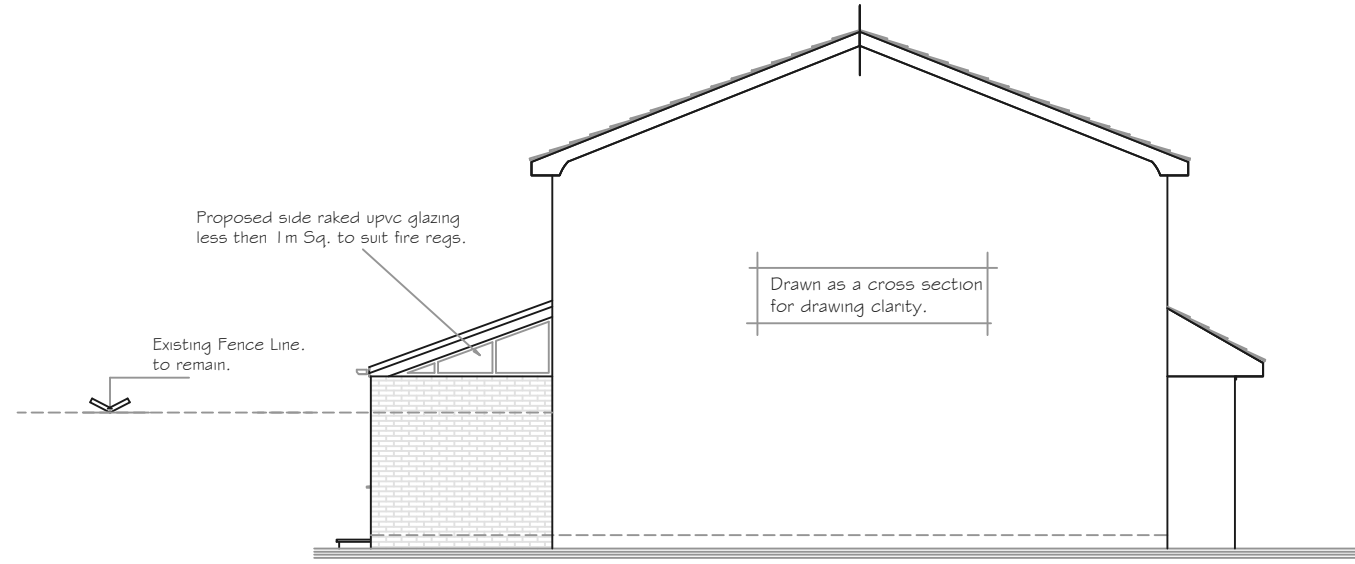


PROPOSED SIDE ELEVATION 1/100.

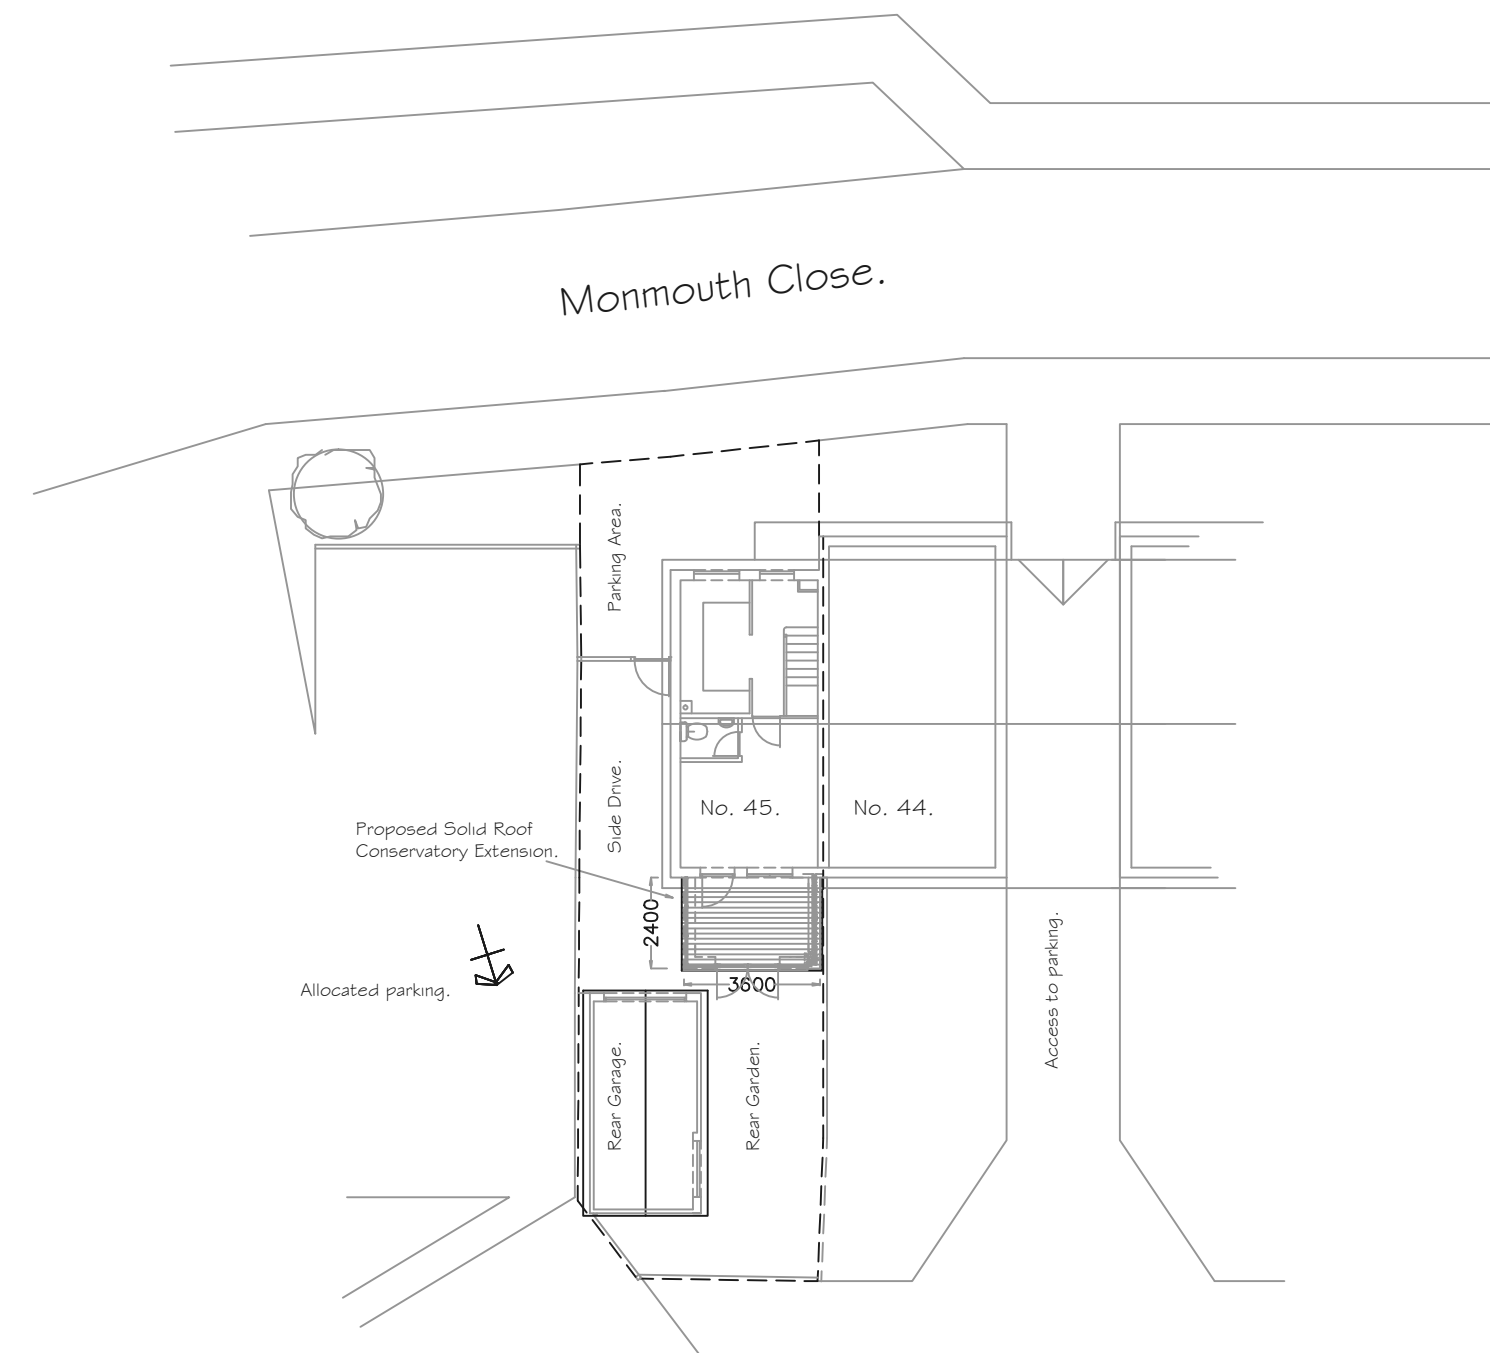


PROPOSED SITE BLOCK PLAN 1/200.



Read in conjunction with 1/1250 Location plan.

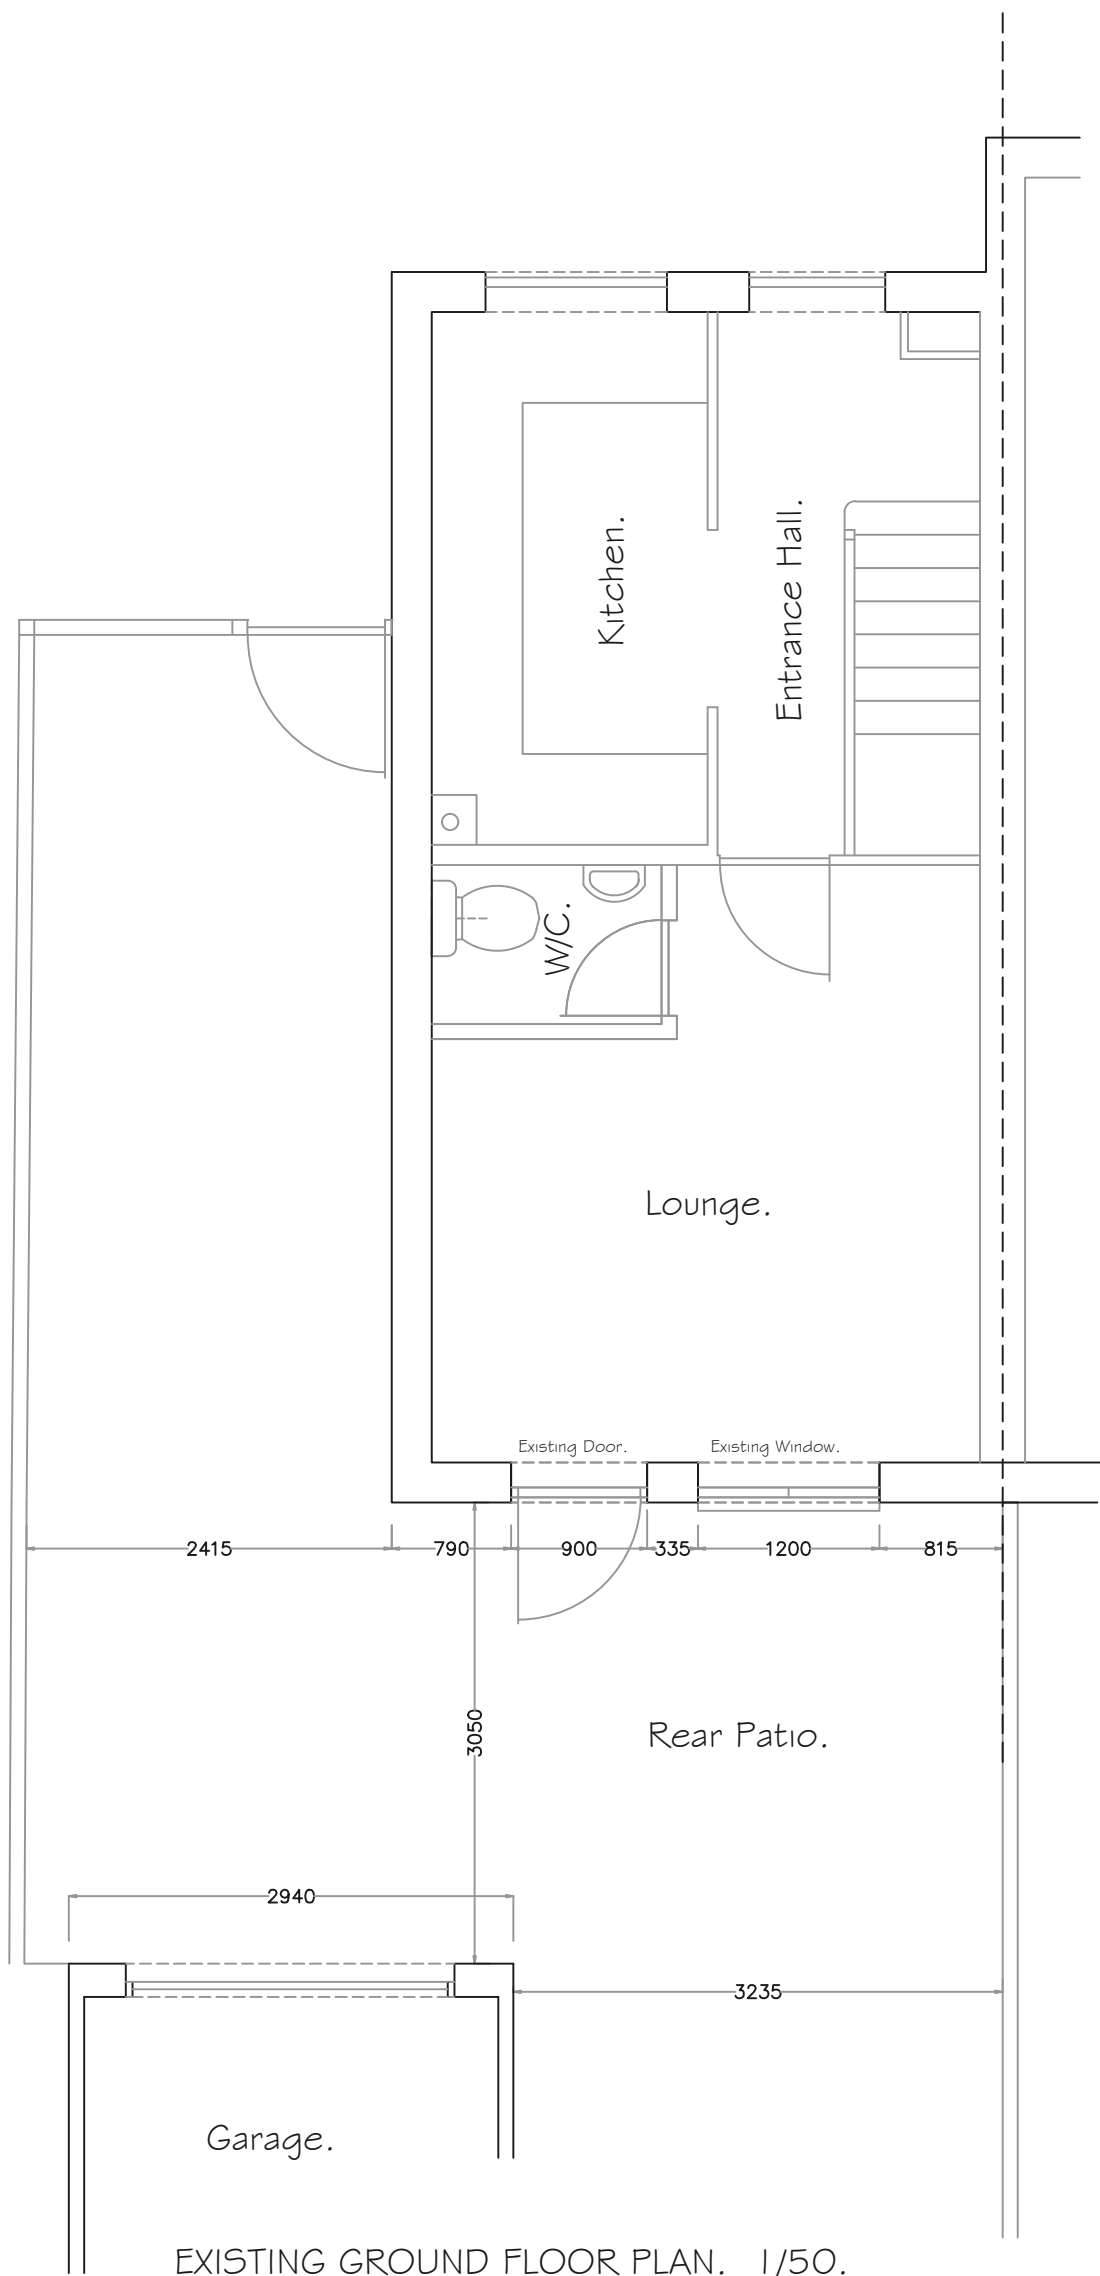


EXISTING GROUND FLOOR PLAN. 1/50.

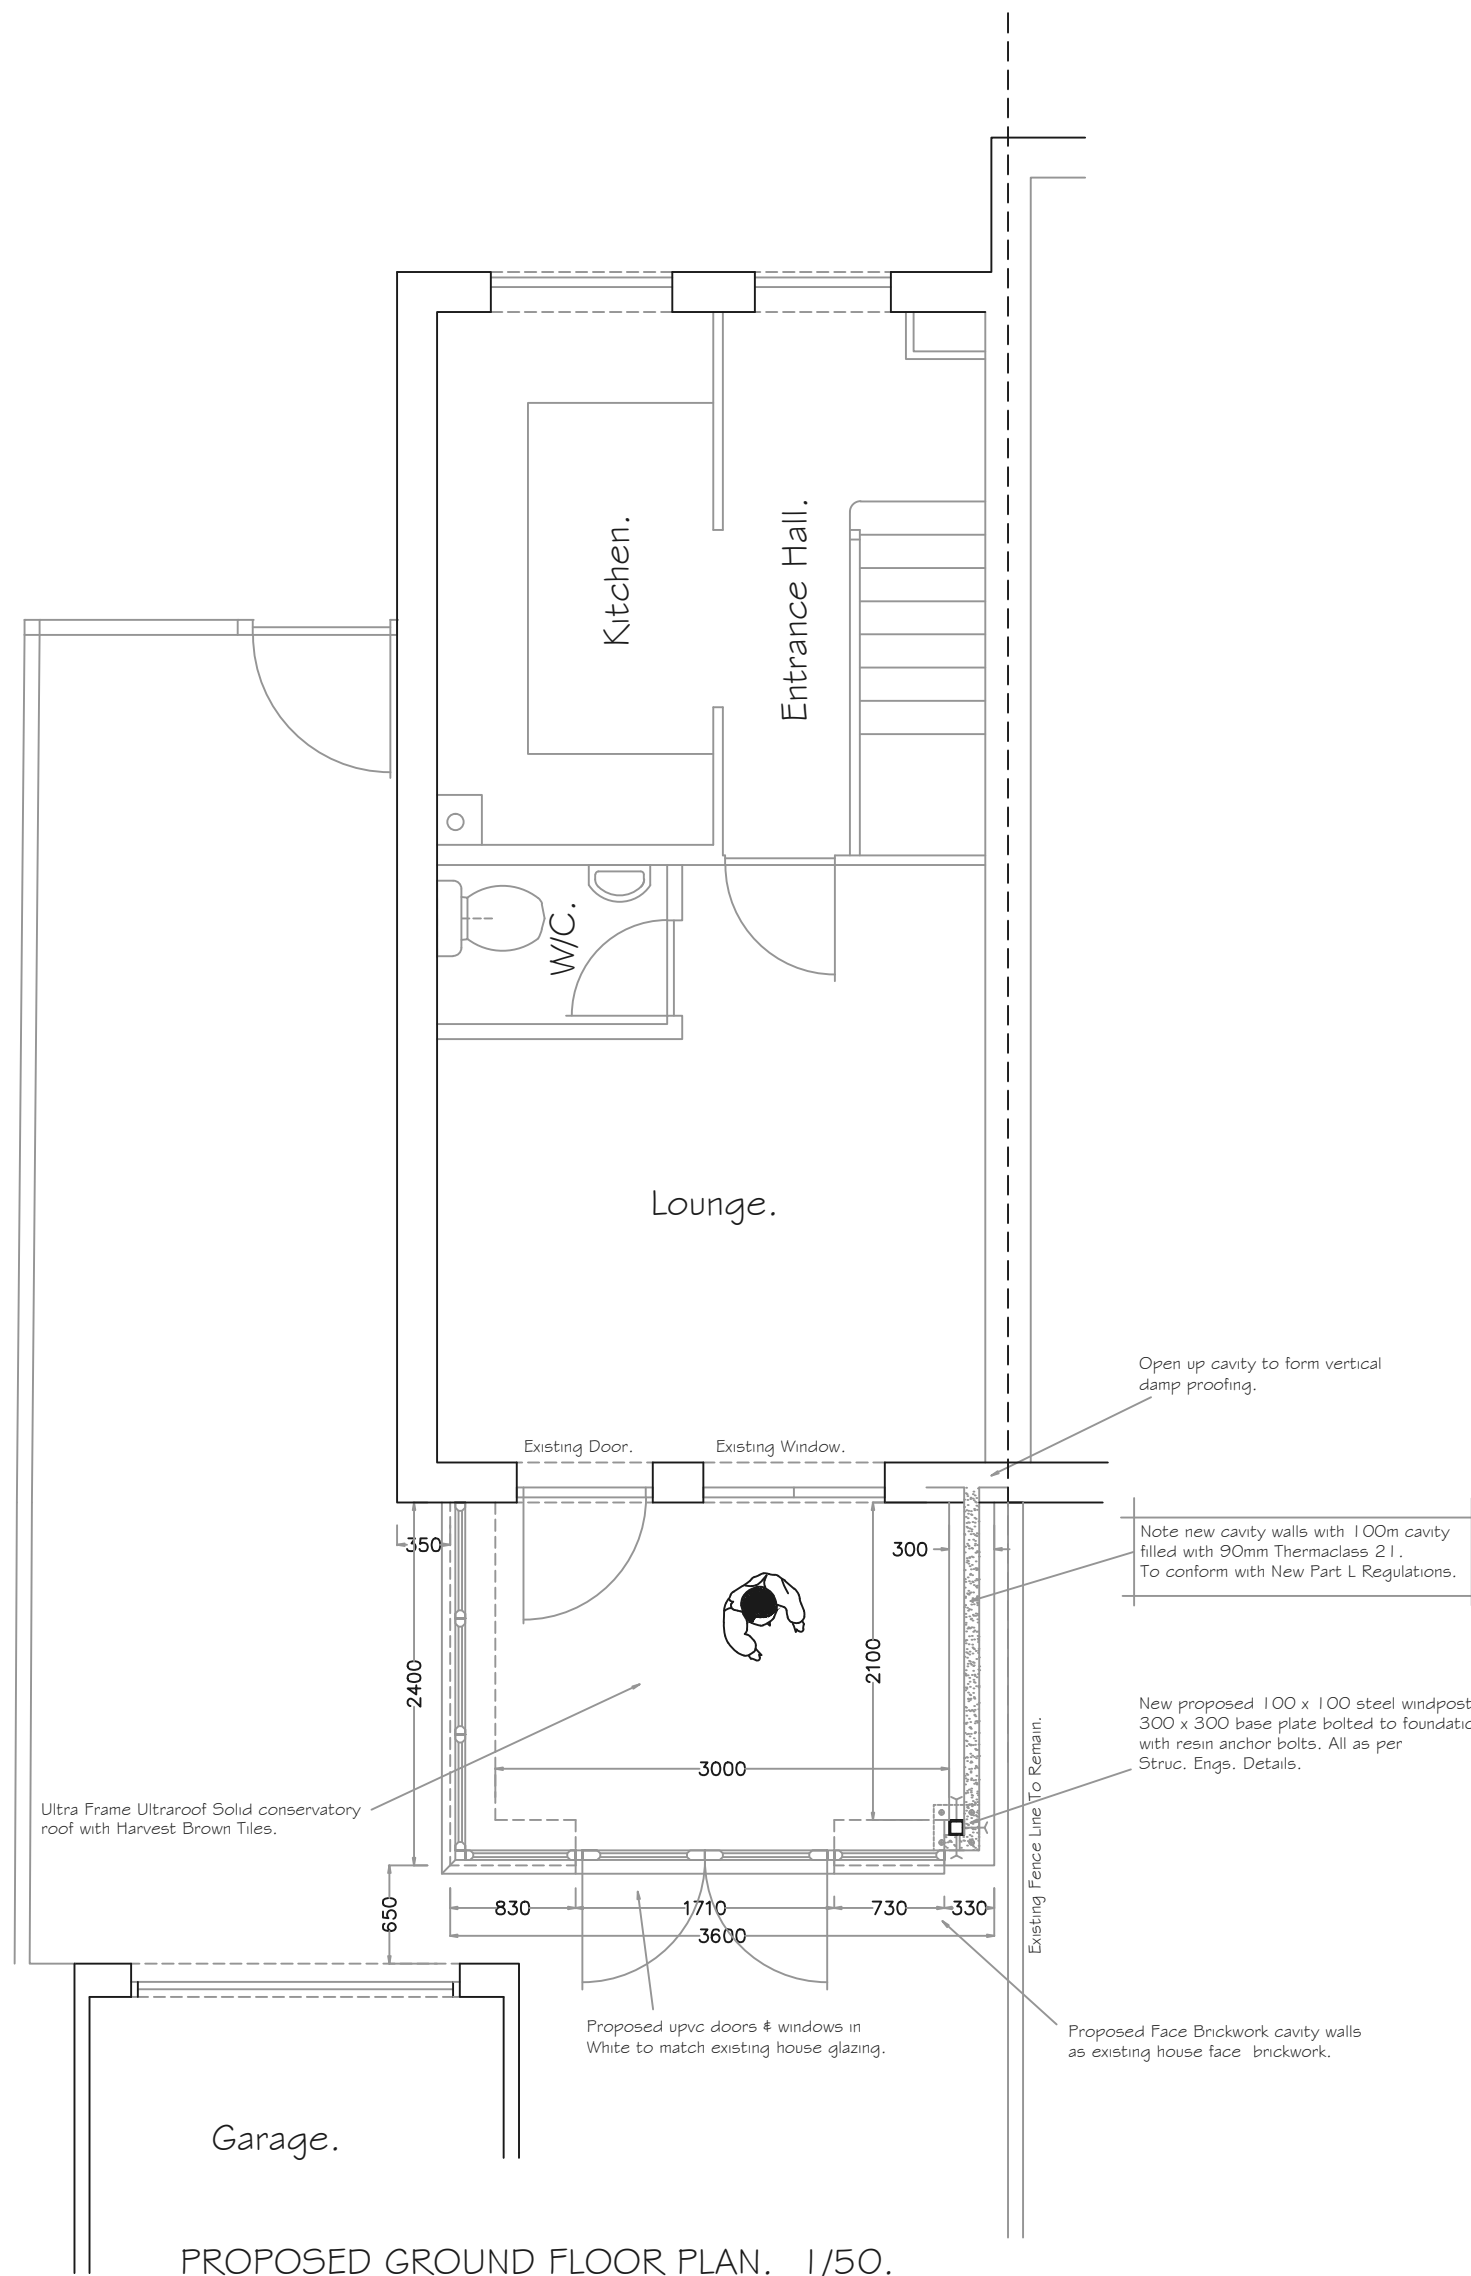

PROPOSED GROUND FLOOR PLAN. 1/50.

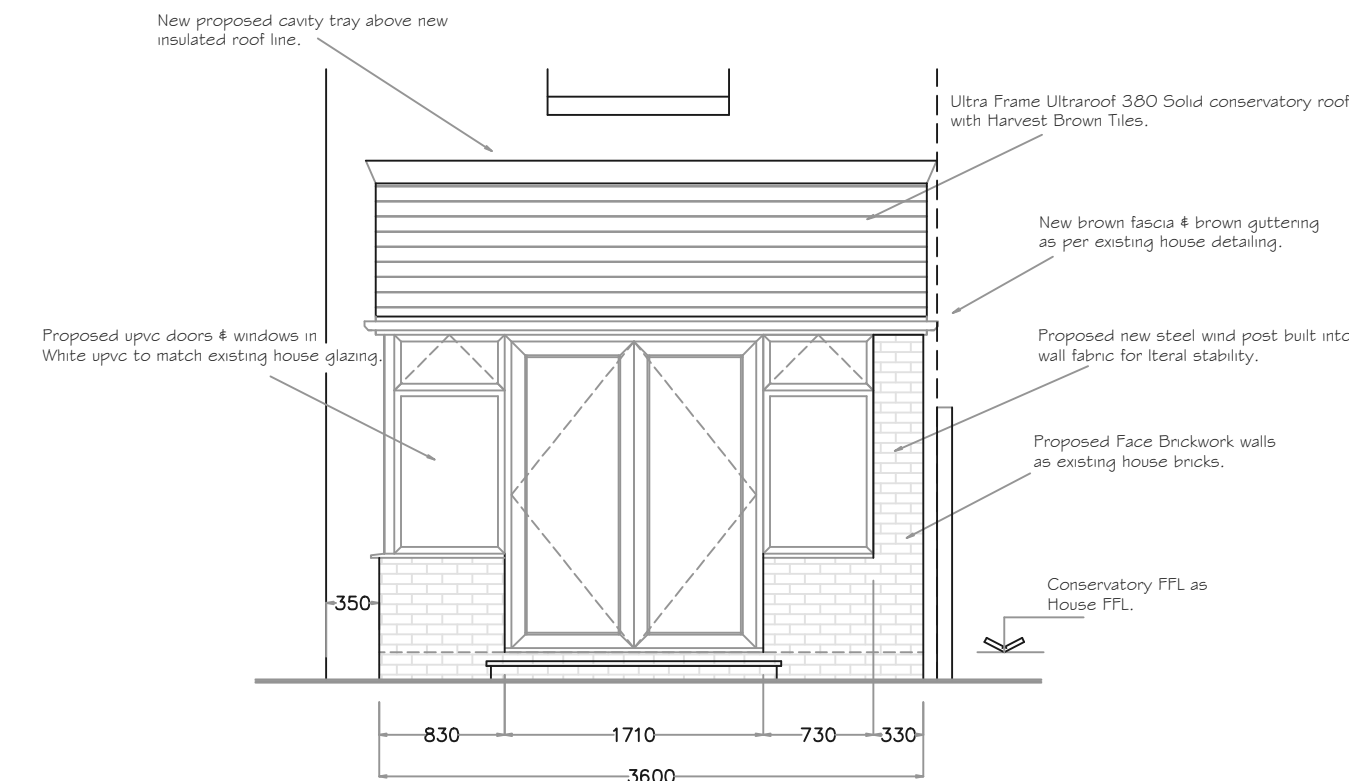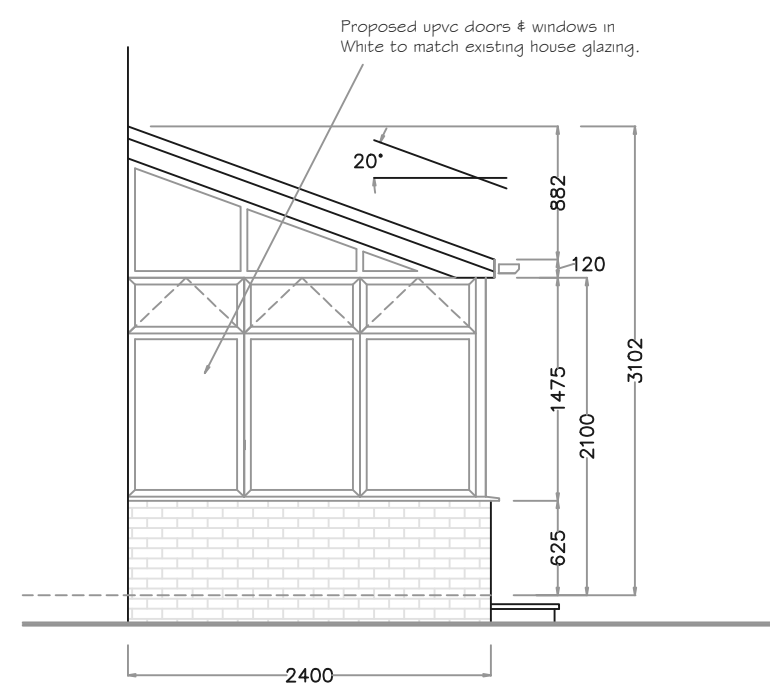

PROPOSED SOLID ROOF CONSERVATORY ELEVATIONS. 1/50.

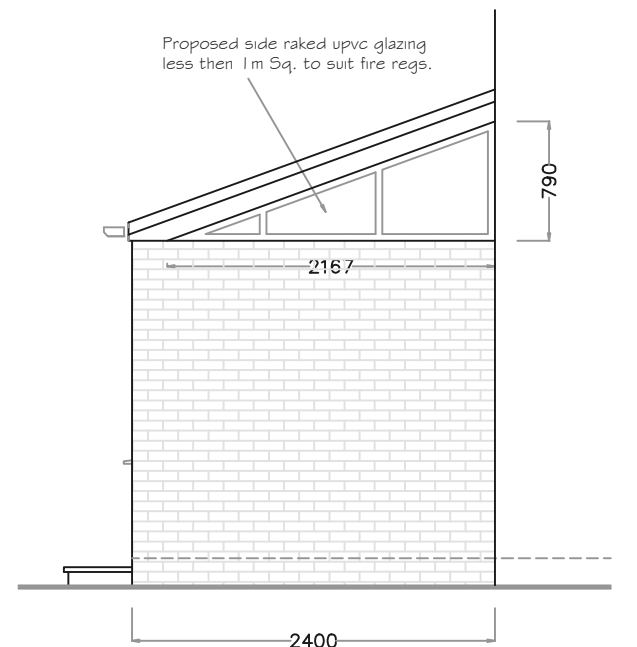

REV.	DATE.	NOTES.	Drawn by. Colin Peter Dodds.	
Drawing Title. Proposed New Conservatory Solid Roof. Plans & Elevations.			Scale As Marked.	Date. 26/1 1/25.
Job Title. Proposed New Solid Roof Conservatory For Mrs. Warner, 45 Monmouth Close, Chandlers Ford, Hants. SO53 4SY.			PLANNING NUMBER	BUILDING CONTROL No.
			READ IN CONJUNCTION WITH.	
			Drawing Number.	O1/WARNER-TVW/25.