


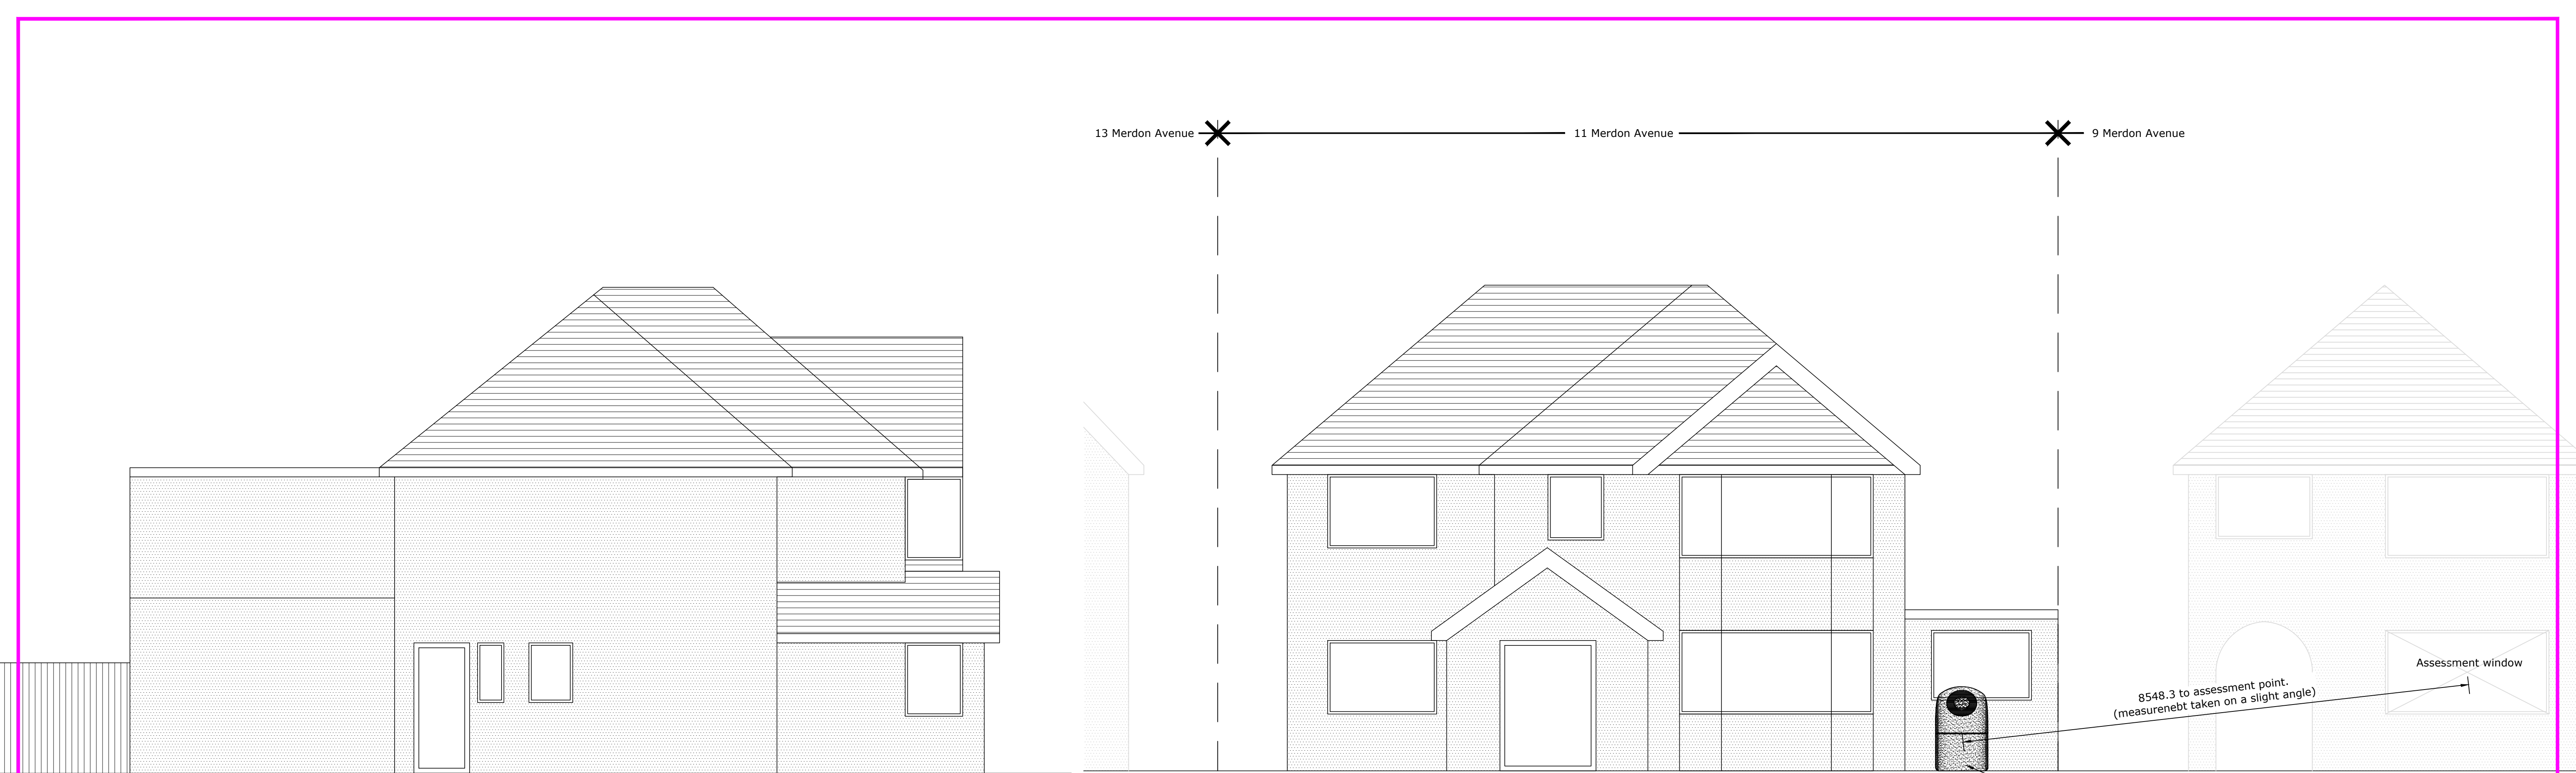


Side elevation (West facing) as proposed 1:50

Front elevation (South facing) as proposed 1:50

500
Location of heat pump

8548.3 to assessment point.
(measured on a slight angle)

Assessment window

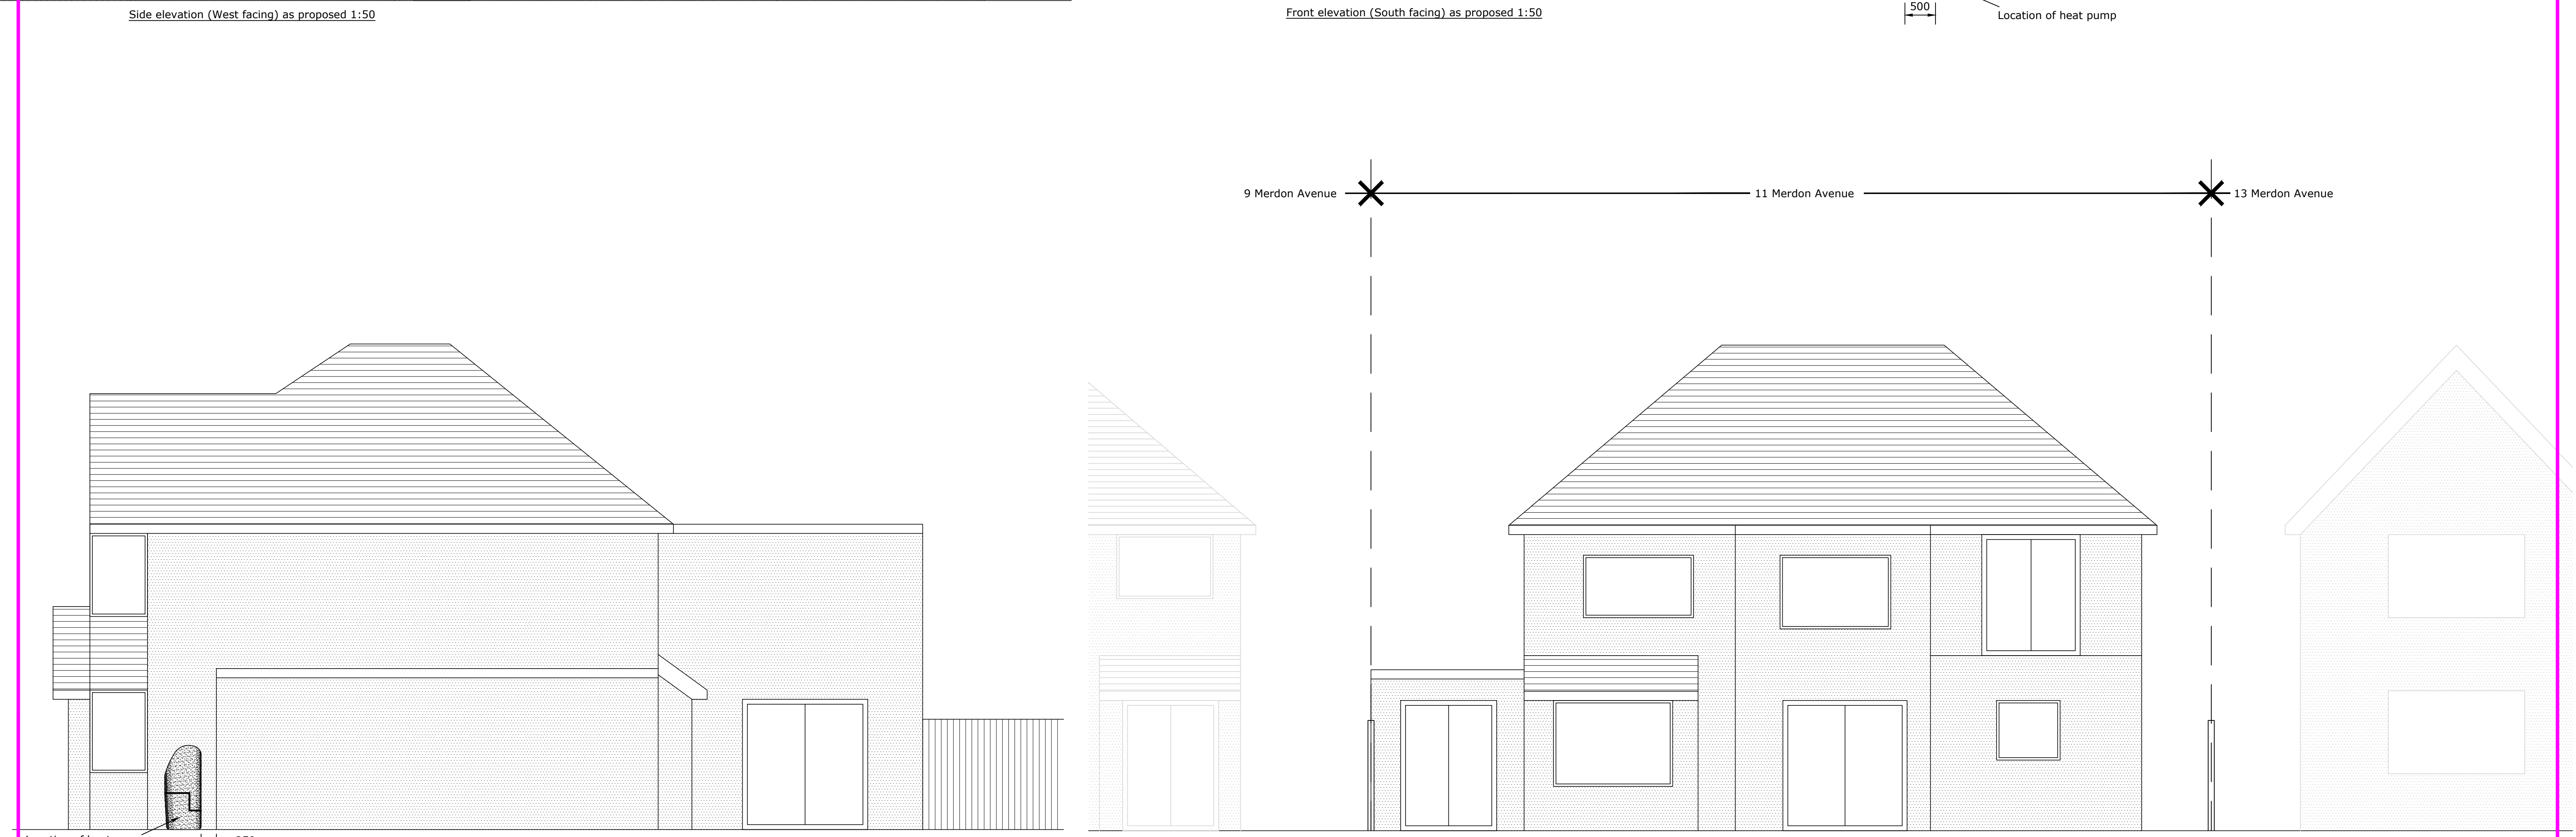

Side elevation (East facing) as proposed 1:50

Rear elevation (North facing) as proposed 1:50

Location of heat pump
250




Client/Project:
Bors Hulesch,
11 Merton Avenue,
Chandlers Ford, SO53 1EH

Project status:
PLANNING

Drawing title: Elevations as proposed showing
location of air source heat pump

Rev:	Description:	By:	Date:
------	--------------	-----	-------

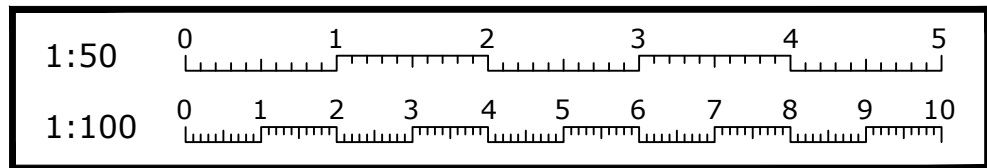

Scale: 1:50	Paper Size: A1	Drawn: A.K.	Checked: PM
Project ID: J-BF1A69D2	Drawing No: 04	Revision:	Date: Dec 2025