


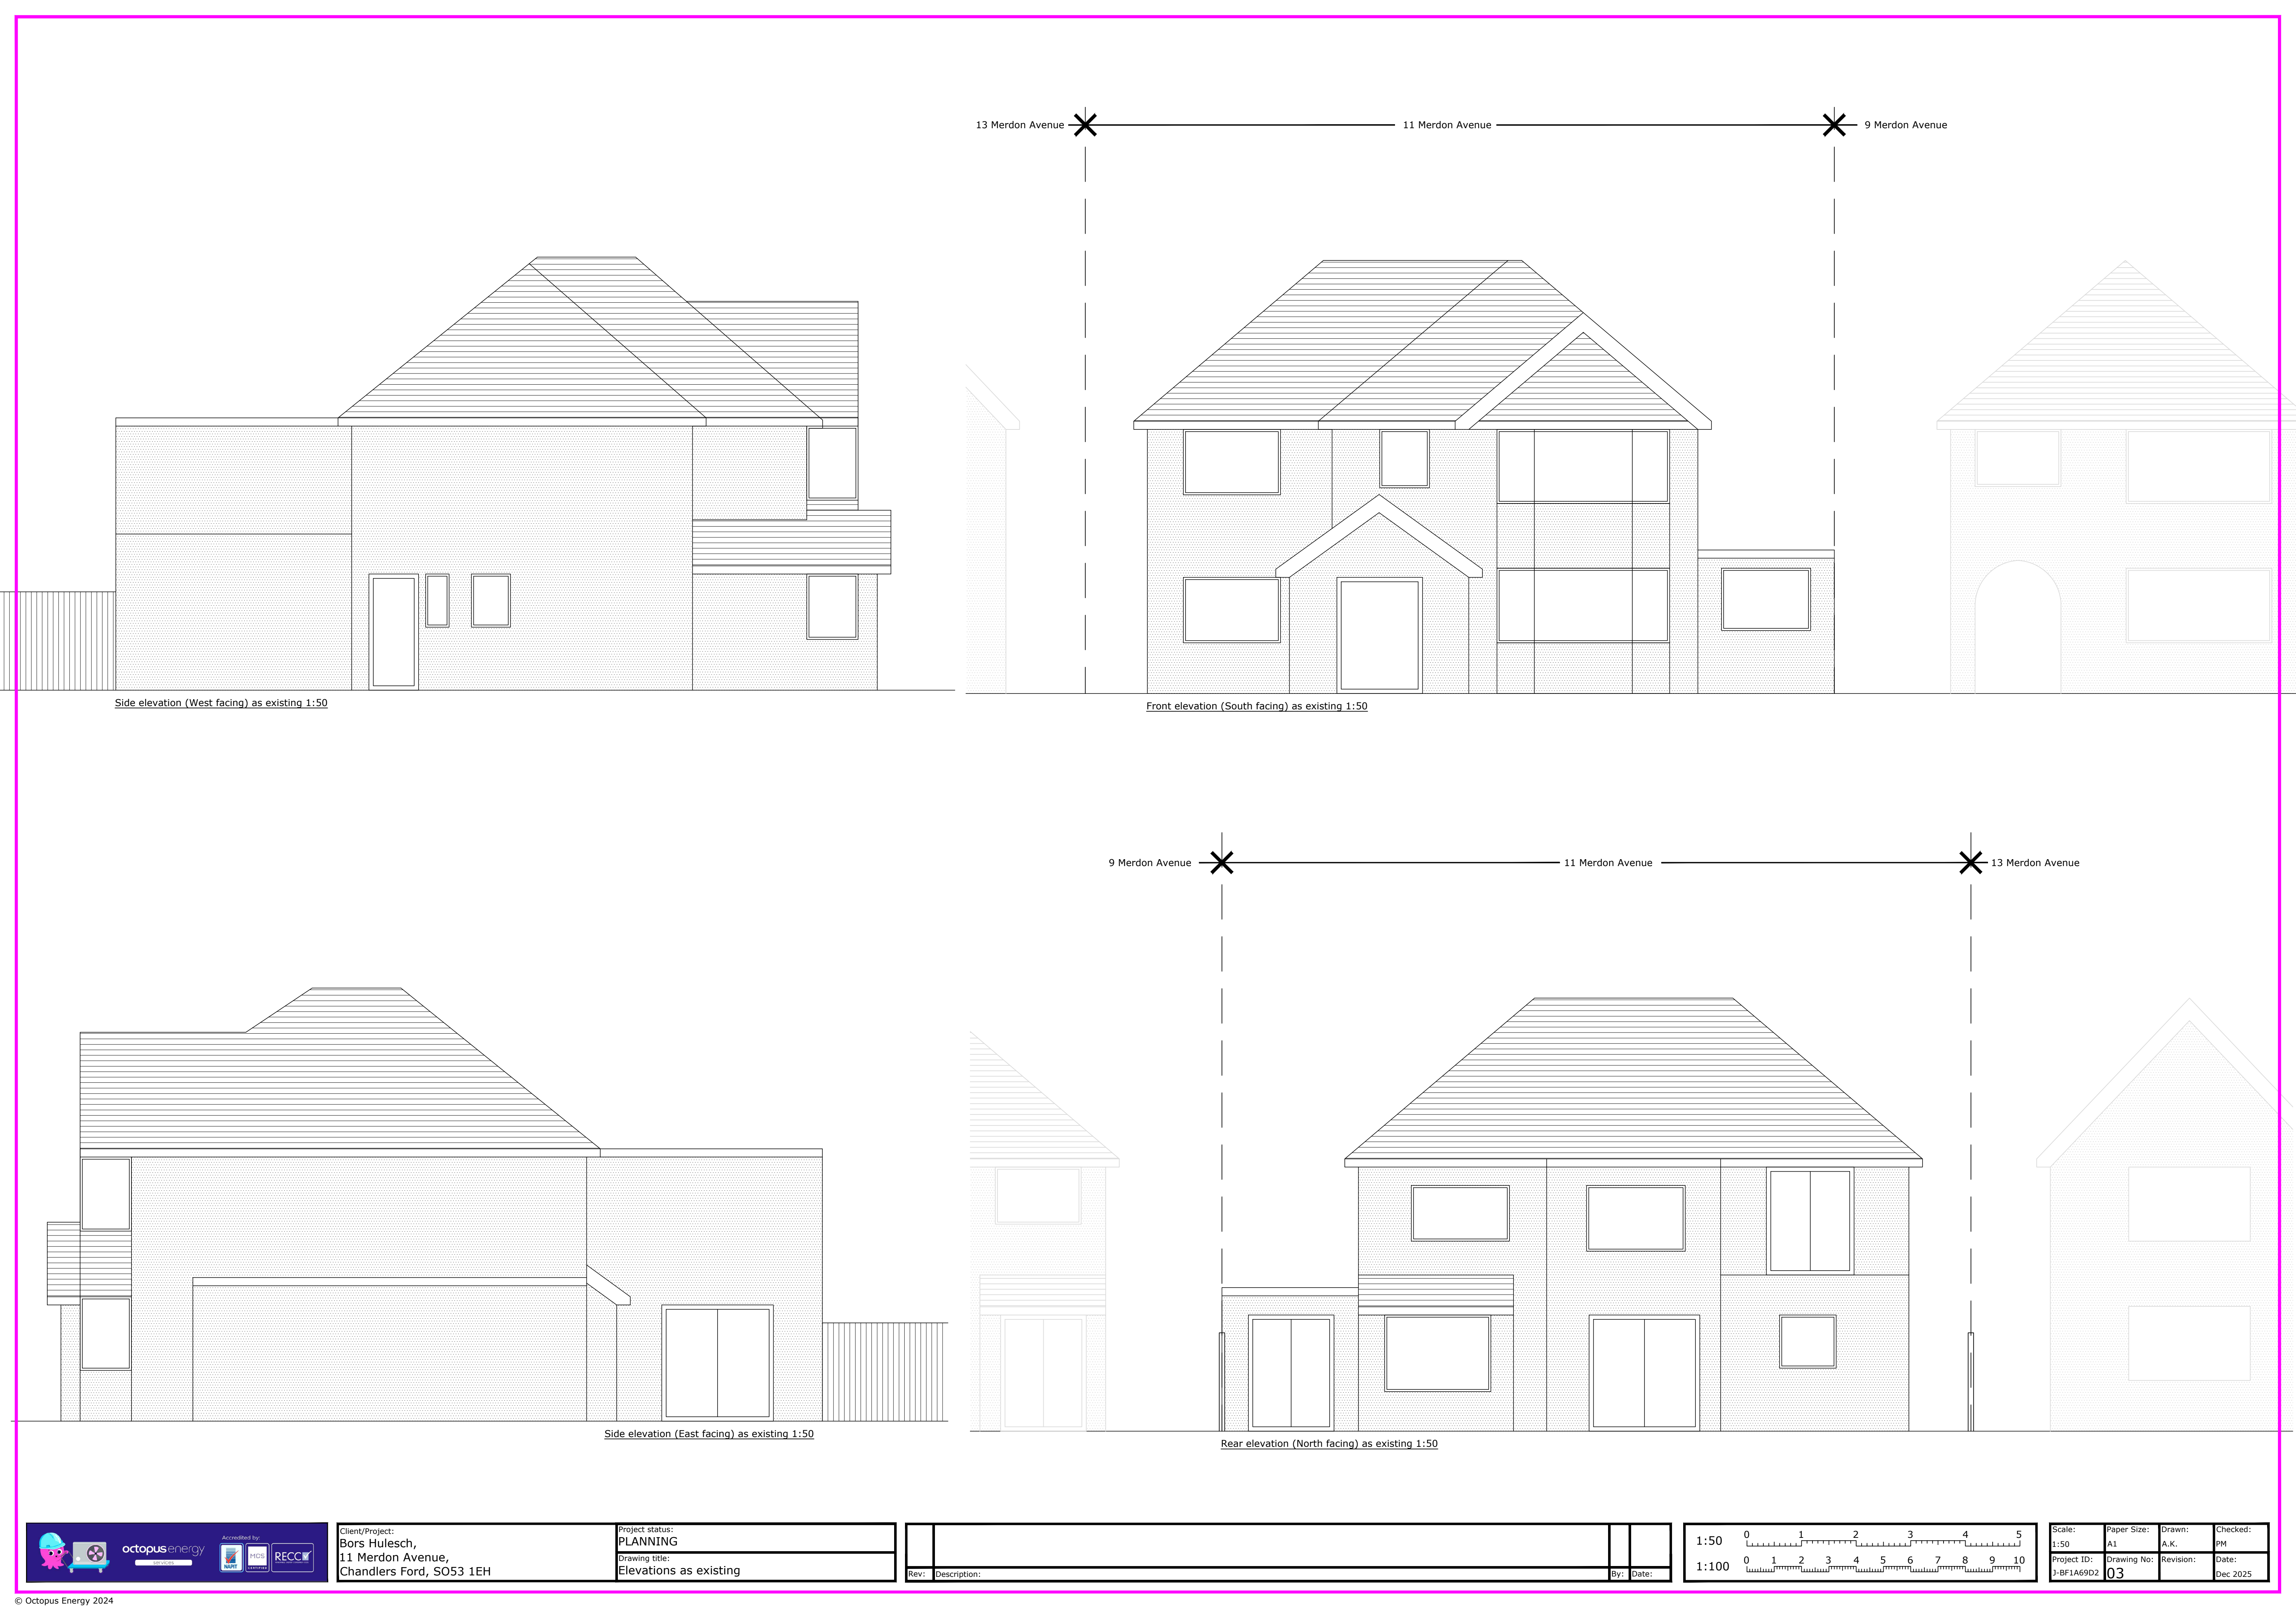


13 Merdon Avenue ✖ 11 Merdon Avenue ✖ 9 Merdon Avenue




Side elevation (West facing) as existing 1:50



Front elevation (South facing) as existing 1:50

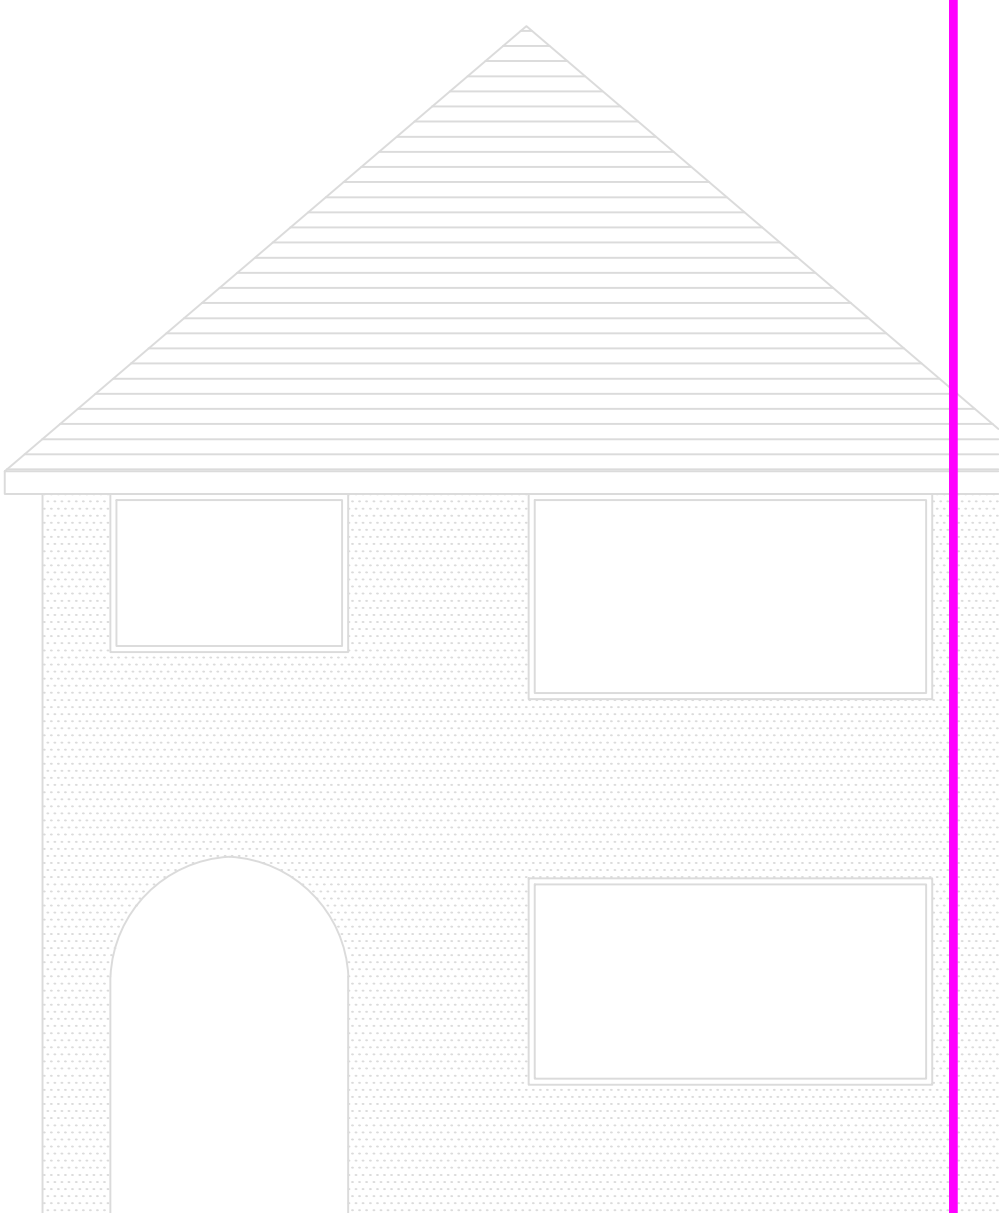

Side elevation (East facing) as existing 1:50

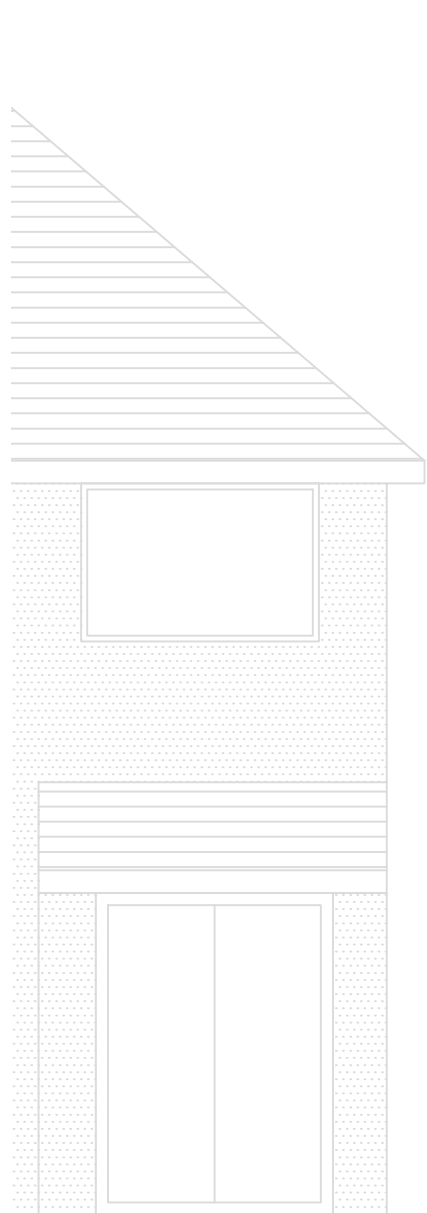

Rear elevation (North facing) as existing 1:50

9 Merdon Avenue ✖ 11 Merdon Avenue ✖ 13 Merdon Avenue



Client/Project:
Bors Hulesch,
11 Merdon Avenue,
Chandlers Ford, SO53 1EH

Project status:
PLANNING

Drawing title:
Elevations as existing

Rev:	Description:	By:	Date:

1:50	0 1 2 3 4 5
1:100	0 1 2 3 4 5 6 7 8 9 10

Scale:	Paper Size:	Drawn:	Checked:
1:50	A1	A.K.	PM
Project ID:	Drawing No:	Revision:	Date:
J-BF1A69D2	03		Dec 2025