


1 Proposed Ground Floor

1 : 50

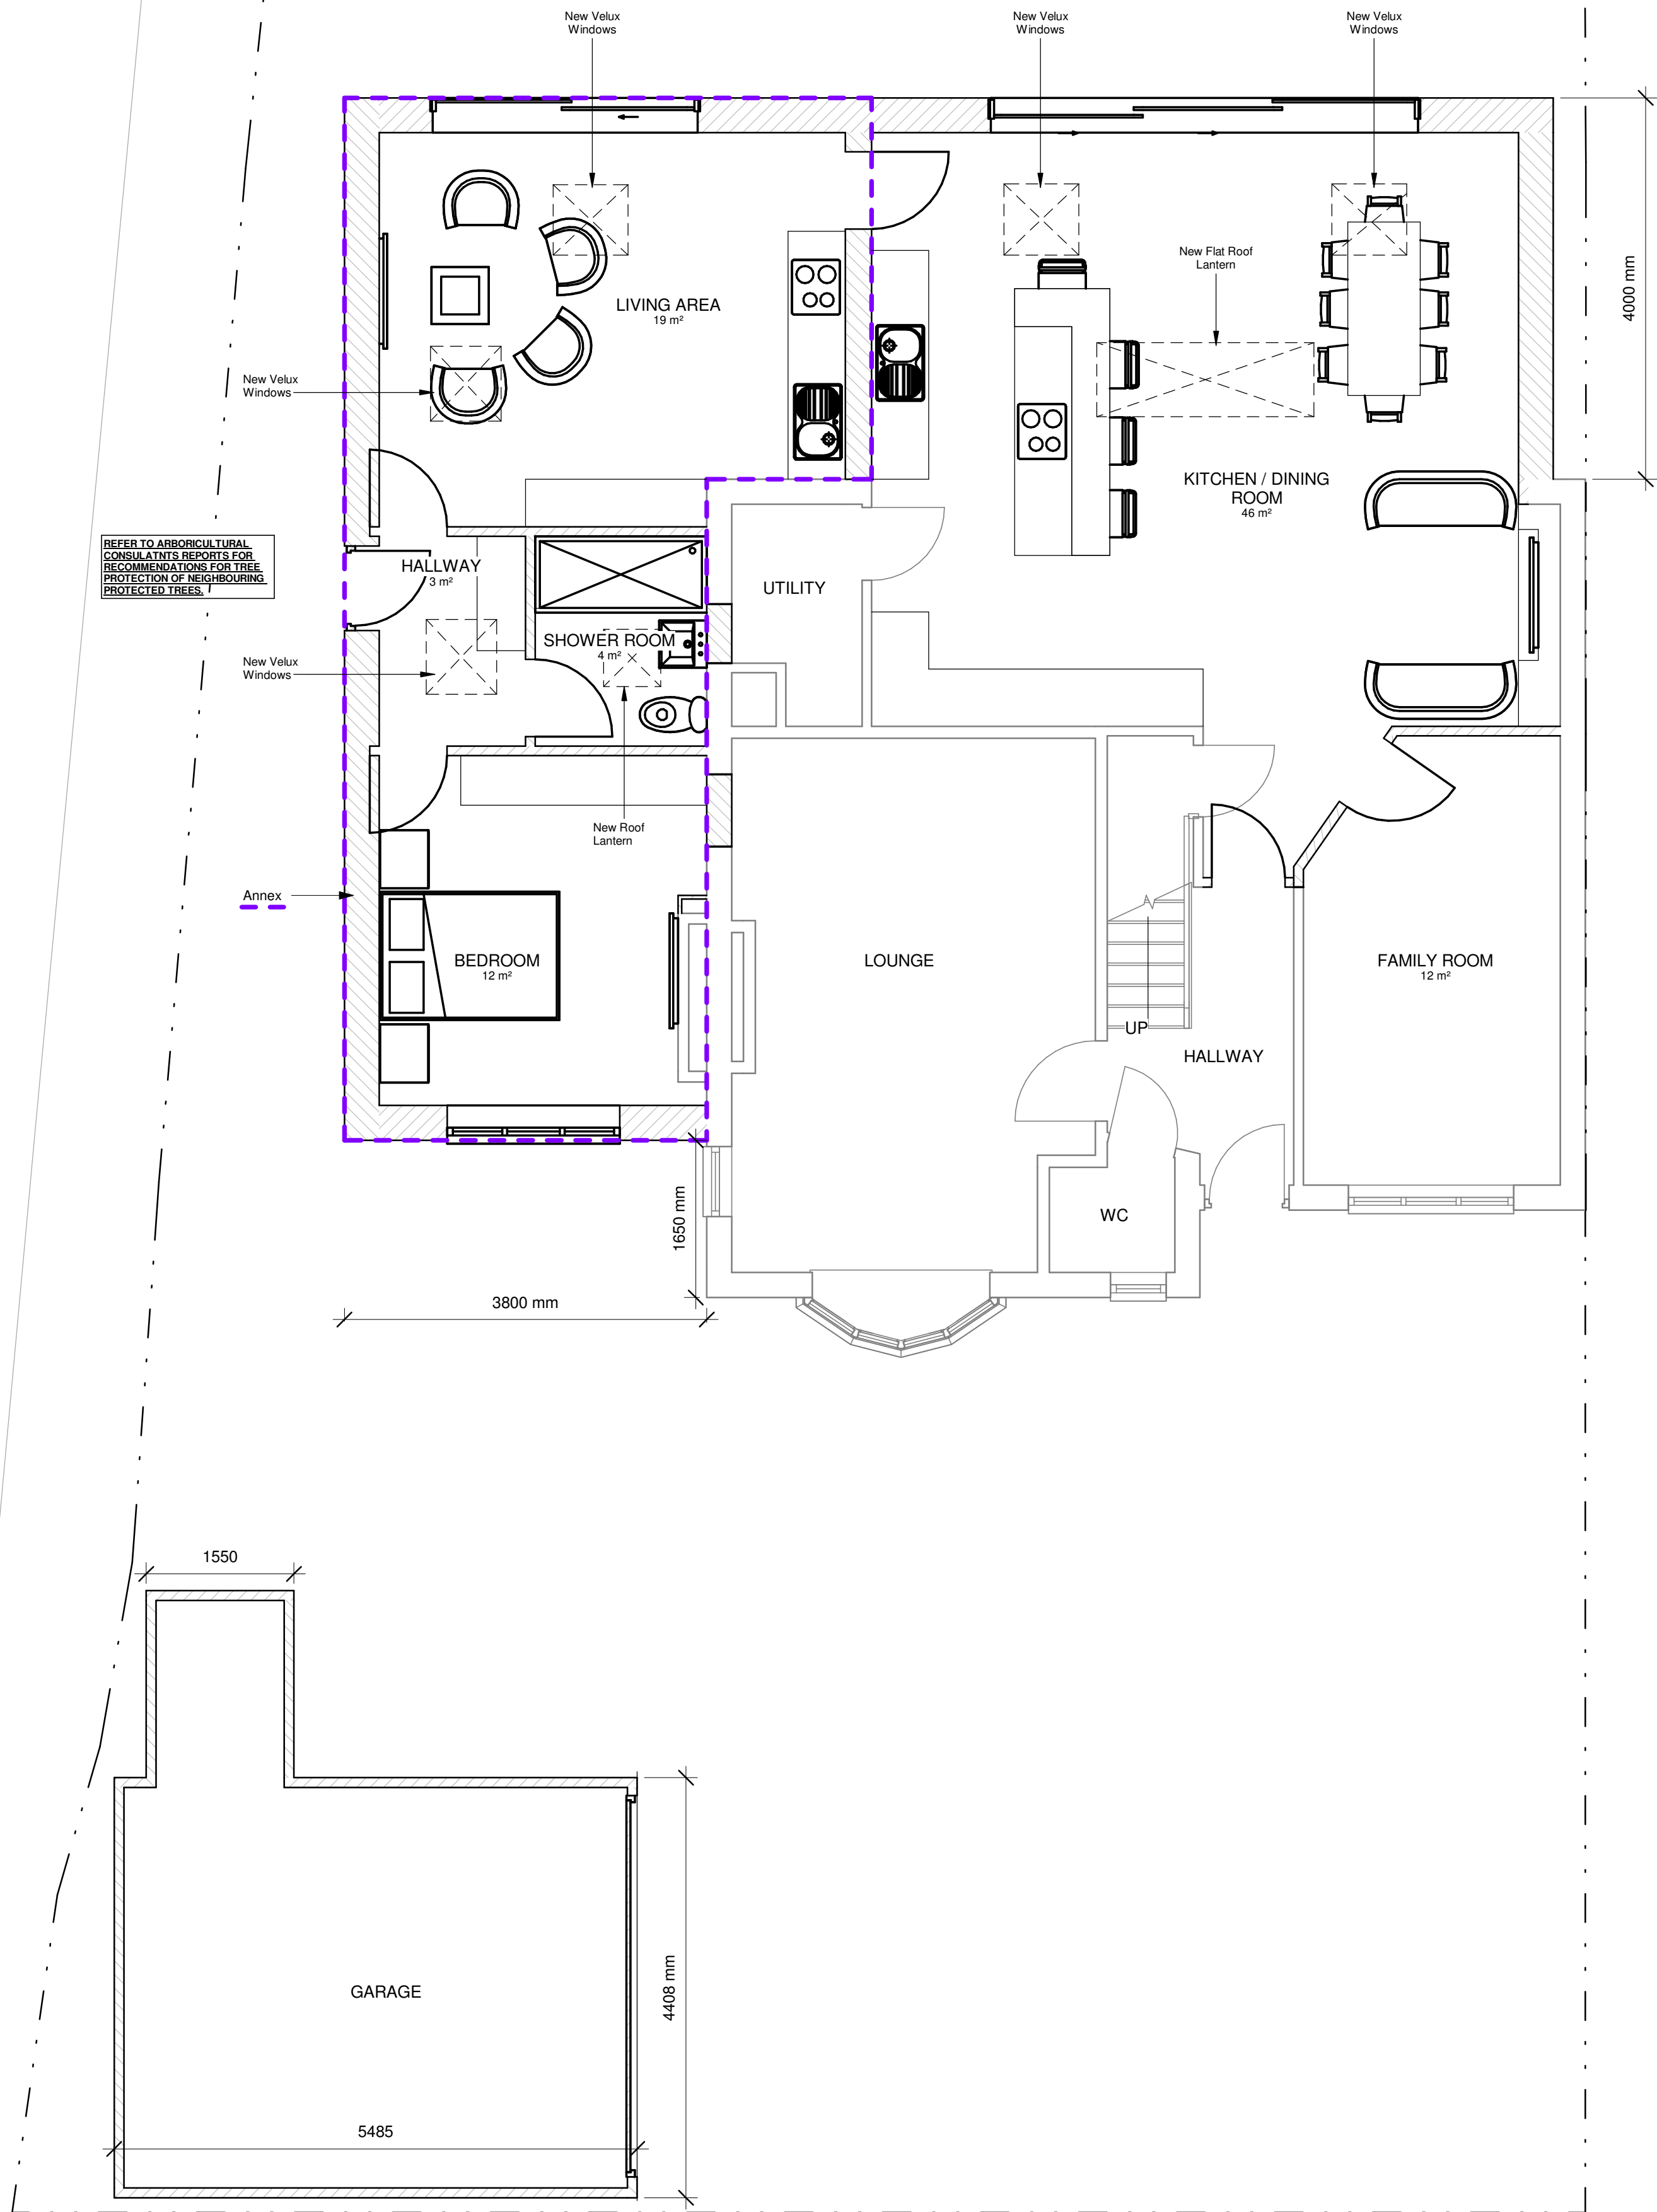


Refer to Arboricultural Impact Appraisal and Method Statement and Tree Protection Plan - issued July 2025

PLEASE NOTE - FURNITURE AND BATHROOM LAYOUT PURELY ILLUSTRATIVE AND SUBJECT TO CHANGE BASED ON CLIENT PREFERENCE


2 Proposed First Floor

1 : 50

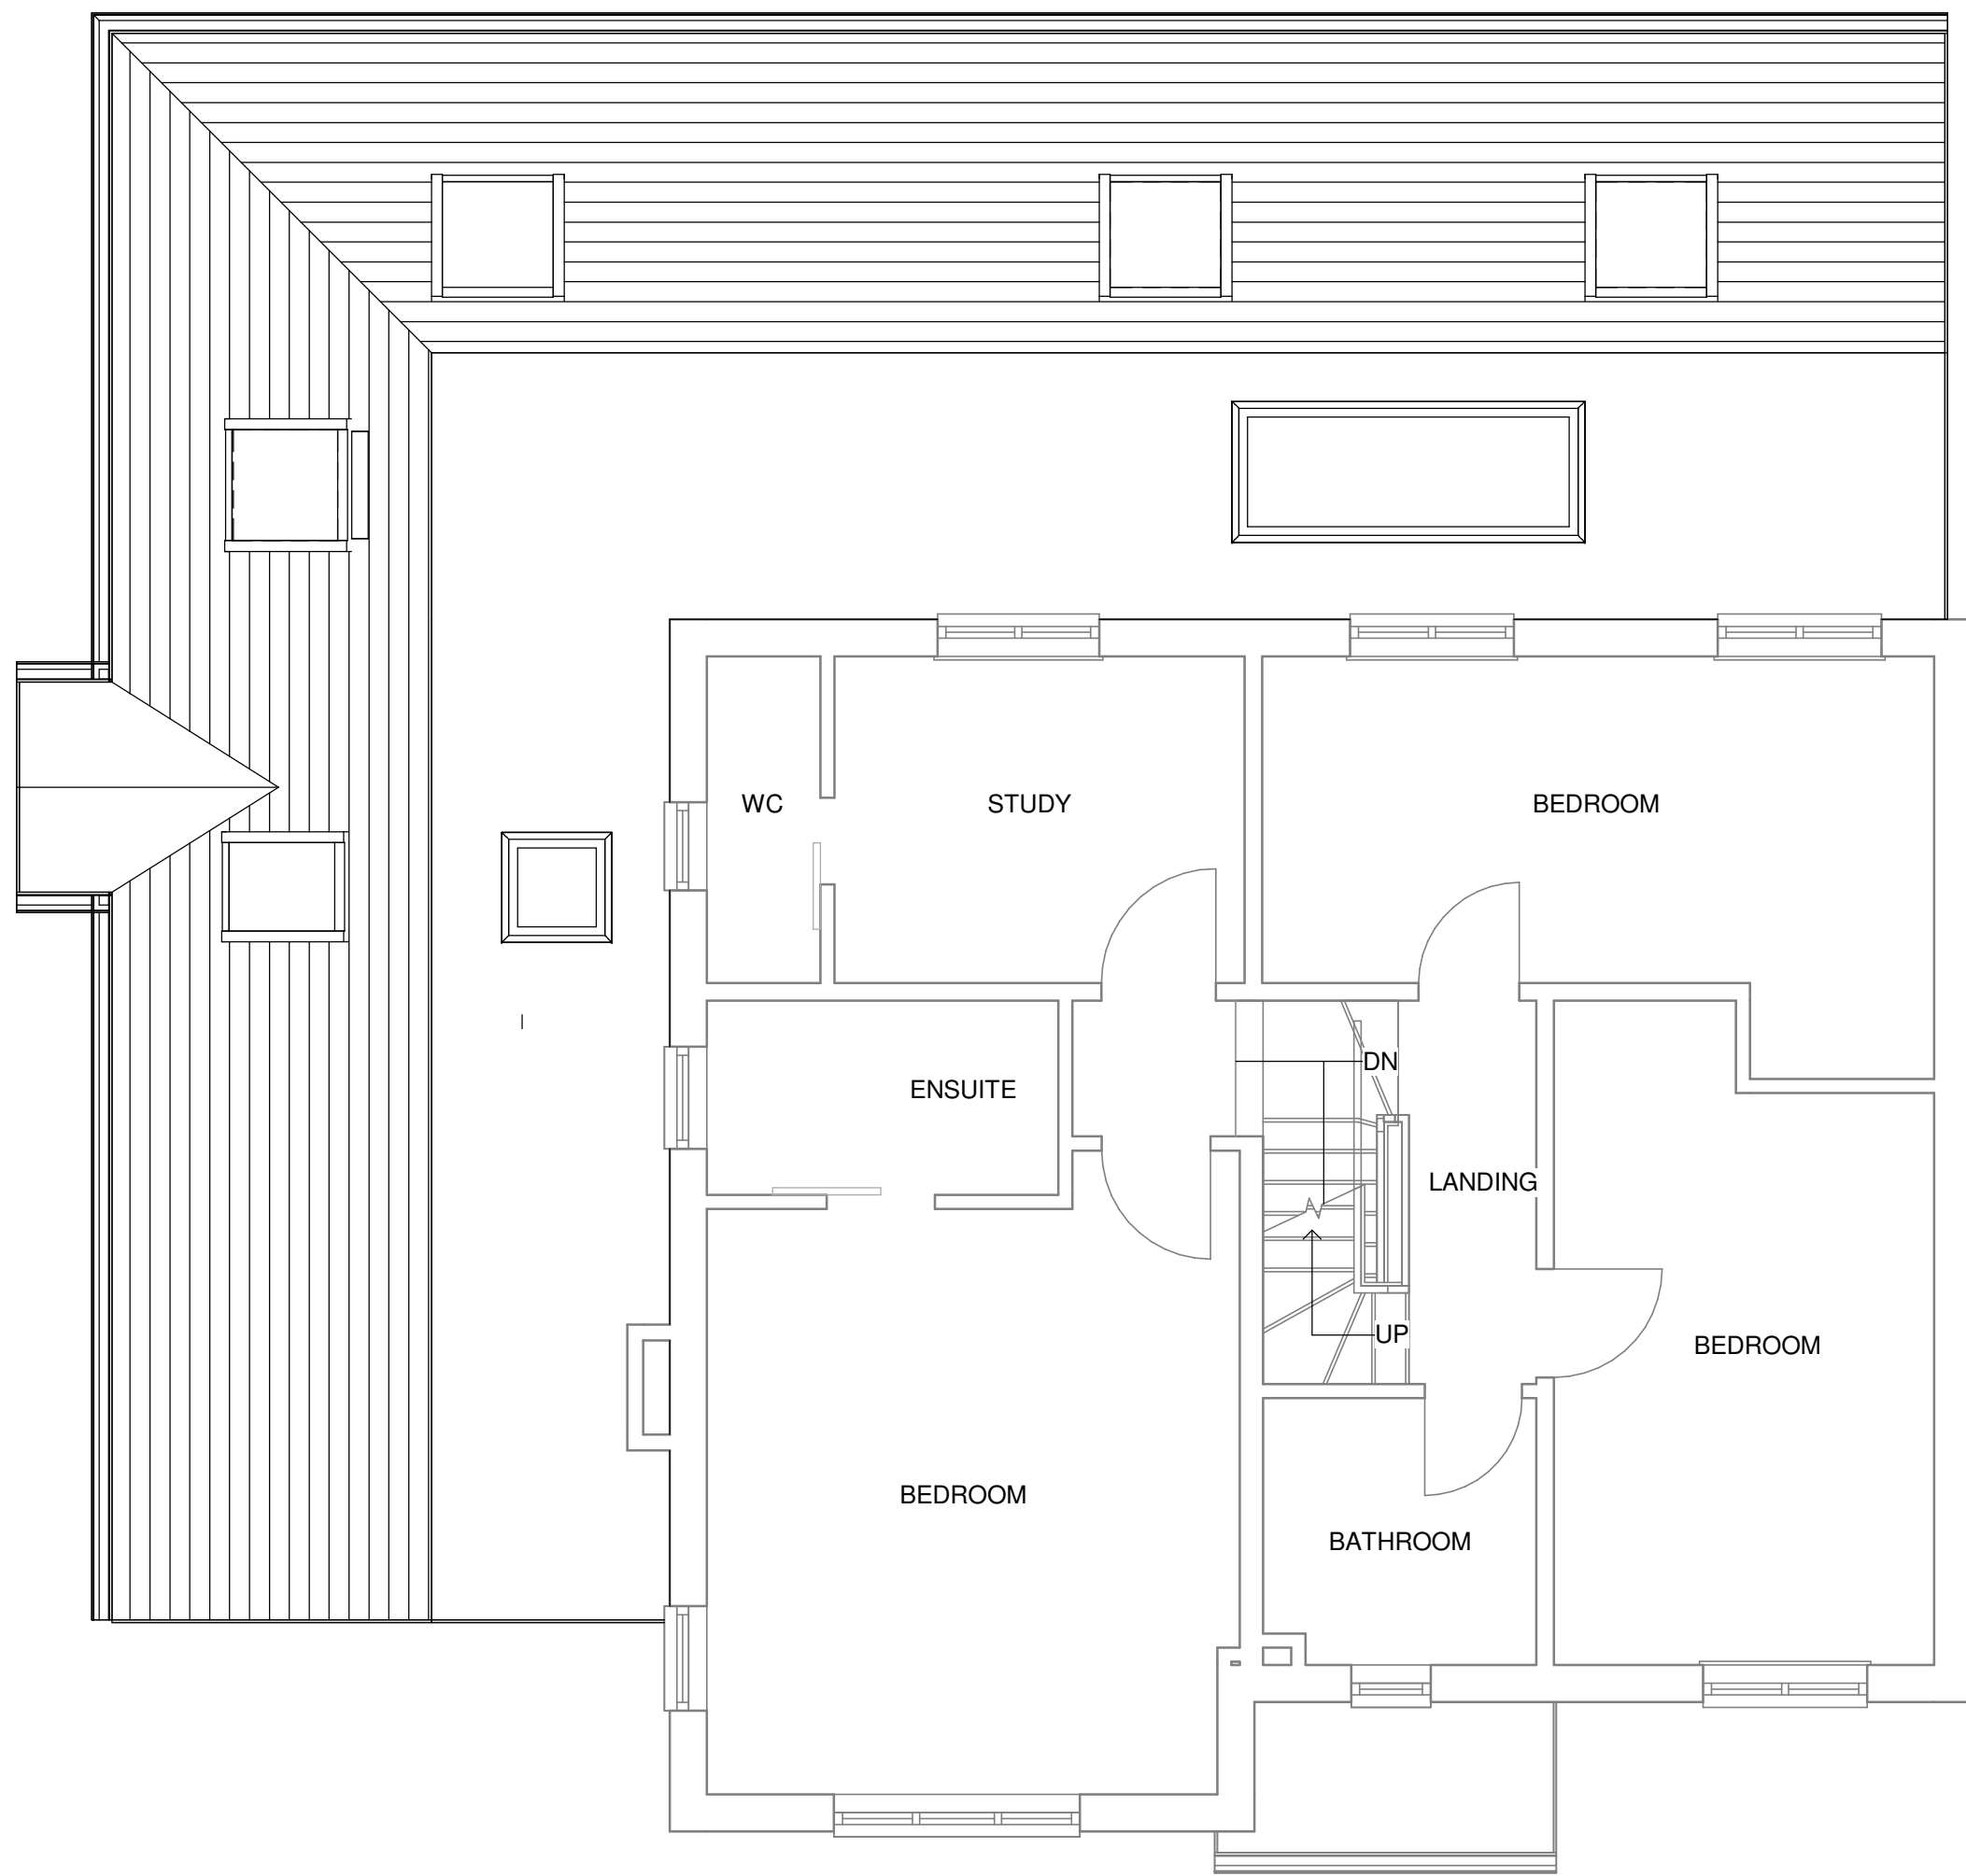

3 Proposed Second Floor

1 : 50

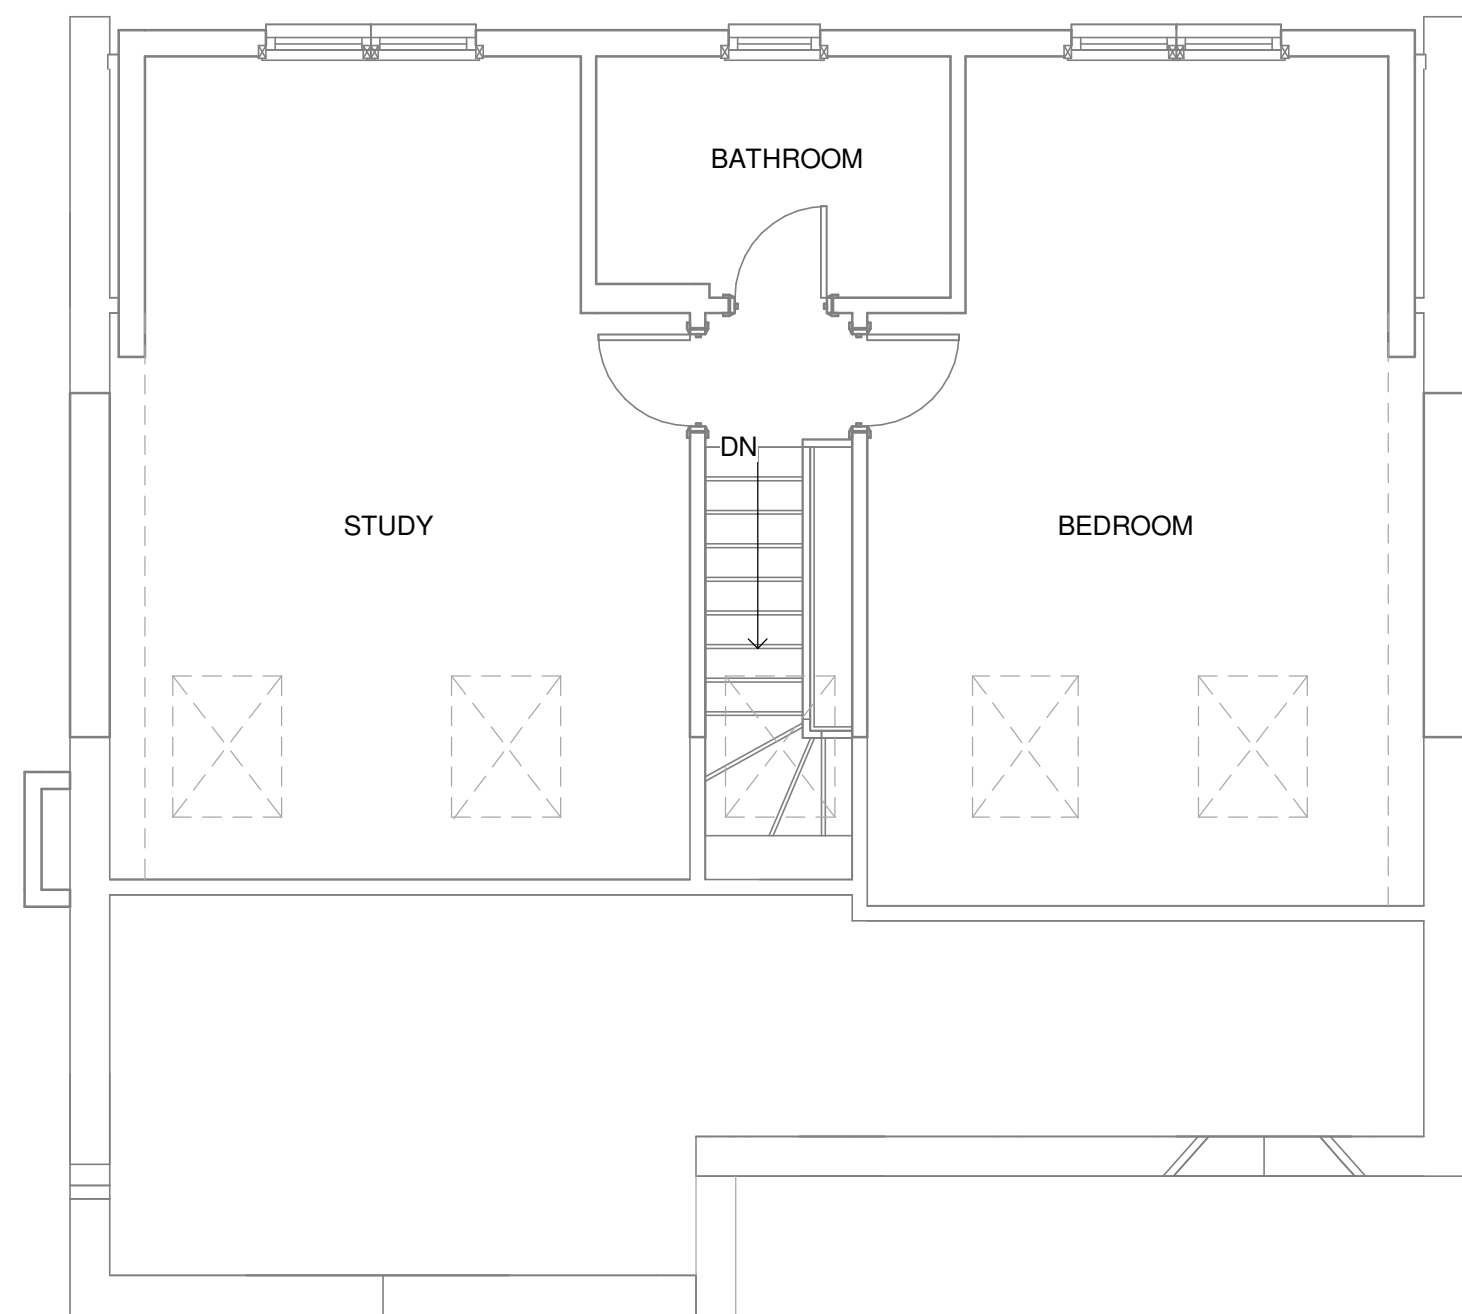

This drawing and the information provided is the property of Applecore PDM Ltd and shall not be copied whole, in part, or used for any other purpose without written permission from the company.

Principle Contractor is to ensure all materials and workmanship complies with Regulation 7 of the Building Regulations whether or not specifically stated on these drawings. It is the Principle Contractors' duty to ensure all works on site are approved by an appointed Building Control body.

Principle Contractor is to ensure dimensions are taken on site before procurement of any materials/work proceeding. Structural members are not to be ordered scaling from this drawing.

Principle Contractor to ensure full compliance with the amended CDM Regulations (2015) if the project requires.

This drawing, unless noted, does not represent compliance with the Party Wall Act 1996 and if required, all agreements are to be in place before works commence.

It is the Principle Contractors' responsibility to ensure Planning/Building Control approvals are in place prior to works commencing. Should works commence prior to relevant approvals Applecore PDM Ltd accept no responsibility.

Do not scale from this drawing except for the purpose of Local Authority Planning department

I	NOV 25	CLIENT AMENDMENTS
H	JUL 25	MINOR AMENDMENT
G	JUL 25	MINOR AMENDMENT
F	JUL 25	CLIENT AMENDMENT
E	JUL 25	REDUCED SIDE PROJECTION
D	JUL 25	LAND SURVEY AMENDMENTS
C	JUN 25	MINOR AMENDMENTS
B	MAY 25	CLIENT AMENDMENTS
A	MAY 25	MINOR AMENDMENTS
Rev.	Date	Description



Fareham
21 Middle Road
Park Gate
SO31 7GH
Tel: (01329) 888 322

Client

Mr and Mrs Trevett

Job Title

36 Stirling Crescent
Hedge End, SO30 2SB

Drawing Title

Proposed Floor Plans

Scale	1 : 50	Sheet	A1
Date	APR 25	Drawn by	EH

Drg. No.	Rev.
PG.1058 · 25 · 02	I