

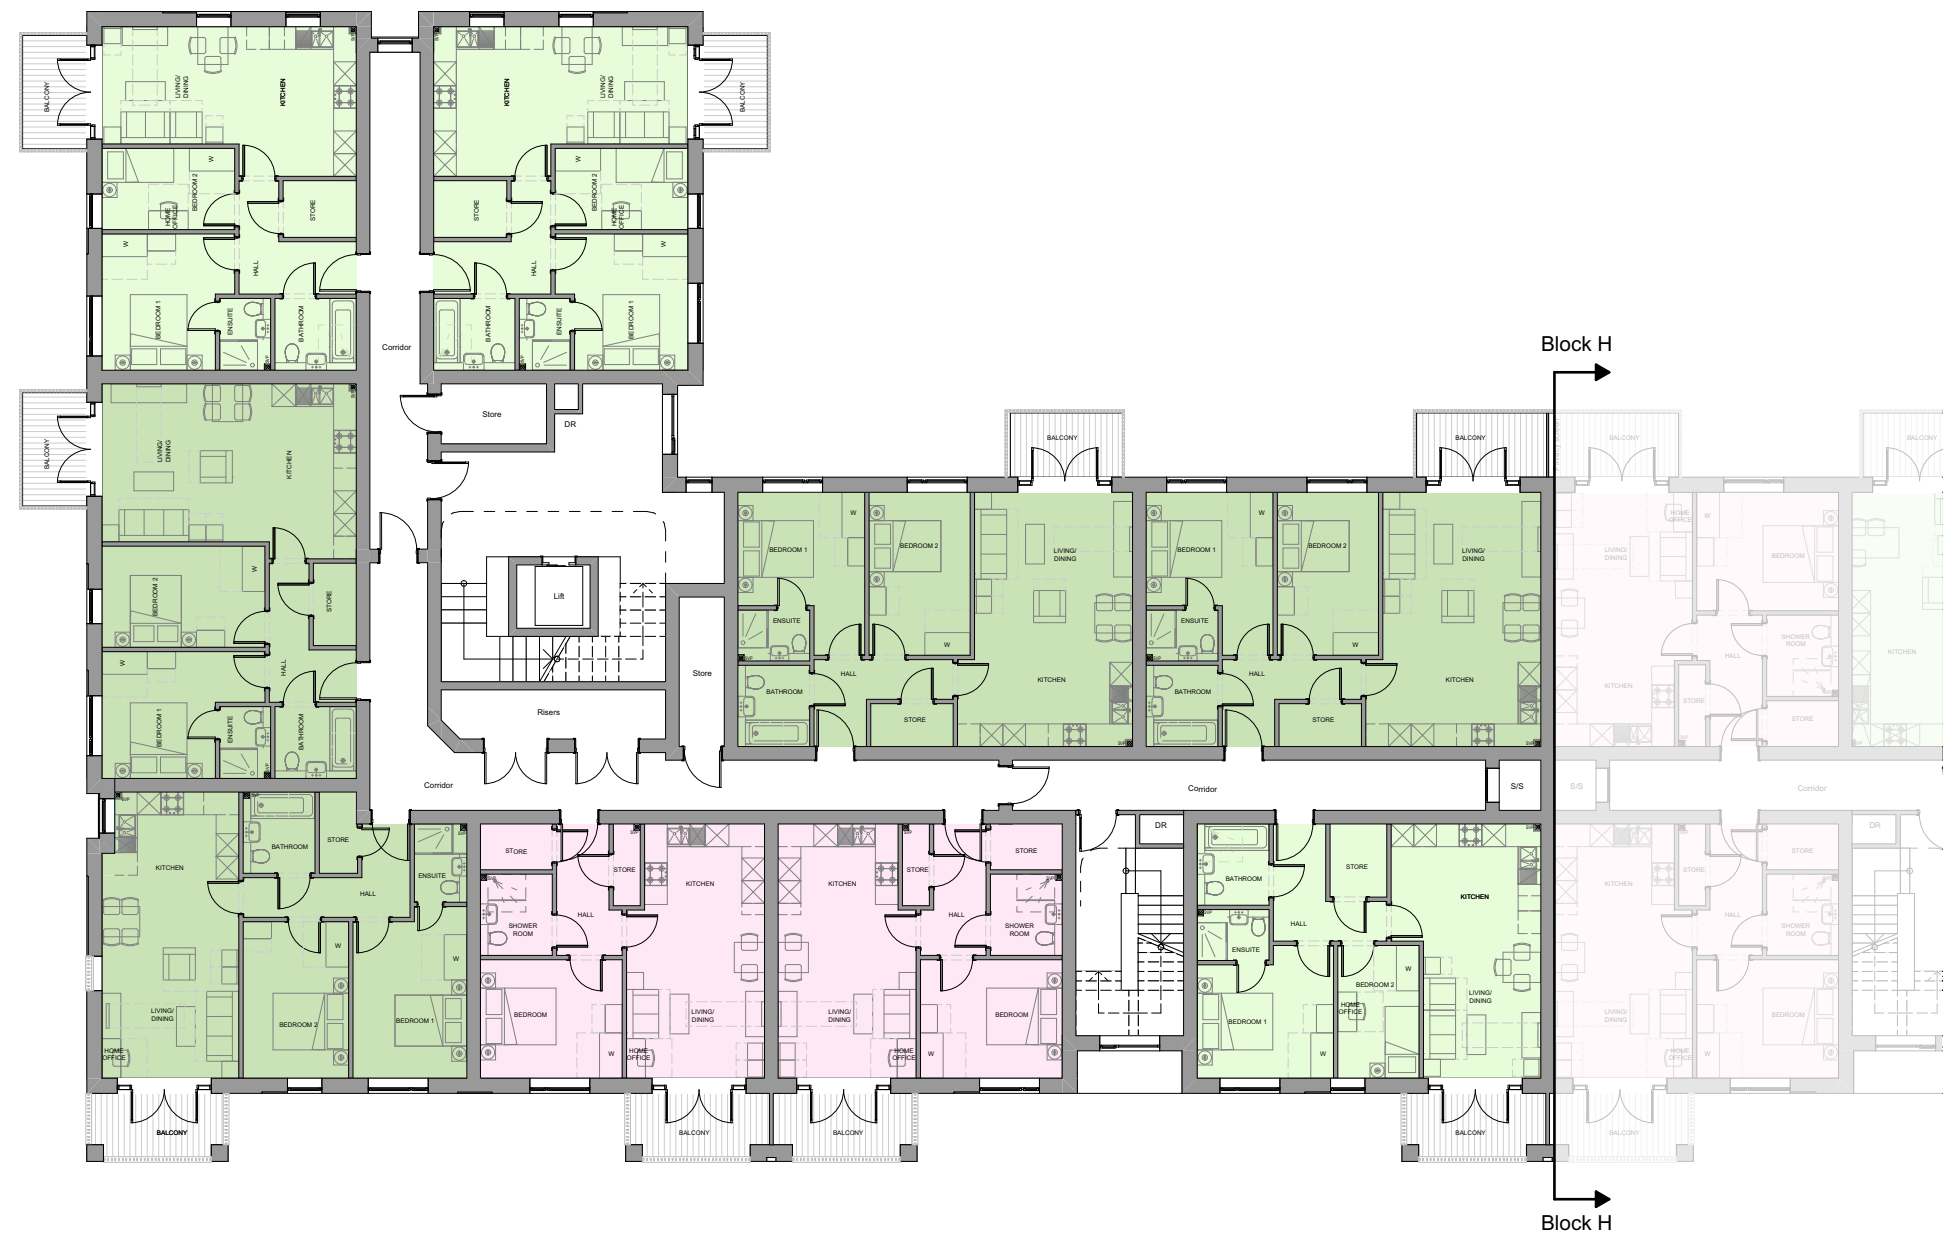
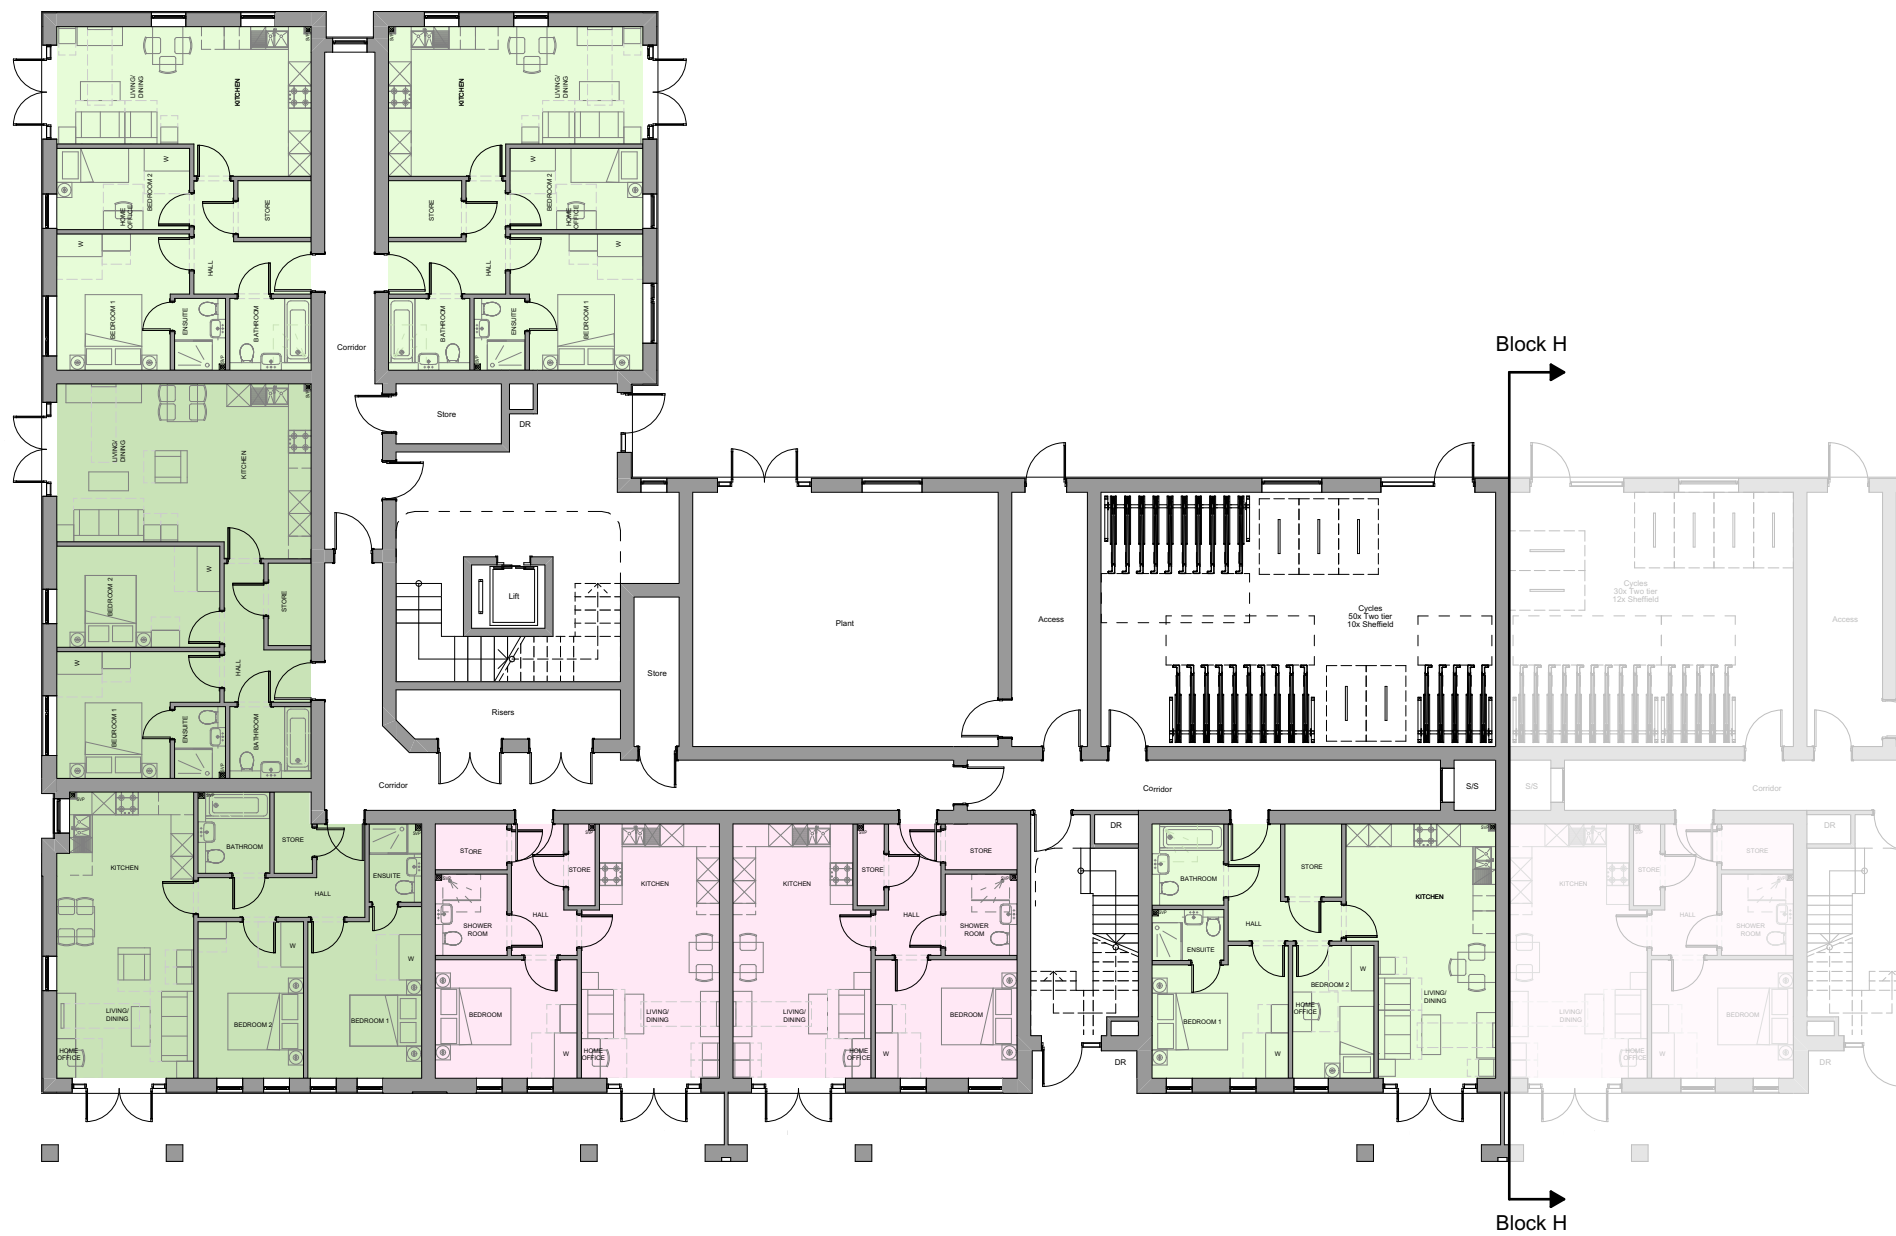
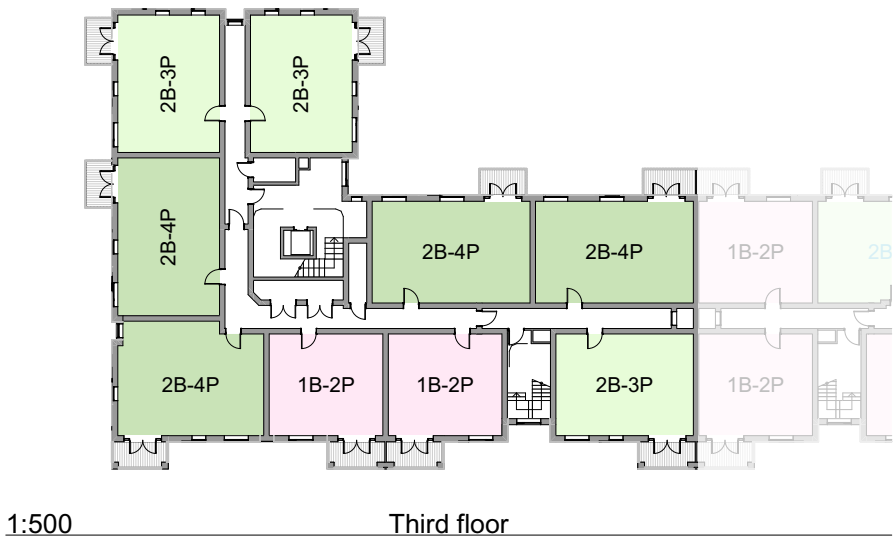
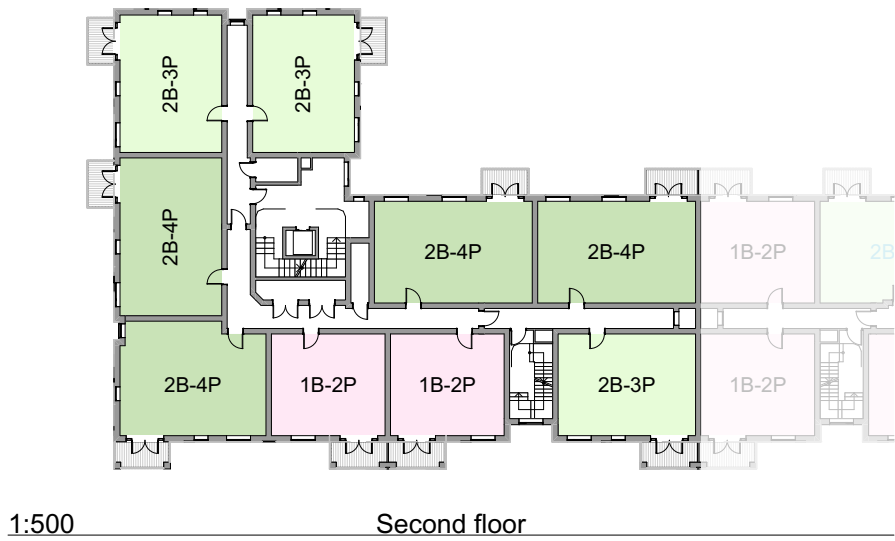
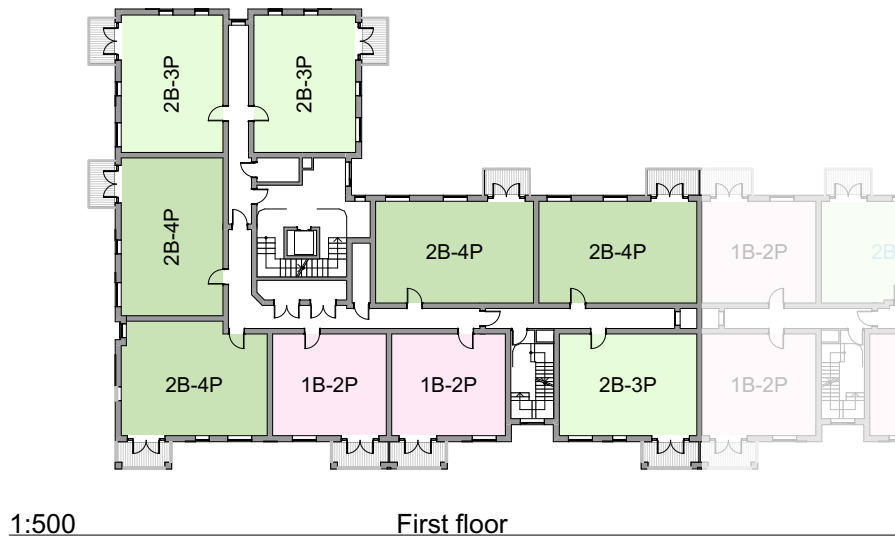


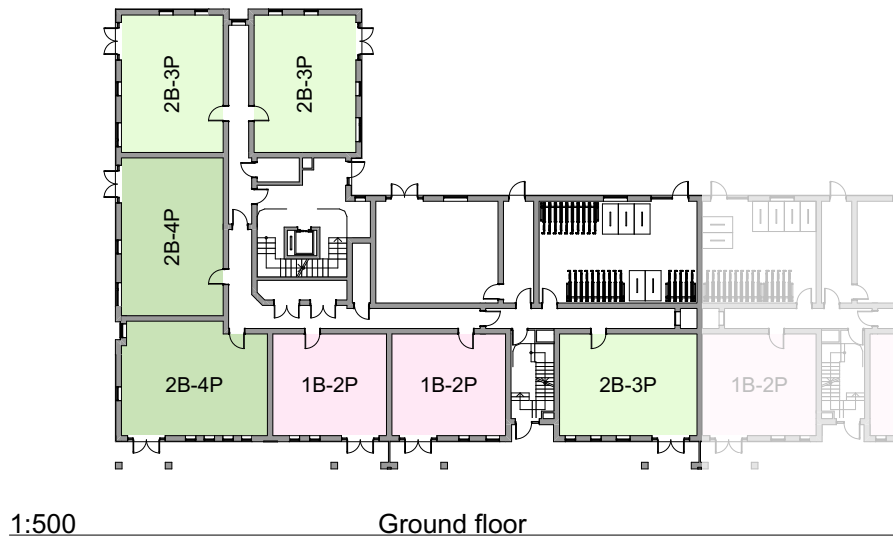

rev.	date	changes description	status	issued by
P01	12/11/2025	Initial issue	S4	JKR

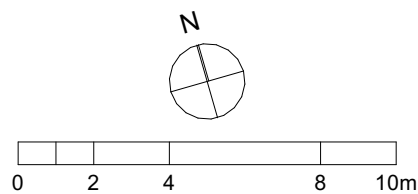

RE-FORMAT

this drawing is the copyright of Re-Format LLP and may not be copied, altered or reproduced in any way or passed to a third party without written authority. All dimensions subject to site survey and site verification. Do not scale for construction ©

www.re-format.co.uk
mail@re-format.co.uk
+44 (0)1730 778778

drawn by
JKR

date created
Oct 2025

checked by
MS

scale at A2
1:200, 1:500

project title
One Horton Heath - The Folds
document title
Apartment Block G - Proposed Floor Plans

originator	parcel	block/zone	type	role	number
RFT - 17 - 07 - DR - A - 2107					
status	suitability description				revision
S4	For Planning				P01